




Roof plan

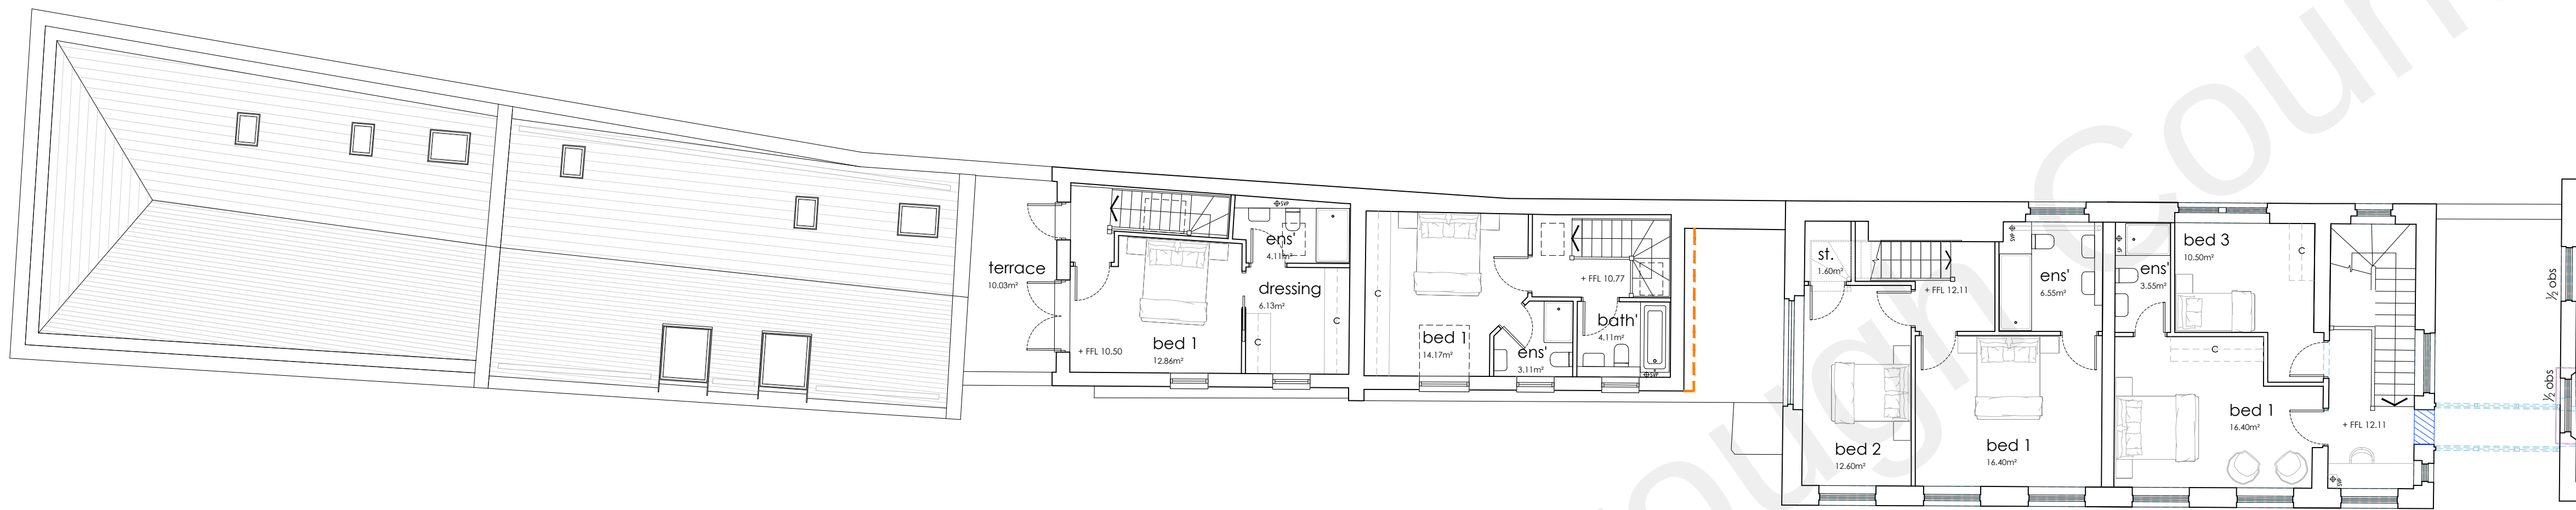


First floor plan

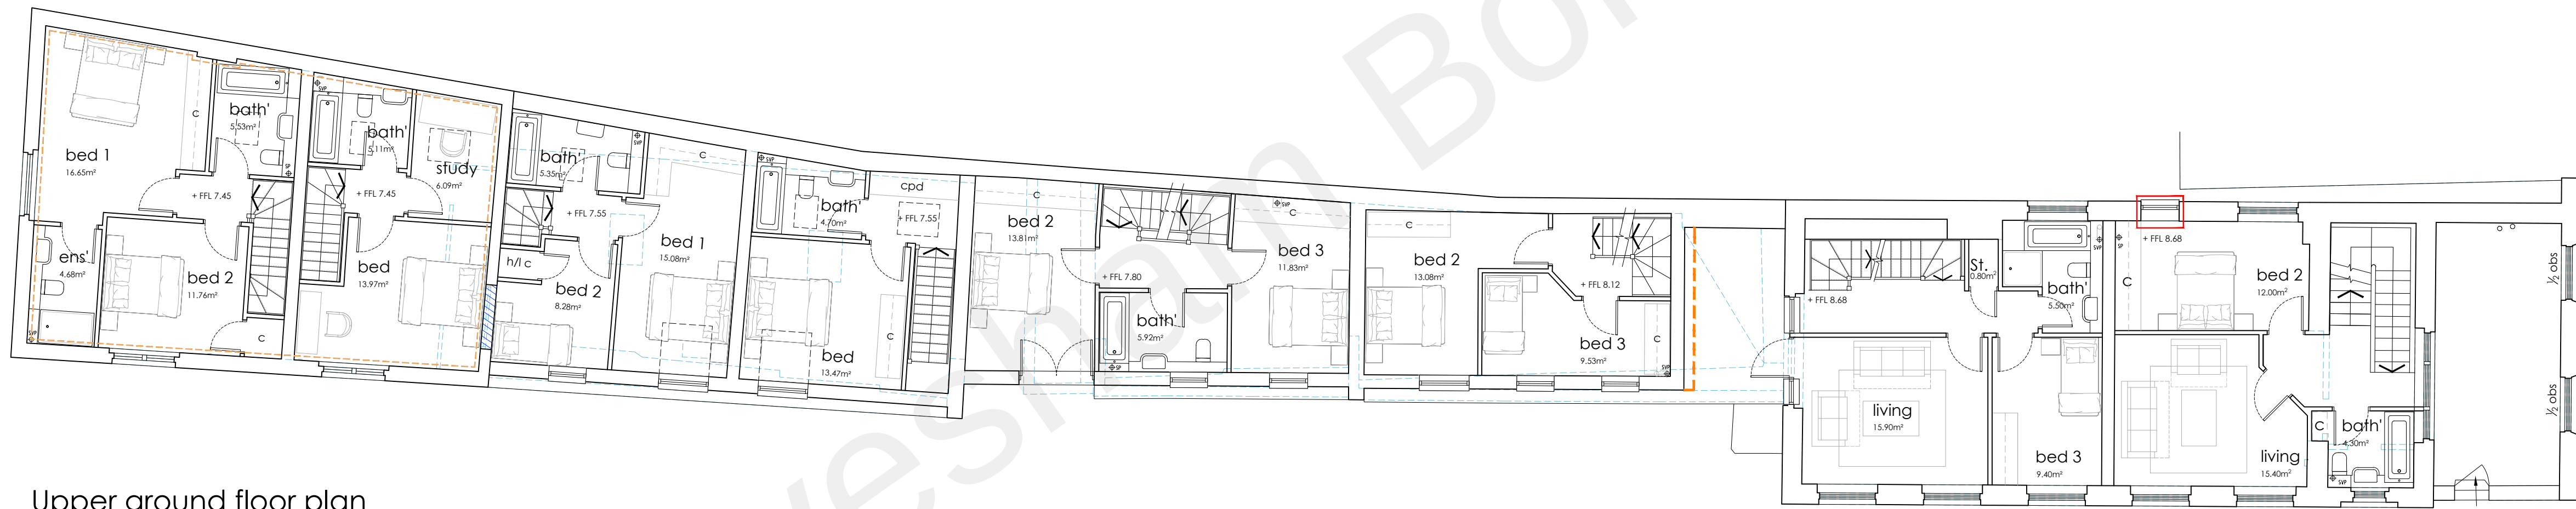

Upper ground floor plan

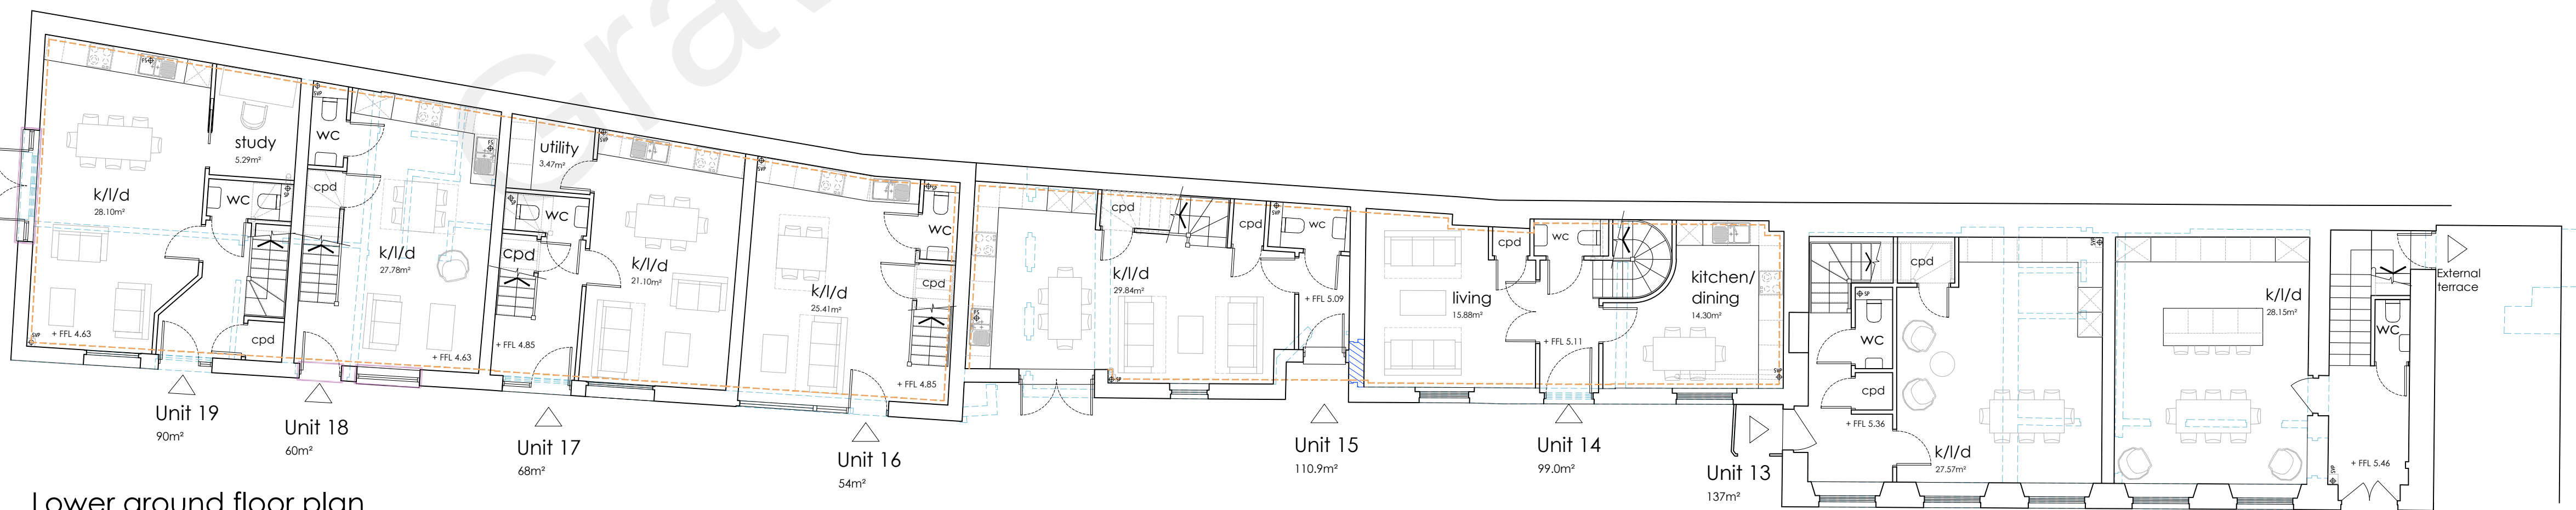

Lower ground floor plan

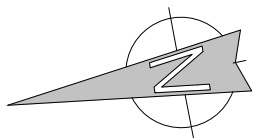


DO NOT SCALE FROM THIS DRAWING
ALL DIMENSIONS TO BE VERIFIED BY THE CONTRACTOR ON SITE

1:100 2 4 6 8 10m

KEY

- Blocking up of existing openings in wall. To be detailed accordingly.
- New door / window opening in existing wall.
- Reinstating or enlarging door / window opening in existing wall.
- Existing building linings to be enhanced if required.
- To be demolished.
- Ridge / roof position of original planning submission

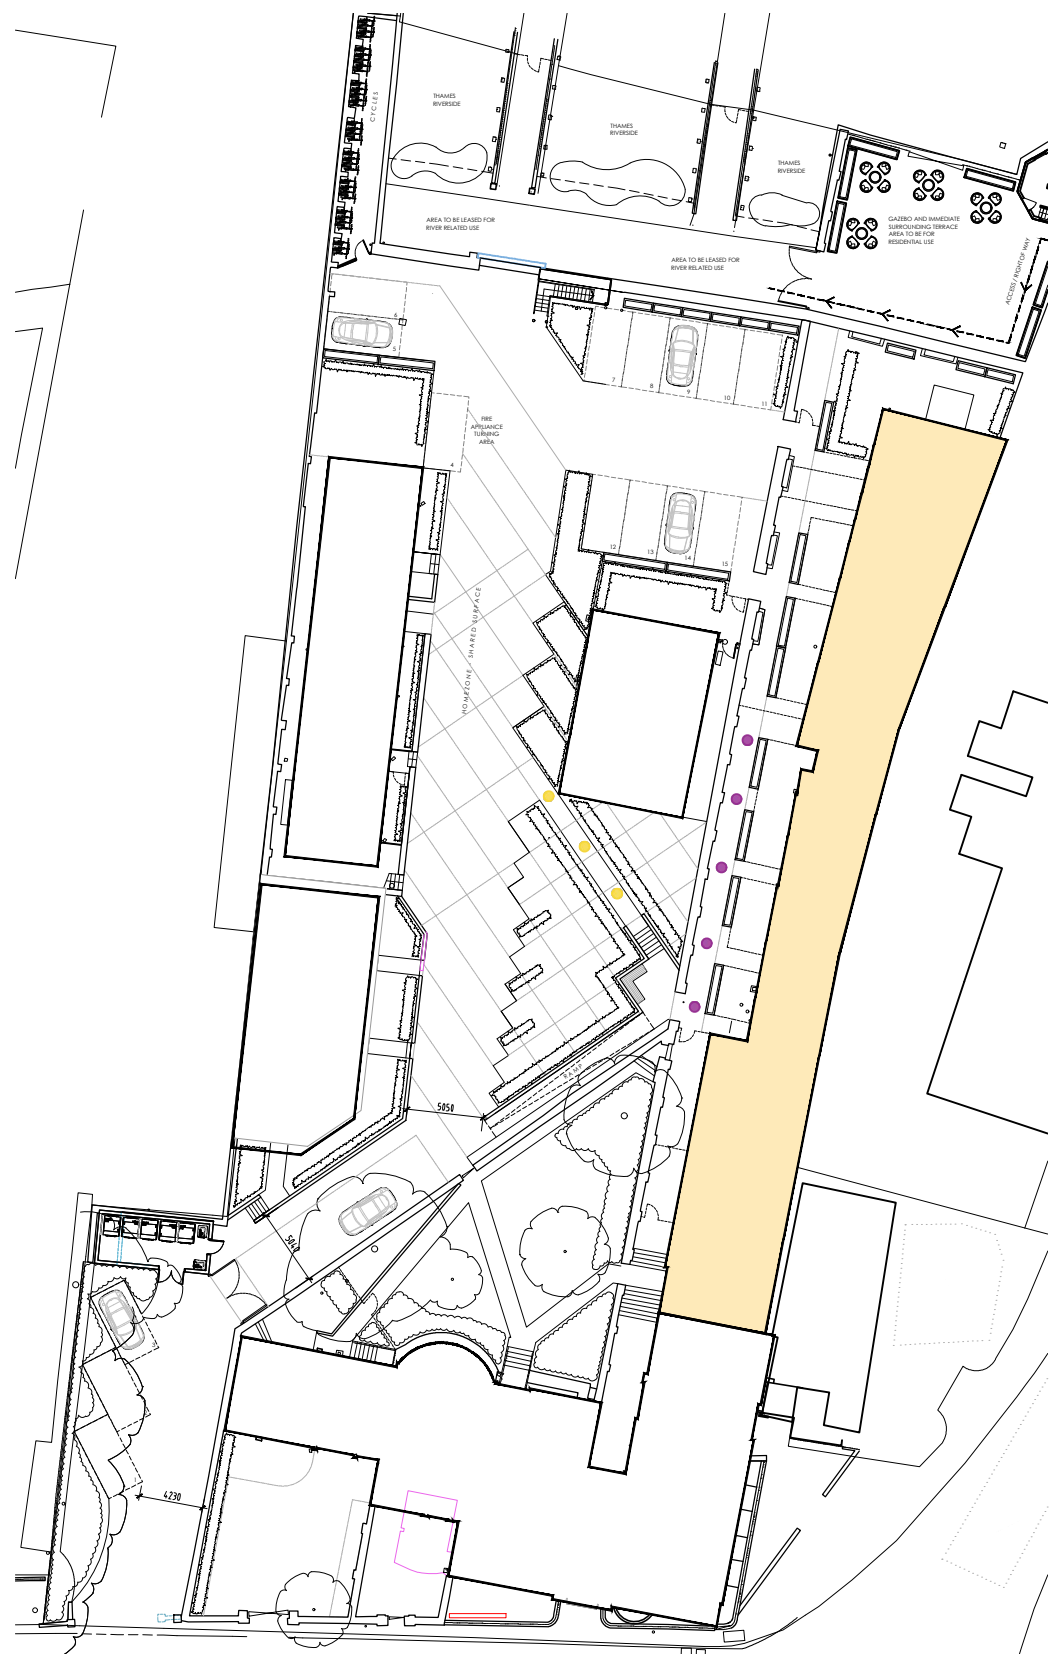

Key plan

B	Existing porch entrance to unit 13 retained.	May 22	AR	
A	Amendment to fenestration, parapet height and roof height, unit 14 & 15	Apr 22	AR	
REV	DESCRIPTION	DATE	BY	CHKD

TURNER JACKSON+DAY ASSOCIATES

Radio House
Thanet Way, Whitstable
Kent CT15 3DX

t: 01227 261453
e: enquiries@tjda.co.uk
www.turnerjacksonday.co.uk

client details

Mile Property Group Ltd

project details

Custom House

The Terrace, Gravesend, DA12 2DE

drawing title

Custom House Outbuildings

Proposed Plans

date scale drawn by checked by

Feb'21 1:100@A1 NS

project no: 1735 drawing no: 028 revision: B