




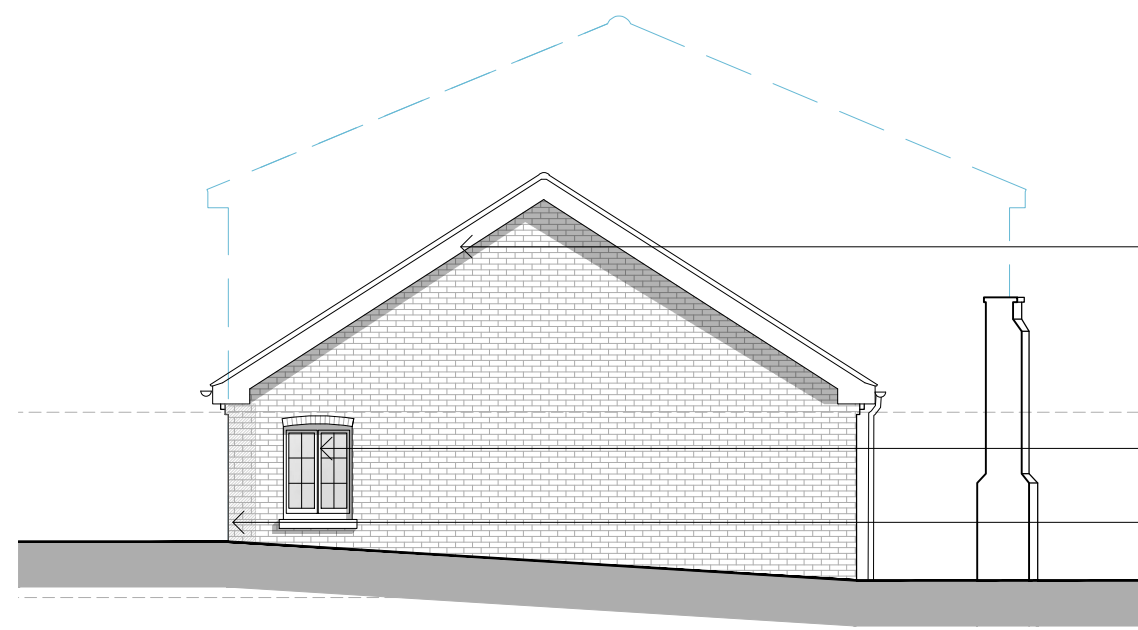


Front elevation

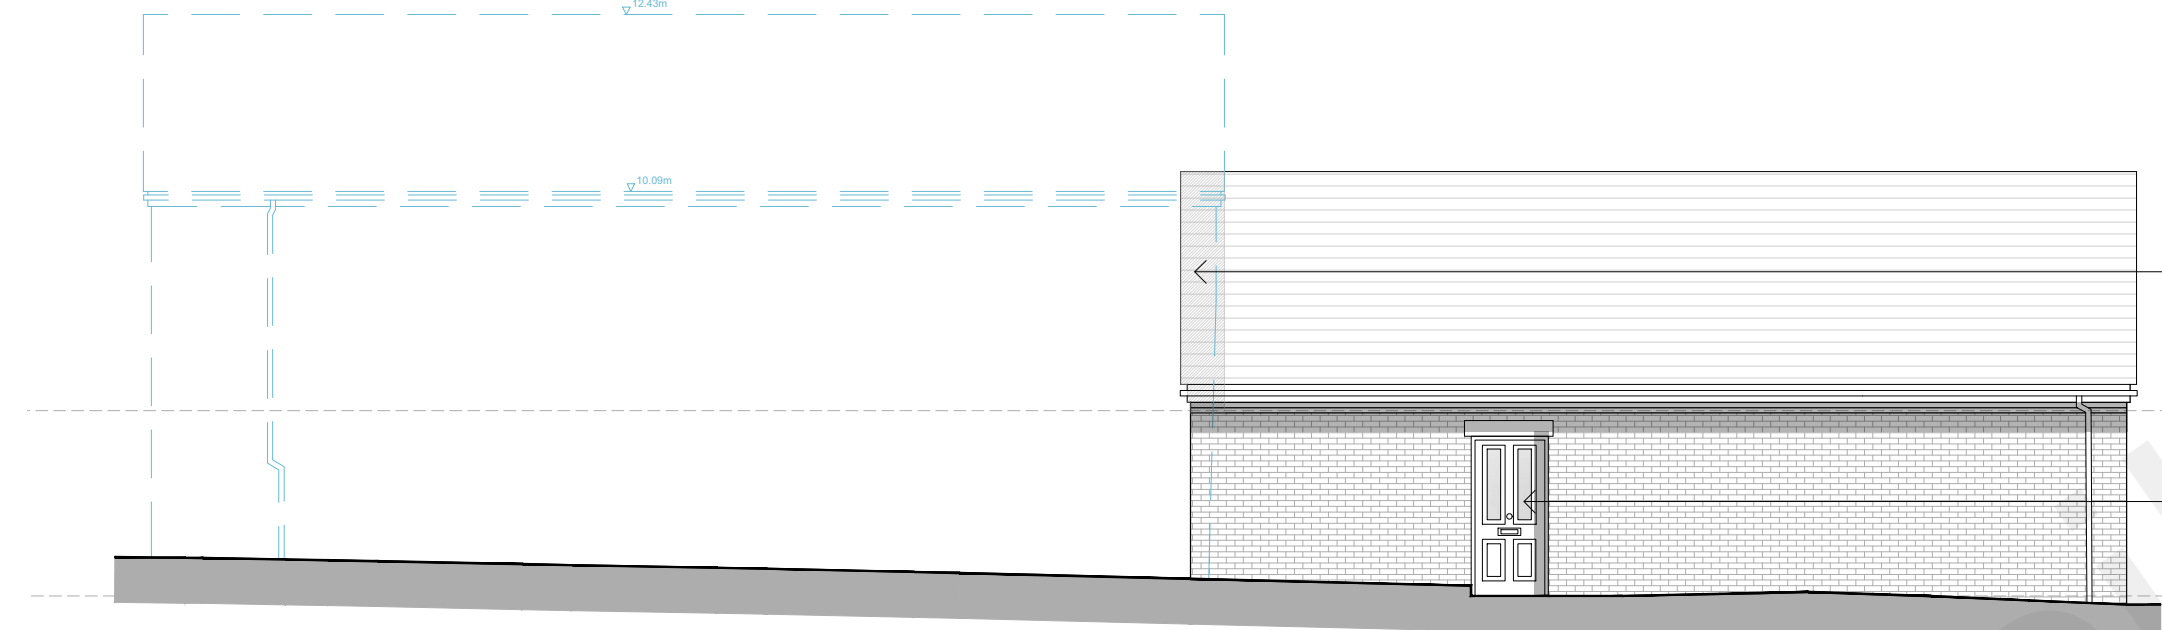


Right flank elevation

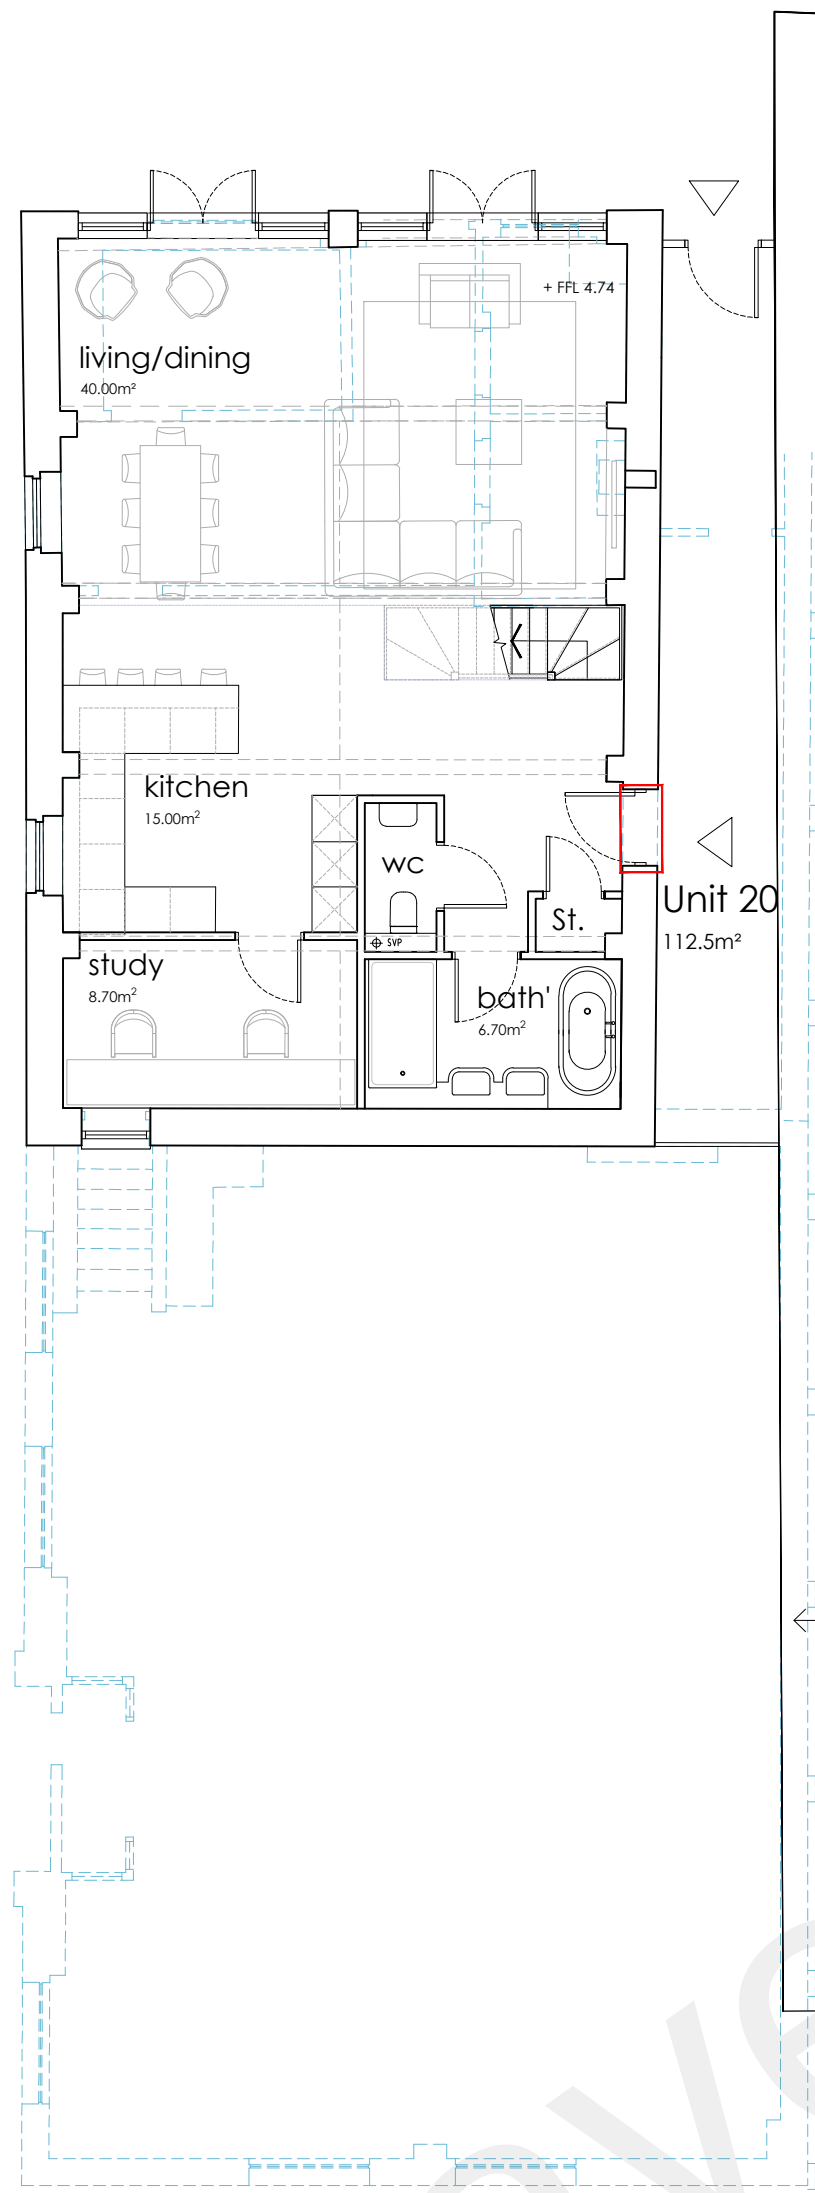


Ground floor plan

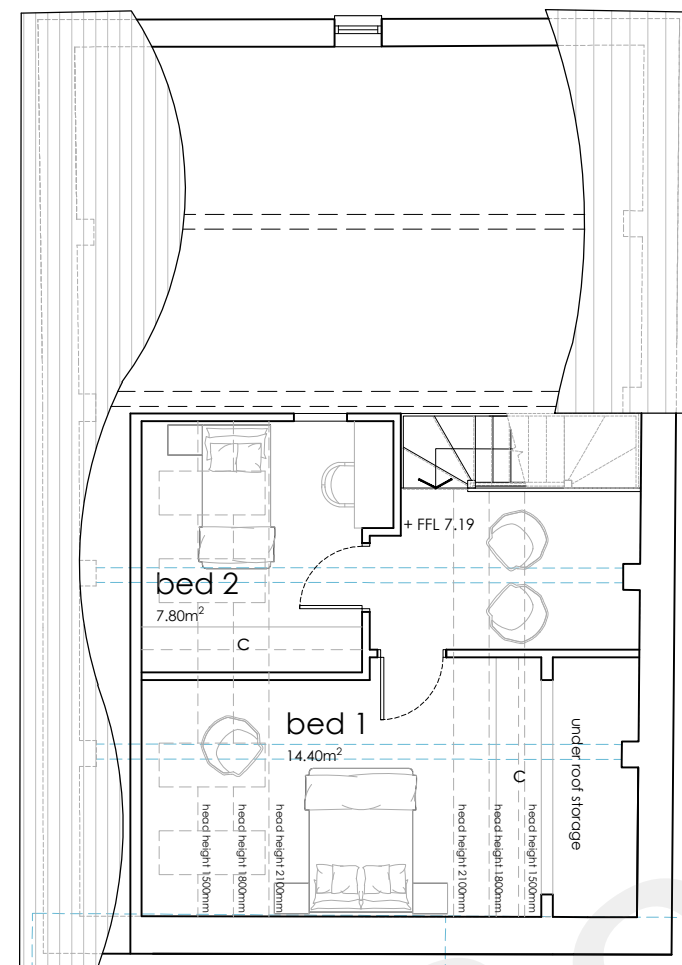

Mezzanine plan

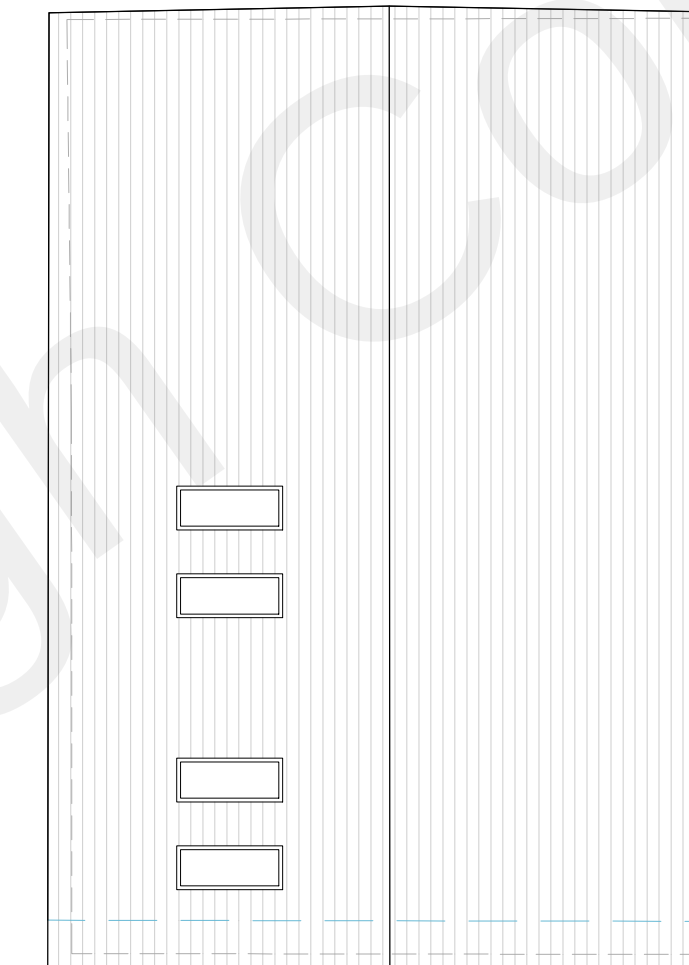

Roof plan

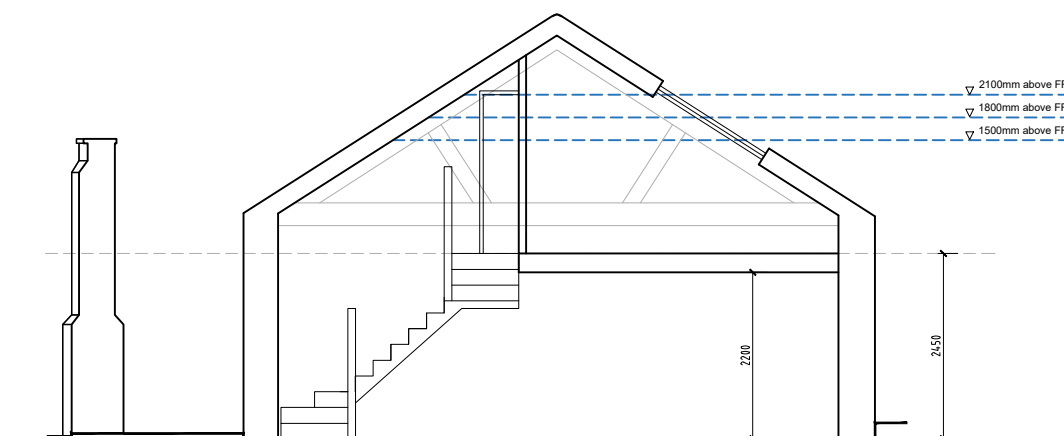


Section



Key plan

KEY

- Blocking up of existing openings in wall. To be detailed accordingly.
- New door / window opening in existing wall.
- Reinstating door / window opening in existing wall.
- Existing building linings to be enhanced if required.
- To be demolished.

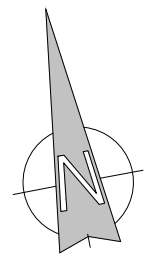

| REV | DESCRIPTION | DATE | BY | CHKD |
|-----|-------------|------|----|------|
|-----|-------------|------|----|------|

**TURNER  
JACKSON+DAY**  
ASSOCIATES

Radio House  
Thanet Way, Whitstable  
Kent CT5 3DX  
t: 01227 261453  
e: enquiries@tjda.co.uk  
www.turnerjacksonday.co.uk

client details  
**Mile Property Group Ltd**

project details  
**Custom House  
The Terrace, Gravesend, DA12 2DE**

drawing title  
**Unit 20  
Workshop Proposed Plans**

date scale drawn by checked by  
**Feb'21 1:100@A1 AR**

| project no. | drawing no. | revision |
|-------------|-------------|----------|
| <b>1735</b> | <b>030</b>  |          |