


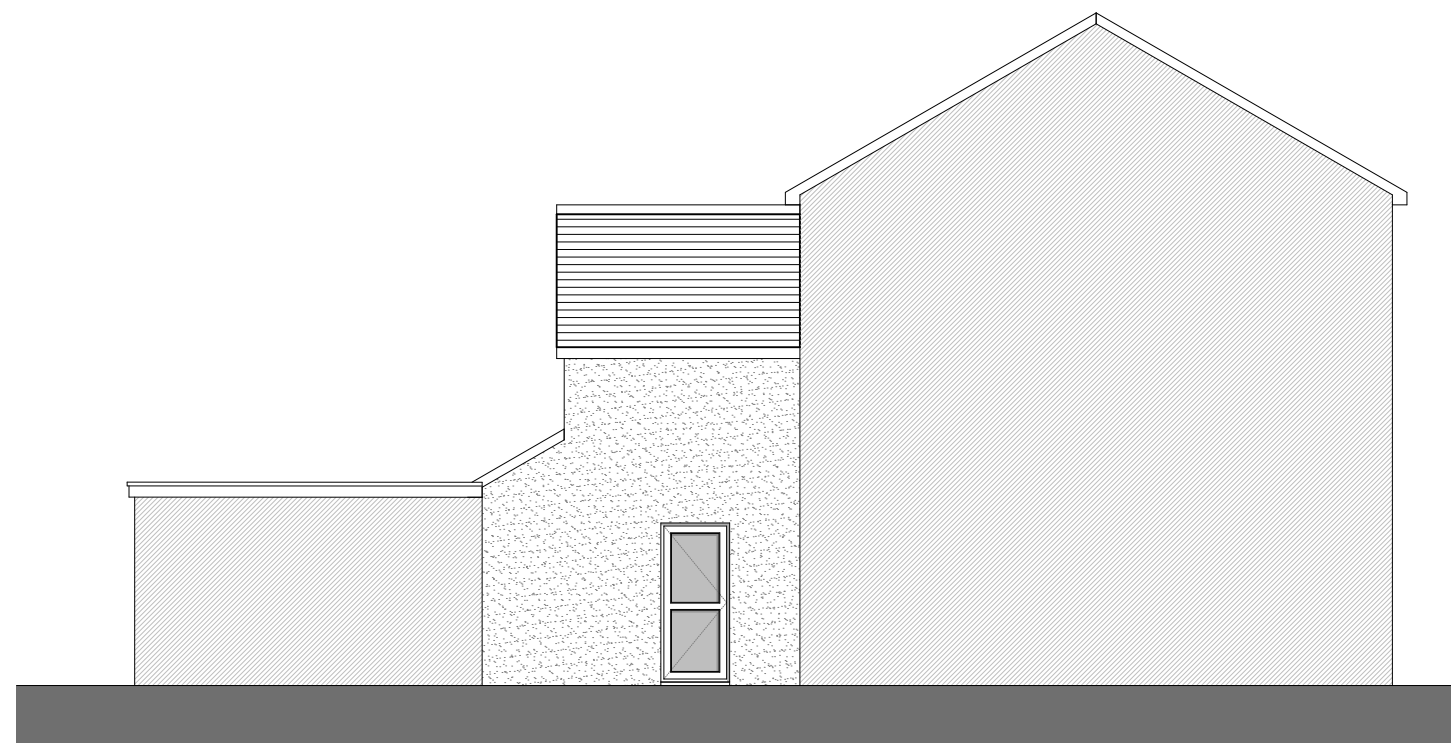
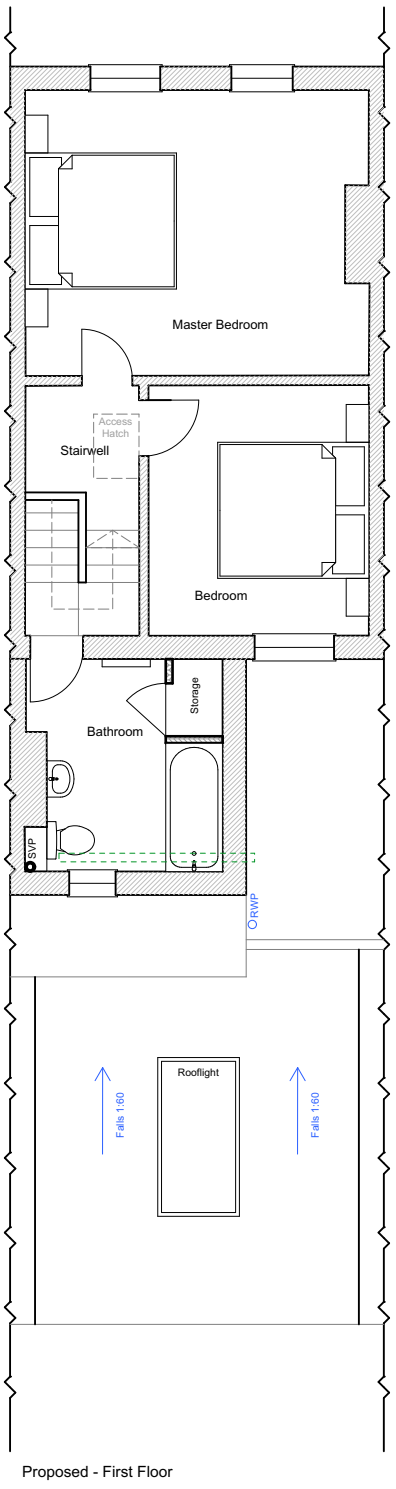


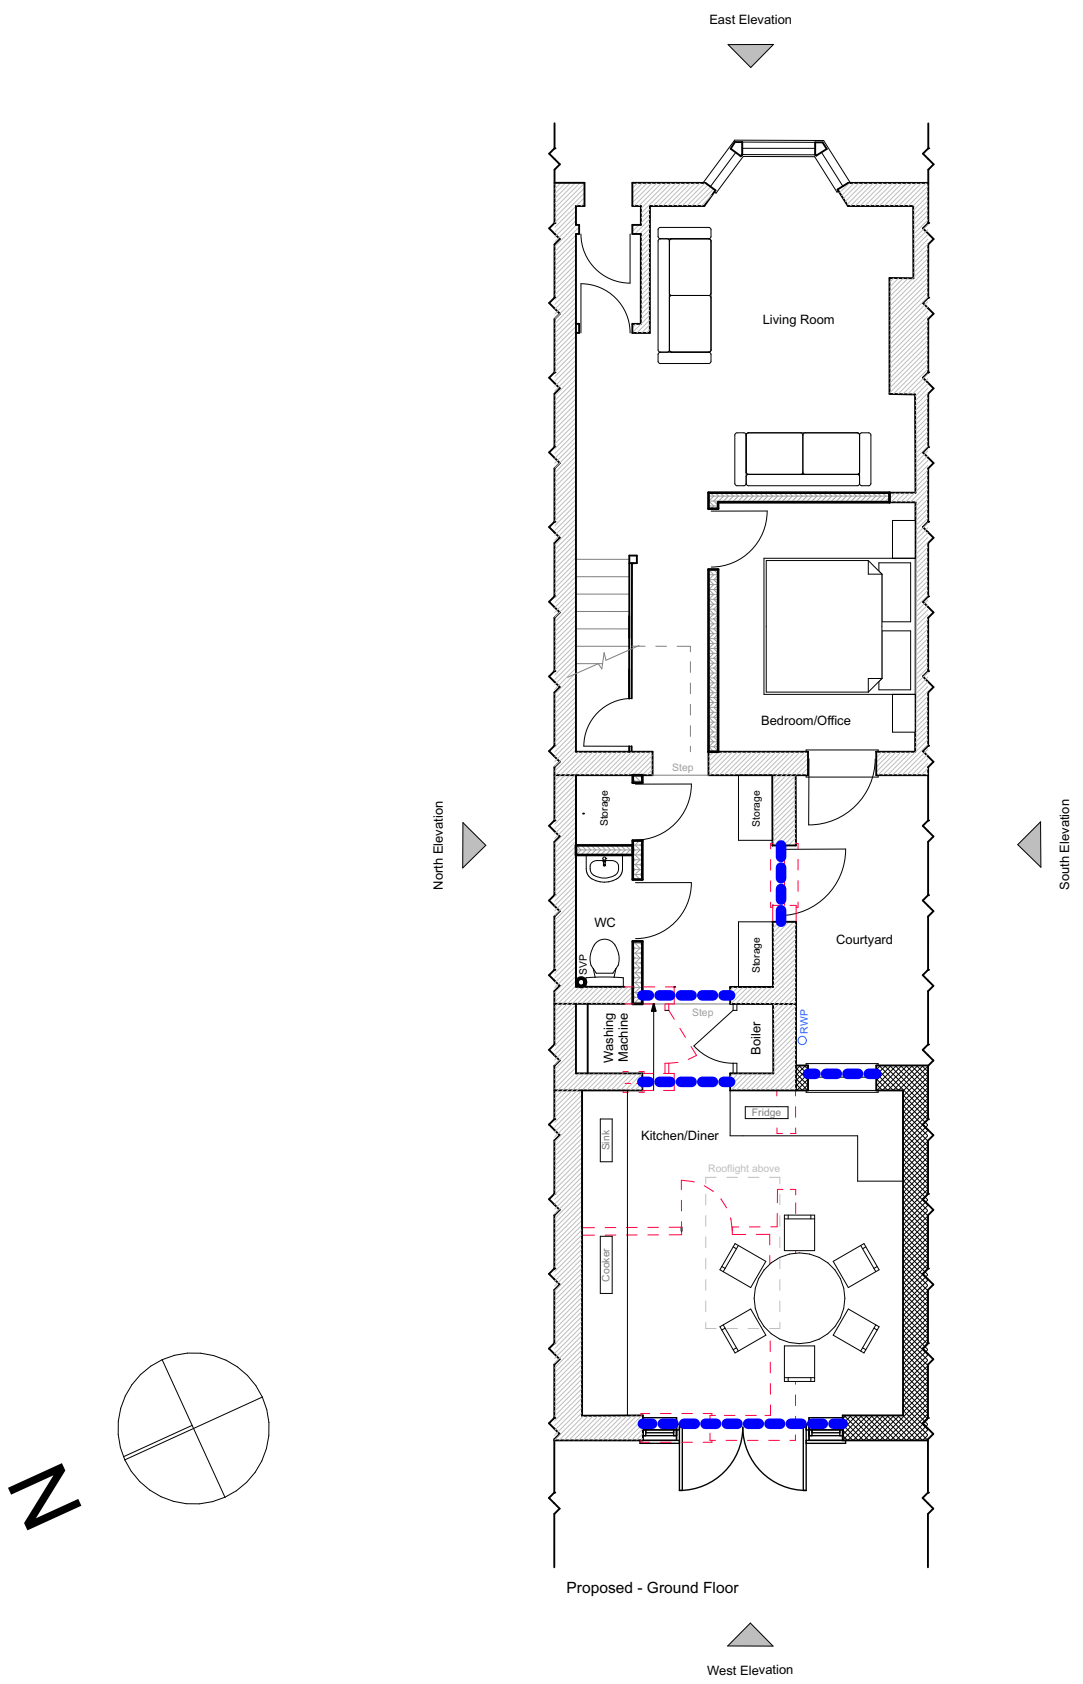


South Elevation - 1:100

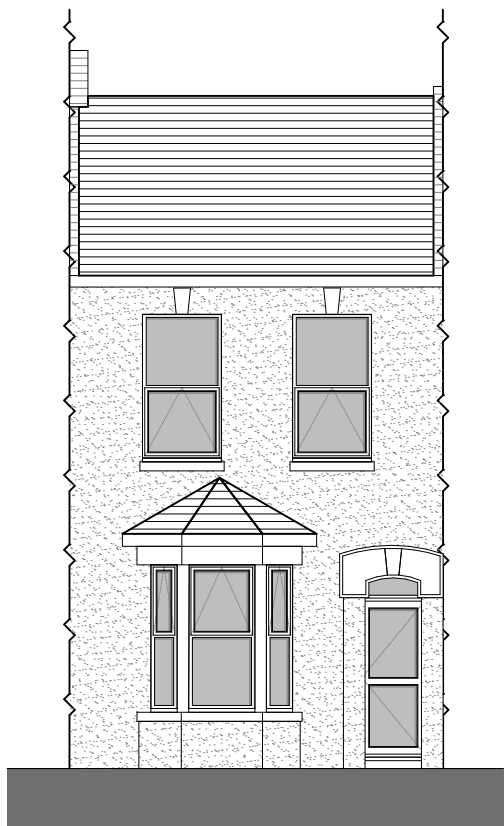

East Elevation - 1:100

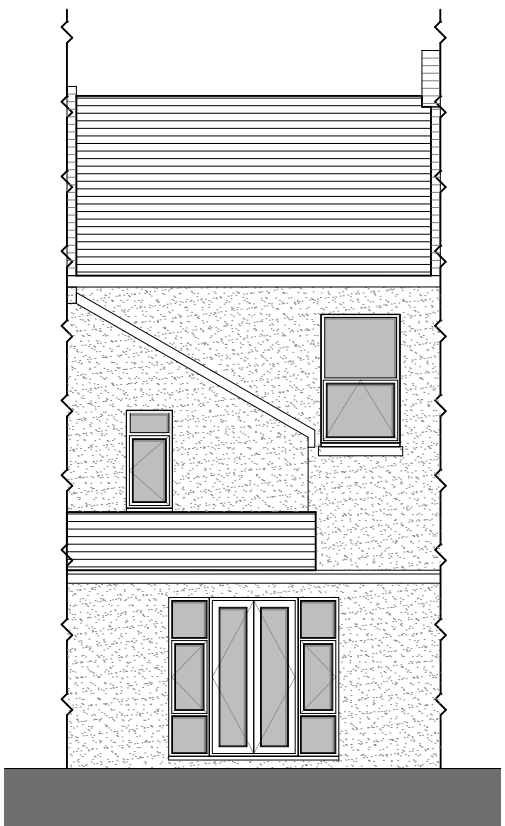

West Elevation - 1:100

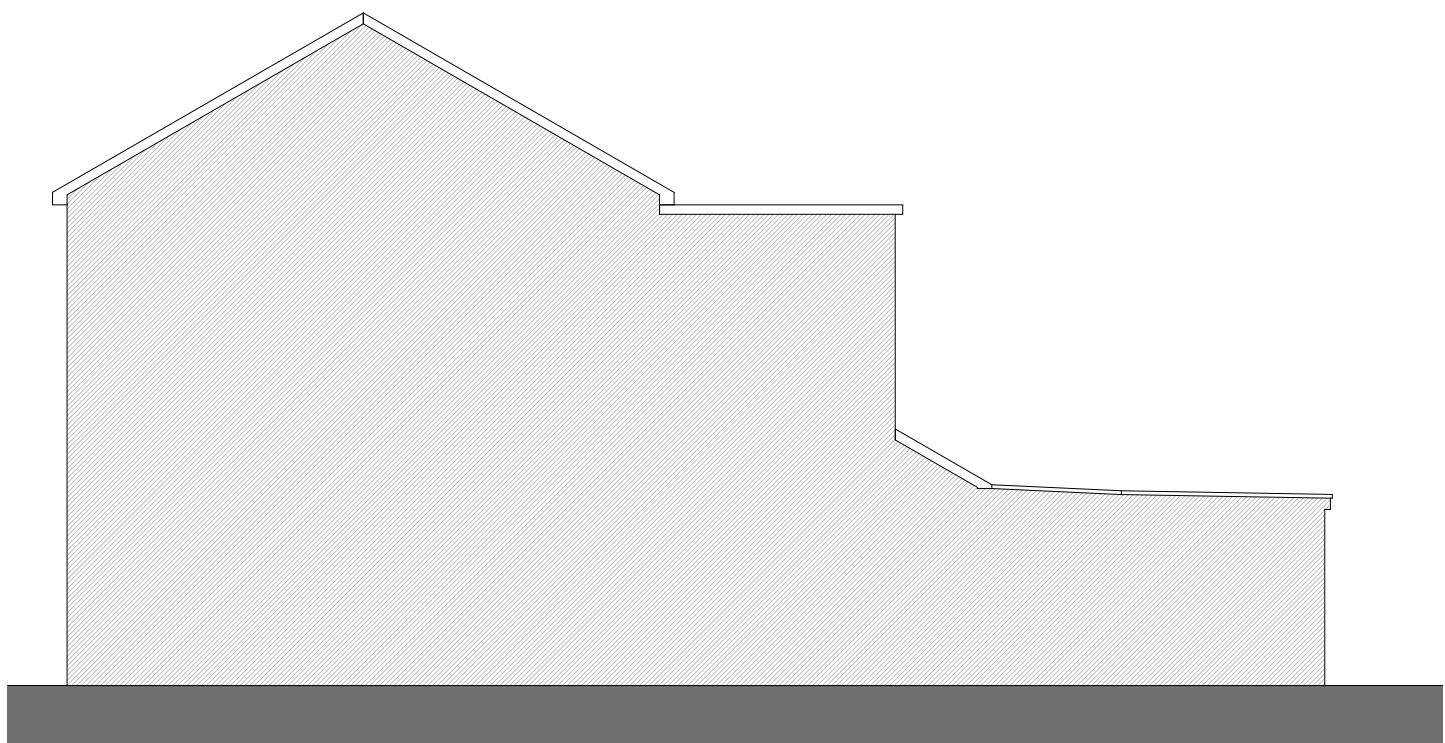

North Elevation - 1:100



1:50

Notes:

Do Not Scale.

Report all discrepancies, errors and omissions.

Verify all dimensions on site before commencing any work on site or preparing shop drawings.

All materials, components and workmanship are to comply with the relevant British Standards, Codes of Practice, and appropriate manufacturers recommendations that from time to time shall apply.

For all specialist work, see relevant drawings.

This drawing and design are copyright of LW

Rev Date Description



Site Location Plan - 1:1250

PROJECT TITLE:

93 Pelham Road
Gravesend
Kent DA11 0JF

DRAWING DESCRIPTION:

PROPOSED PLANS

SCALE:

1:50 @ A1
DATE:
JUN 2023

DRAWN BY:

MG
CHECKED BY:
-

STATUS:

PLANNING

DRAWING NUMBER:

23-001/20

REVISION: