

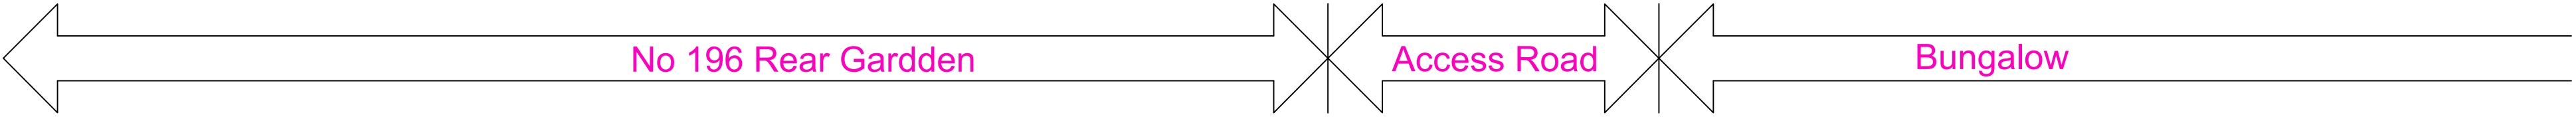


PROPOSED SITE PLAN &
PROPOSED SITE SECTION A-A

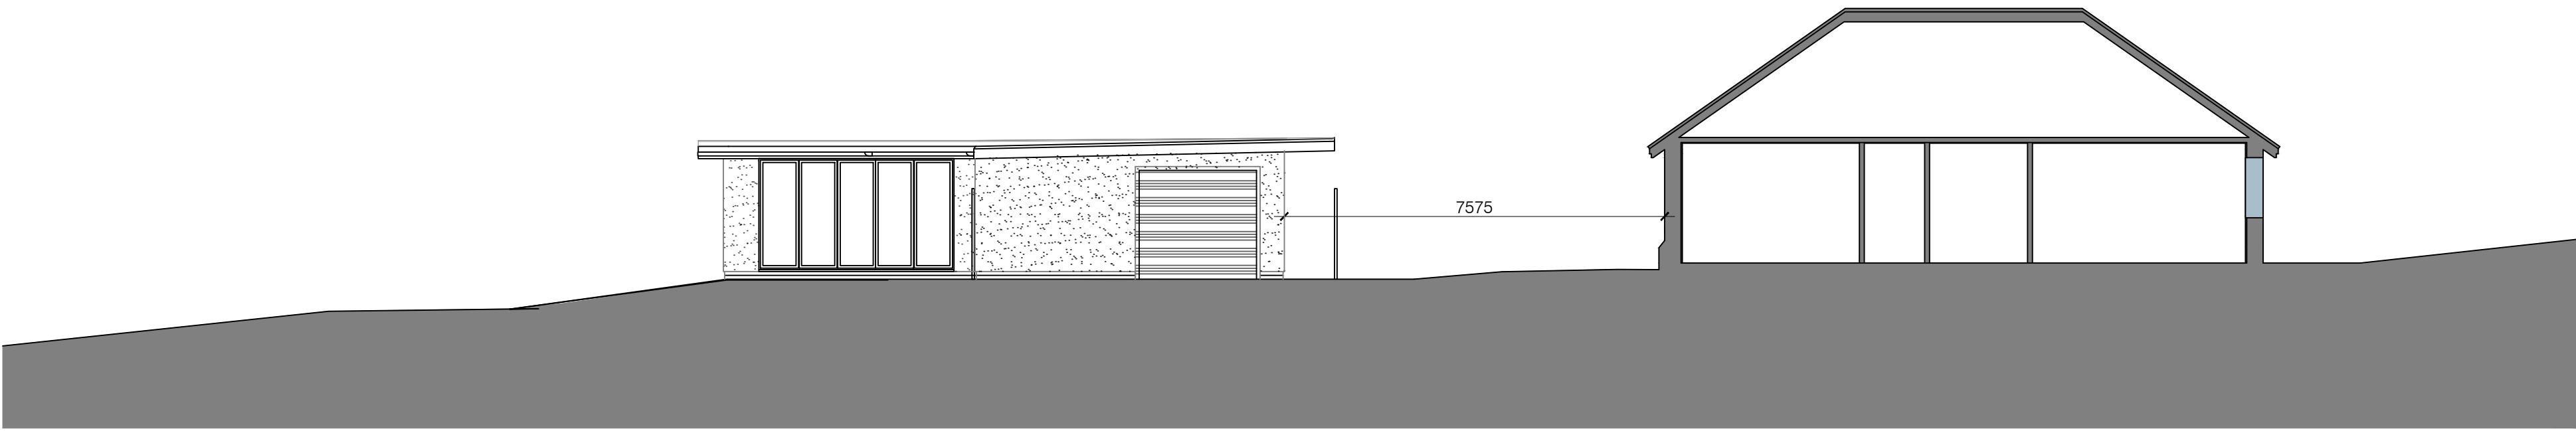

0.000

PROPOSED SECTION A-A
1:100

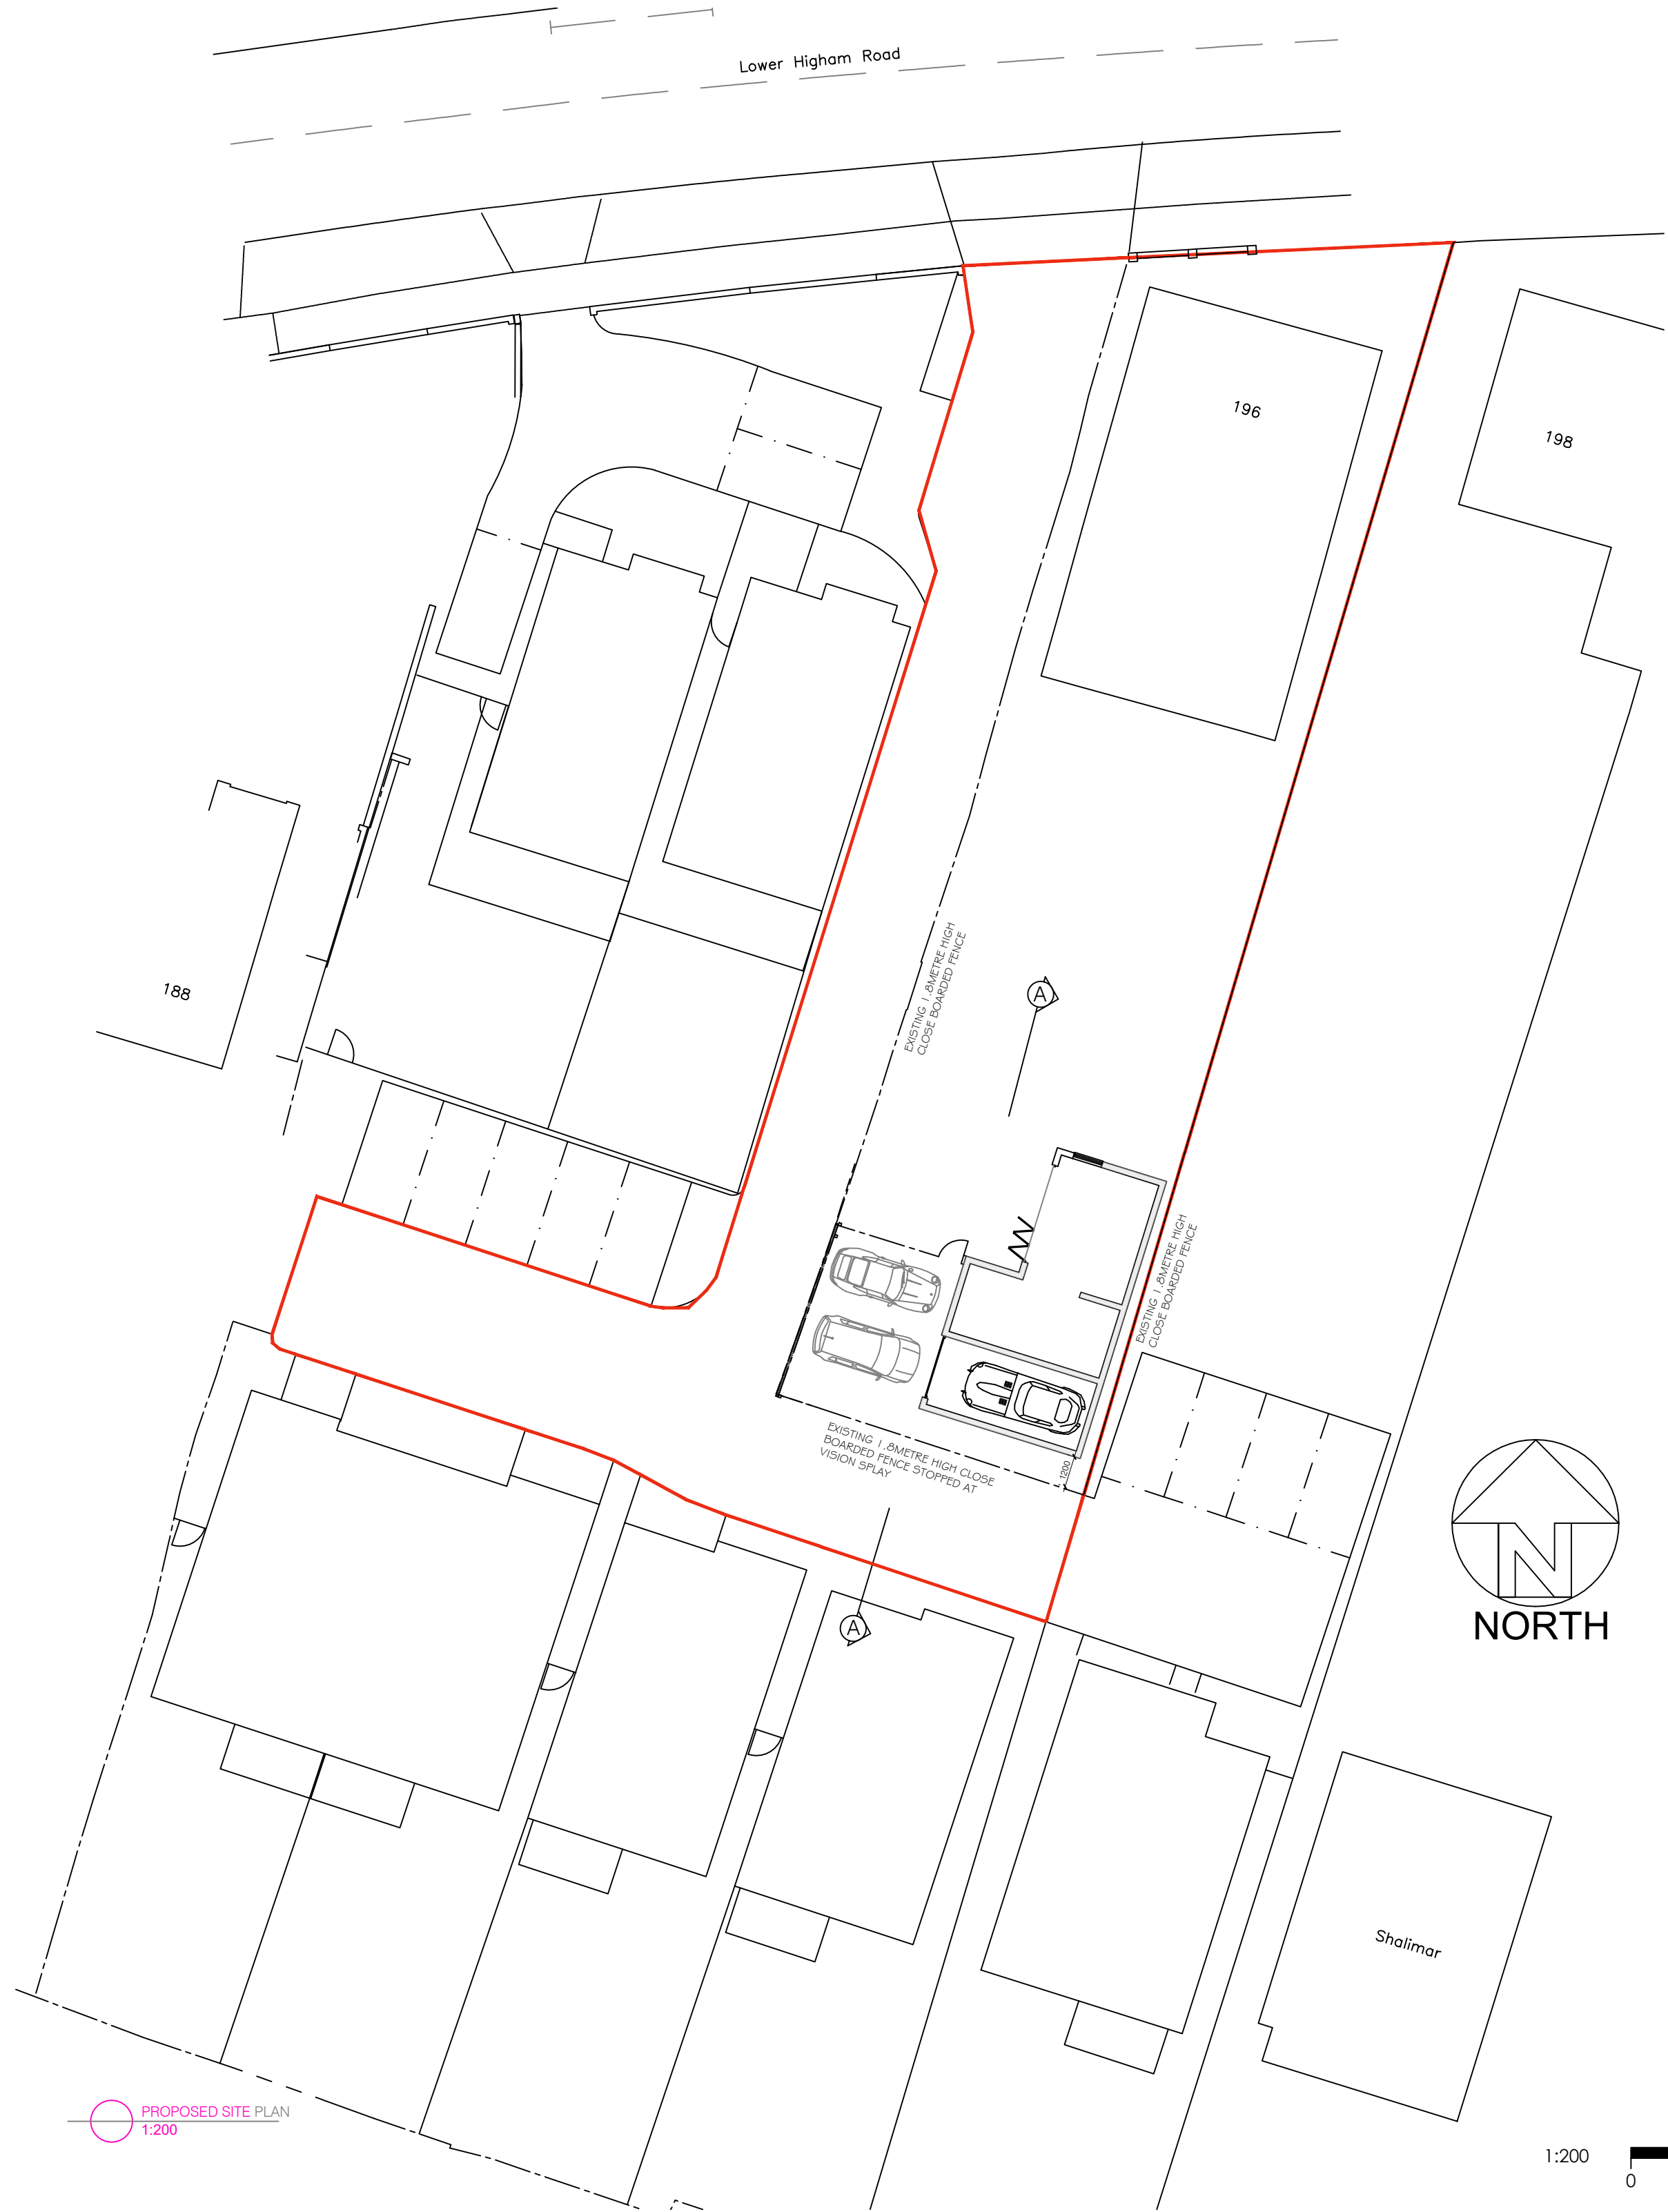

PROPOSED SITE PLAN
1:200

Rev C Carport layout revised
Rev B Carport removed and garage roof changed to flat roof

JOB TITLE
196 LOWER HIGHAM ROAD
GRAVESEND
KENT DA12 2NN

DRAWING TITLE
PROPOSED SITE PLAN
& SITE SECTION A-A

SCALE 1:100&200@A1	DRAWING NUMBER BDS-LHR-P902	REVISION C
DATE DEC 20		



Building Design Studio, 26 Kingshill Avenue, Kingshill, West Malling, Kent, ME19 4AE.
T: 01732 424547 E-mail: mail@bdsstudio.co.uk Web: www.bdsstudio.co.uk

DO NOT SCALE FROM THIS DRAWING