


PLAN 1:200 @ A1

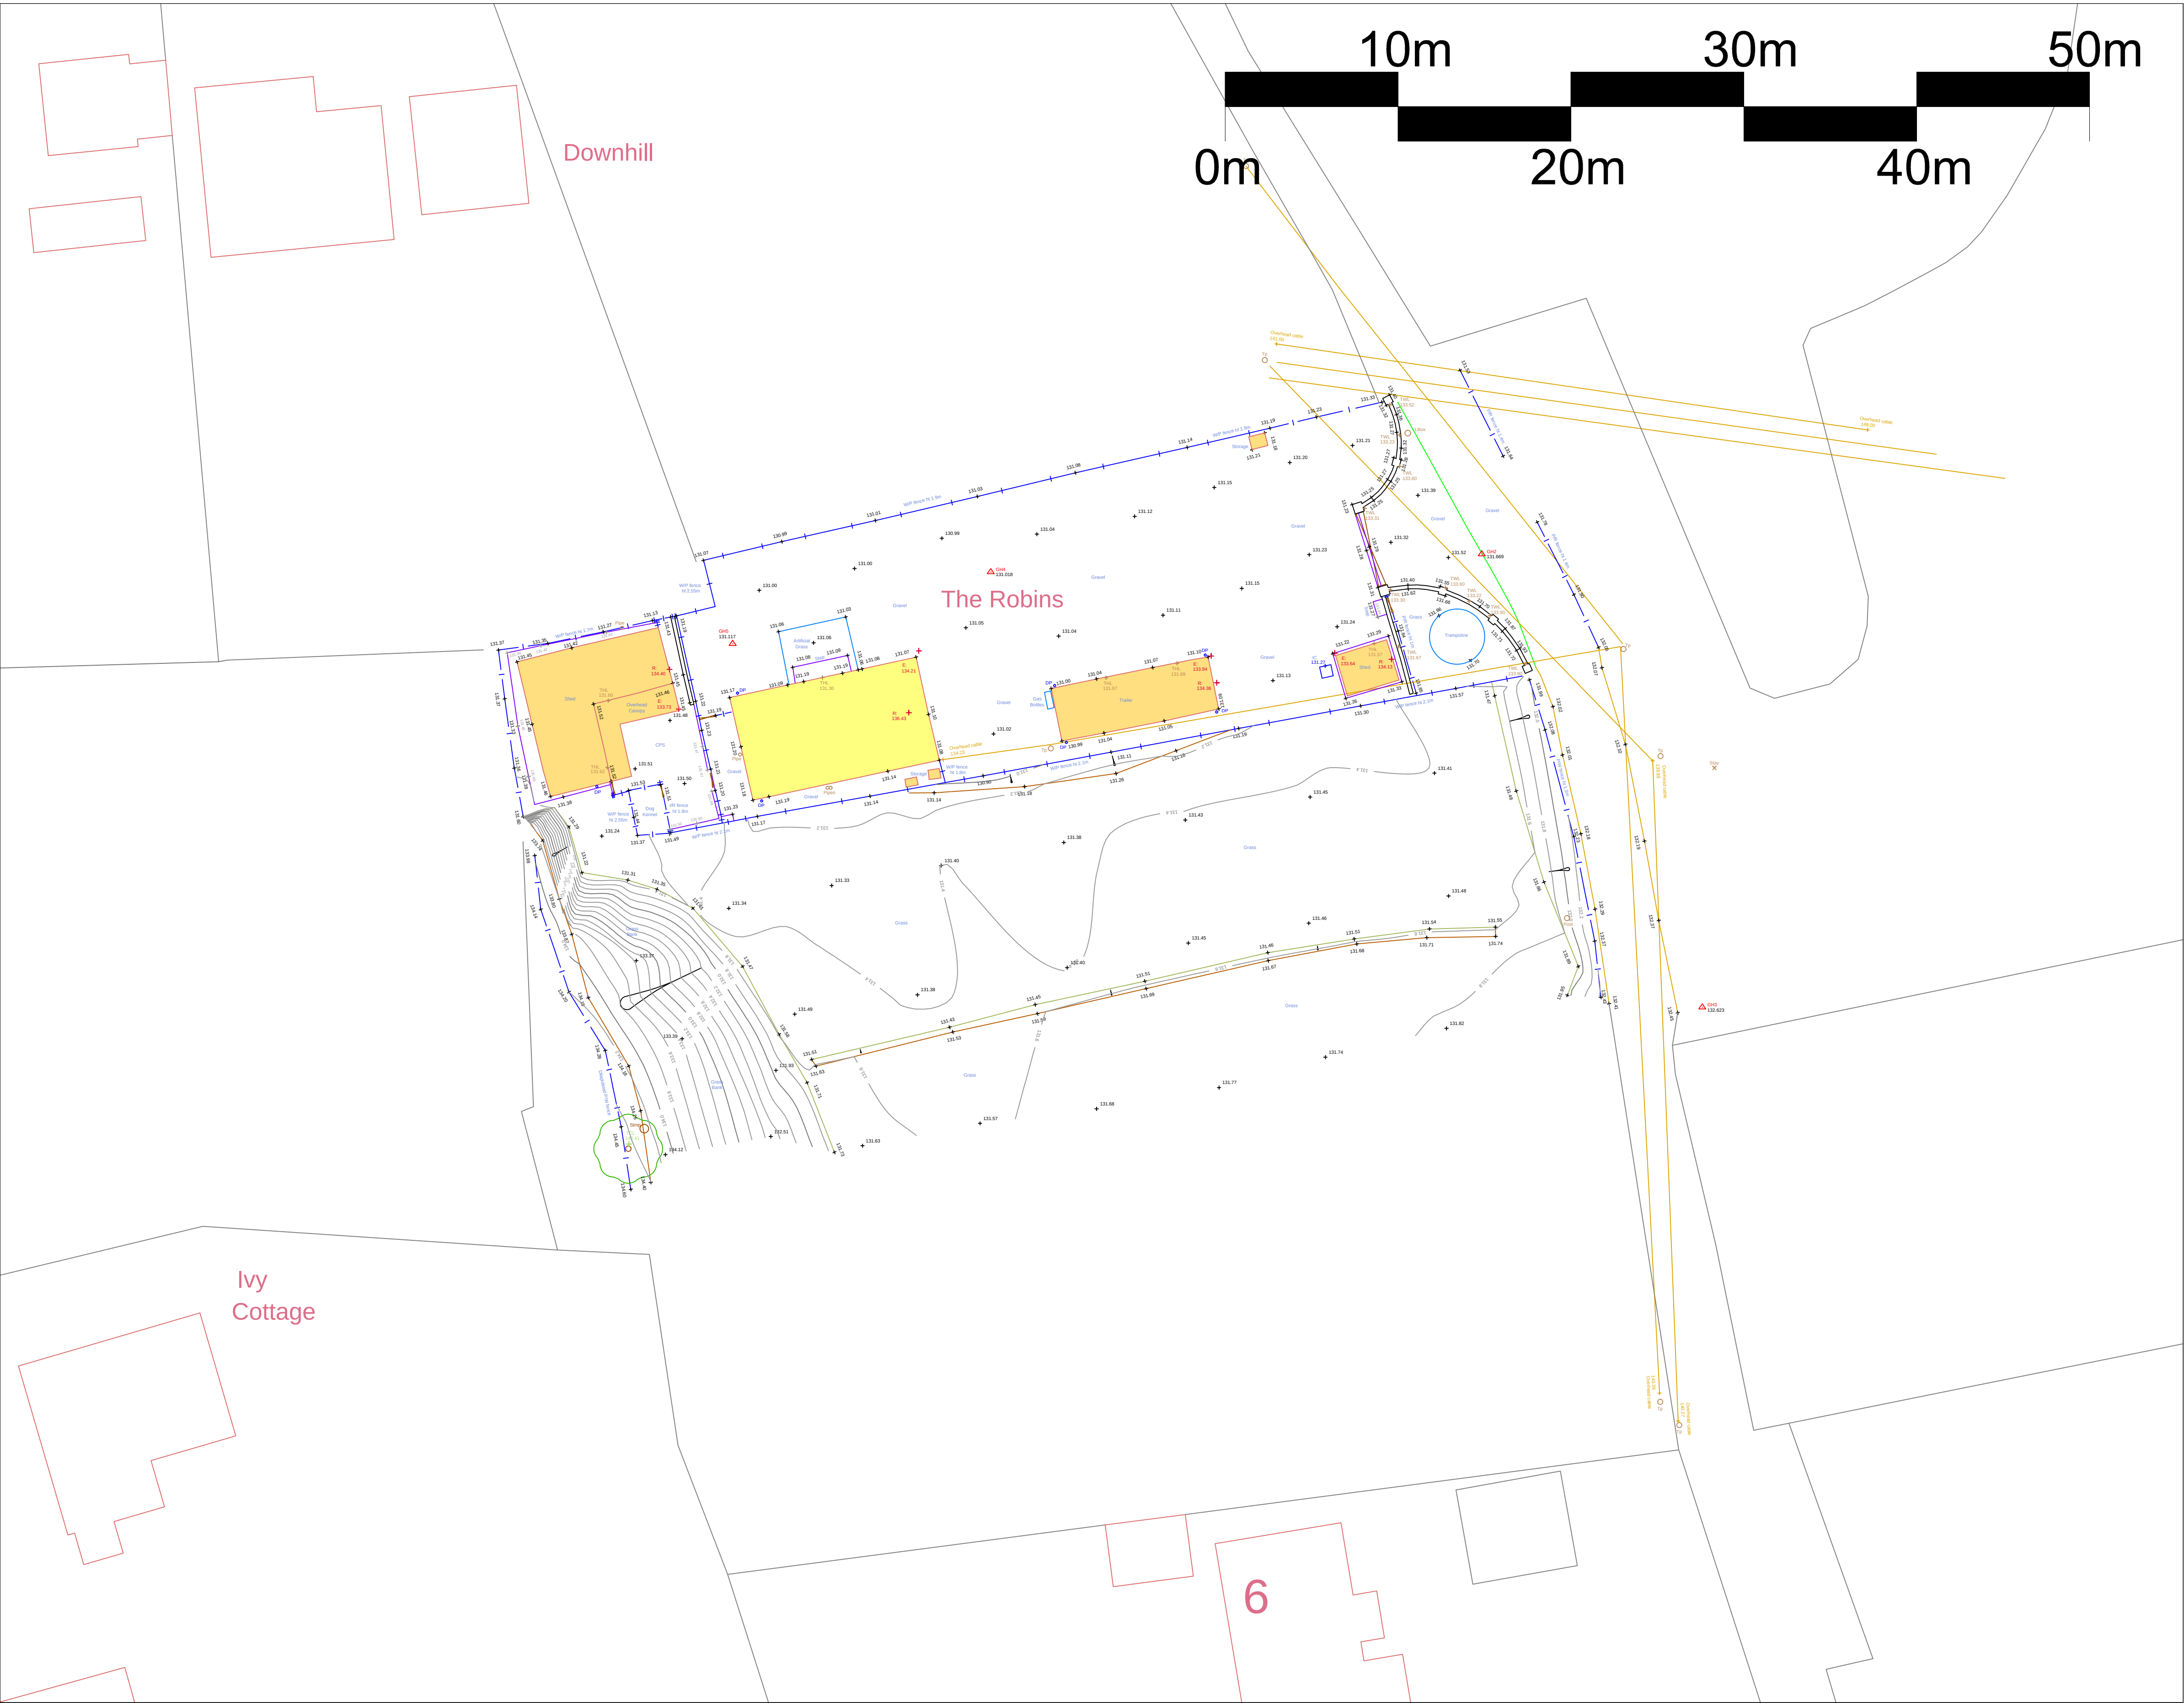

KEY:

Buildings

Overhead Cable

IC

Inspection chamber

Bo

Bollard

Wall

Concrete edge

Pinv

Pipe invert

IB

Illuminated bollard

Kerb line

Tarmac edge

Gy

Gully

Bin

Rubbish bin

Line marking

Grass verge

Bg

Back gully

Vp

Vent pipe

Drop kerb

Canopy/Overhang

Dp

Down pipe

Grl

Ground light

Centre line

Verge

Pipe

Pipe above ground

Lbox

Letter box

Top of bank

Bottom of bank

MH

Manhole

Stmp

Tree Stump

Station Level

Station Name

WL

Water level

Sty

Sole

Tree / Bush / Sapling

Tree

FI

Flood light

IFL

Internal floor level

Area of Undergrowth

Woodland

Ep

Electricity post

TH

Threshold level

R

Ridge Level

TI

Traffic light

Sp

Sign post

E

Eaves Level

Bus

Bus stop

BH

Borehole

F

Flat Roof Level

Sv

Stop valve

ELC

Electric

Gate

St

Stop tap

BT

British Telecom

Fence types:

Er

Earth rod

Cbox

Control box

IRW

Interwoven

Wm

Water meter

TT

Tactile

IR

Iron Railings

Gas

Gas valve

BP

Brick paved

WM

Wire Mesh

Av

Air valve

CPS

Concrete paving slabs

PR

Post & Rail

ICU

Unidentified inspection

CVR

Cover

PRW

Post & Wire

Wo

Wash out

RWall

Retaining wall

CL

Chain Link

Re

Rodding eye

TWL

Top of Wall Level

WP

Wooden Panels

BB

Belisha beacon

TCL

Tree canopy level

CUB

Close Boarded

CTV

Cable tv

G

Girth

SUP

Steel Palisade

Mkr

Marker post

MG

Multi girth

Gmkr

Gas marker post

IC

Inspection chamber

So

Soffit

CL

Cover level

Fh


Fire hydrant

IL

Invert level

UTR

Unable to raise

 A	Scale bar added to drawing as requested by LPA	RhC	03.07.23
REV	NOTES	BY	DATE
TDA THE GRANARY NEWLAND FAWR FARM LLANGAN CF35 5DN TEL: 01446 789367			
CLIENT			
MR. HENRY JEEVES			
DRAWING NUMBER	SCALE		
TDA.2872.02	1:200 @ A1		
DRAWN	DATE		
RhC	JUNE 2023		
PROJECT			
PROPOSED MODIFICATION OF AND EXTENSION TO EXISTING GYPSY & TRAVELLER SITE AT THE ROBINS, HERON HILL LANE, MEOPHAM			
DRAWING TITLE			
EXISTING SITE PLAN			