



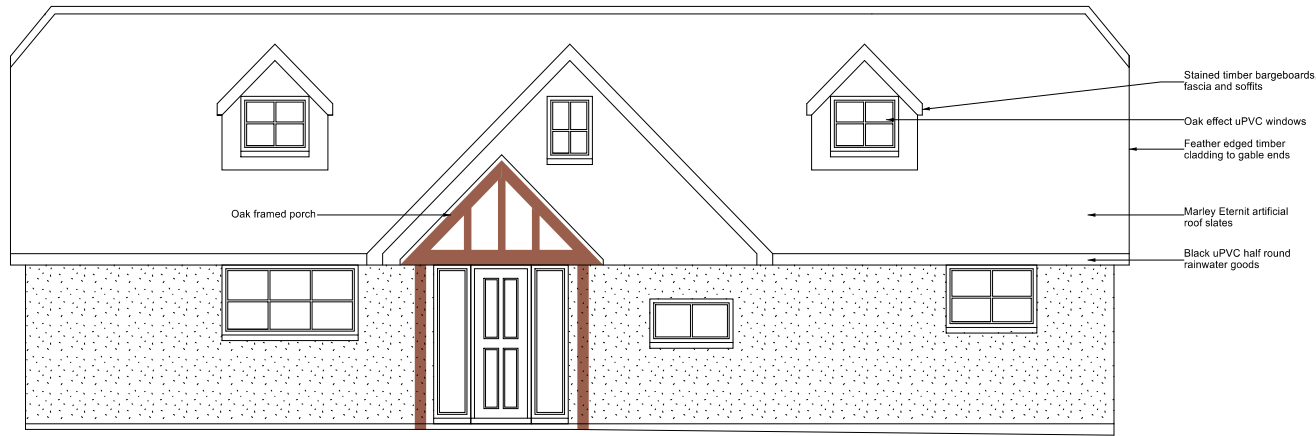


FRONT (NORTH) ELEVATION



SIDE (WEST) ELEVATION

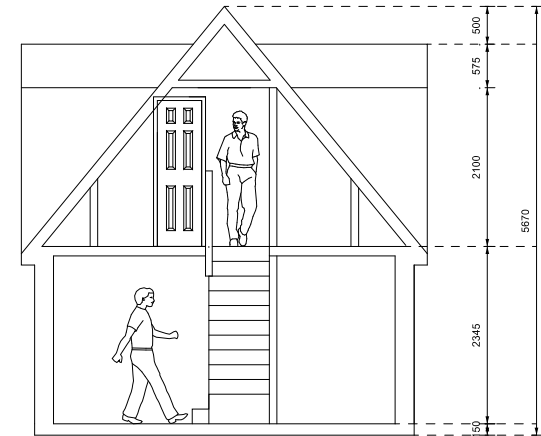


SECTION

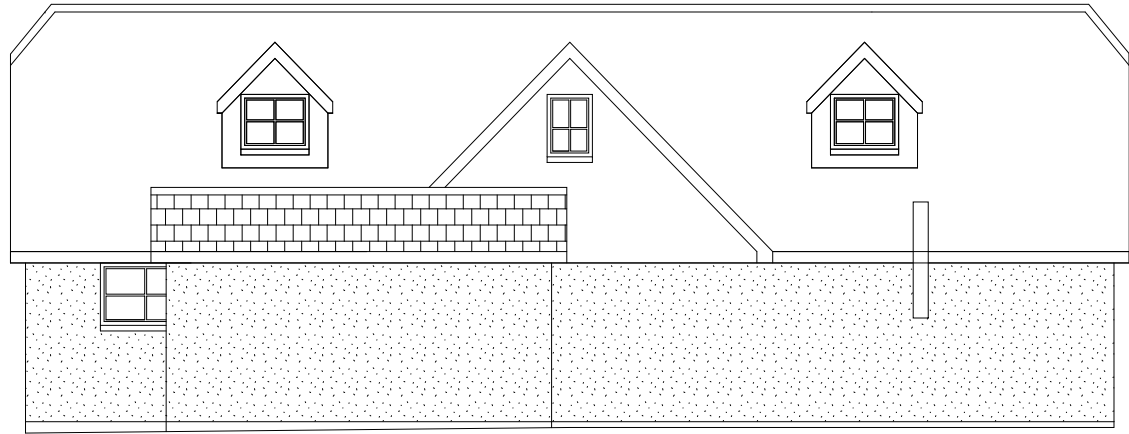

REAR (SOUTH) ELEVATION




SIDE (EAST) ELEVATION

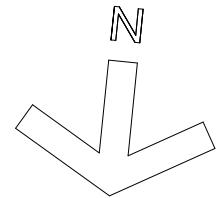

Notes / Specification


1. DRAWINGS ARE FOR PLANNING PURPOSES ONLY.
2. ALL MEASUREMENTS WITHIN THIS DOCUMENT ARE FOR DESIGN PURPOSES ONLY TO DETERMINE BEAM SIZE.
3. THE BUILDER IS ADVISED TO DOUBLE CHECK MEASUREMENTS ON SITE AND REPORT ANY DISCREPANCIES TO THE DESIGN ENGINEER PRIOR TO ORDERING MATERIALS.
4. THE DESIGN ENGINEER DOES NOT ACCEPT ANY RESPONSIBILITY FOR MATERIALS INCORRECTLY ORDERED.
5. DO NOT SCALE FROM THIS DRAWING
6. THESE DRAWINGS ARE THE COPYRIGHT OF RICHARD CAINE LIMITED

 

SCALE 1:100 at A3



GROUND FLOOR PLAN

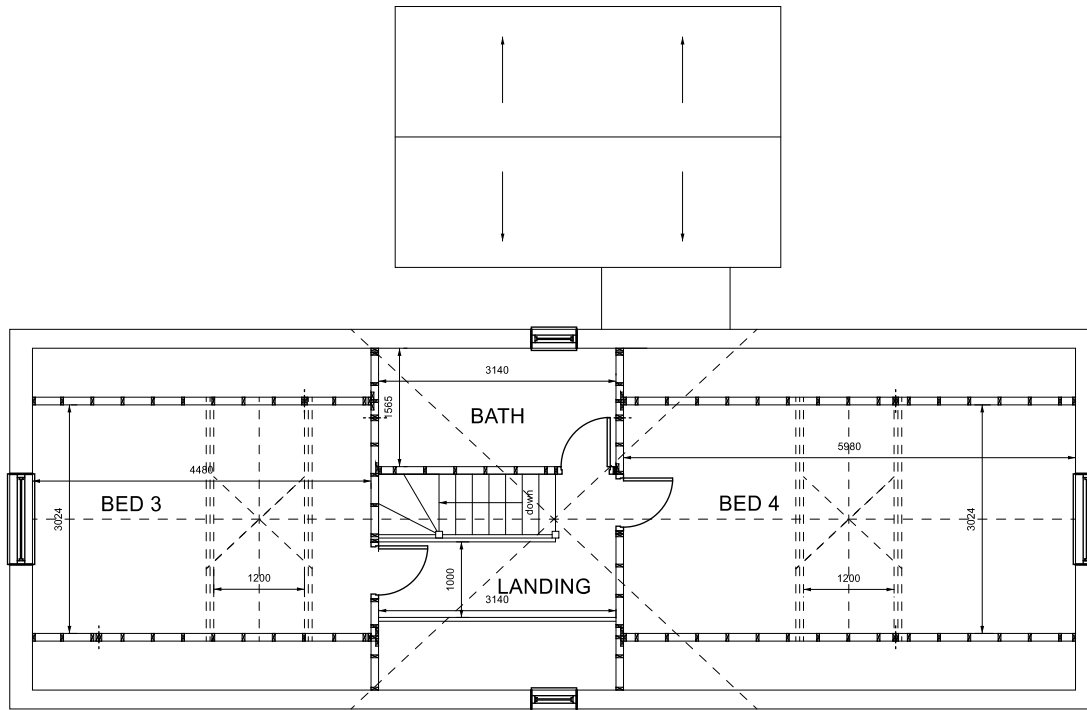

FIRST FLOOR PLAN

TBT DESIGN SERVICE

97 Primrose Drive, Aylesford, Kent, ME20 6EH

T: 07916693573 E: designservice2017@outlook.com

client 46 Beechwood Drive
Meopham, Gravesend
DA13 0TX

project
Roof Extension and dormers

drawing title
PROPOSED
Plans

drawing no.
2095 PROPOSED PLANS

drawing scales
RC

date 1:100 - A3
JUNE 2023

Rev A

PLANNING