

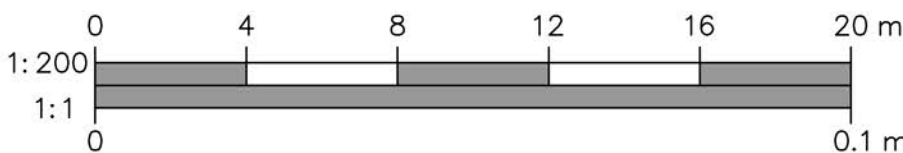


© This drawing, its contents, and all information contained therein is protected by copyright. It may be used once only for its intended purpose under a contract with T J Crump Oakwrights Ltd, but specifically not for any other use or purpose. This drawing is for Planning purposes and does not constitute a construction issue drawing. All setting out dimensions and levels are indicative and are subject to detailed site survey and site conditions. The Client and their agent are responsible for ensuring that Building Control and construction drawings are carried out. Do not scale from this drawing. All dimensions are to be checked on site.

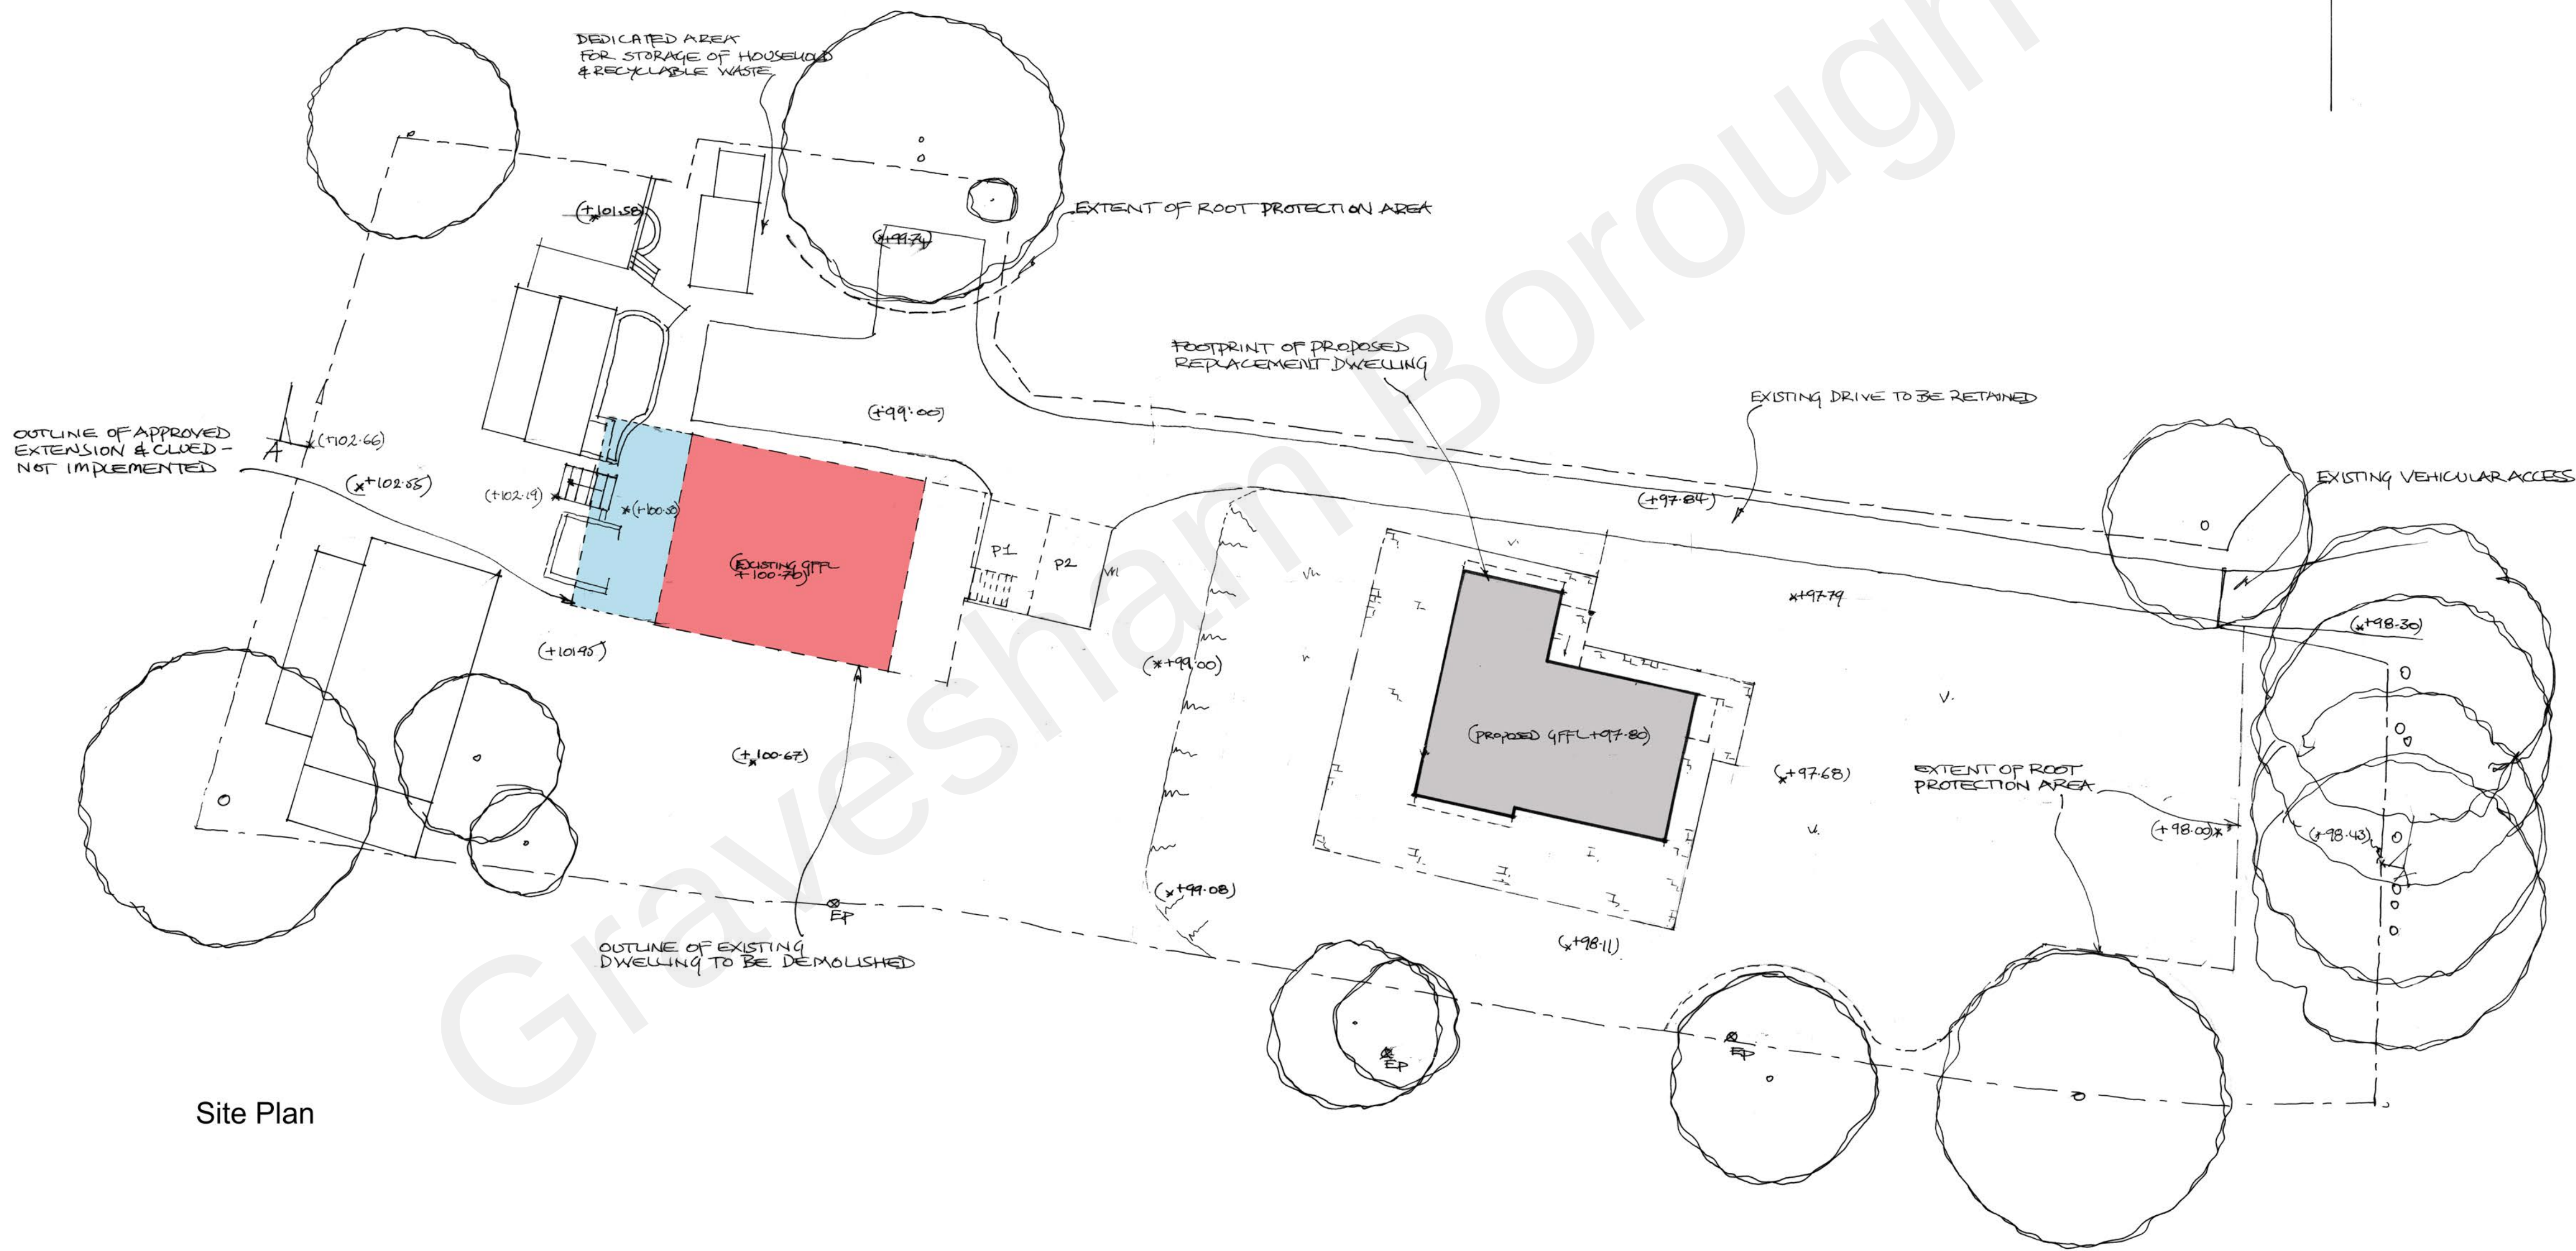

Proposed Site Plan

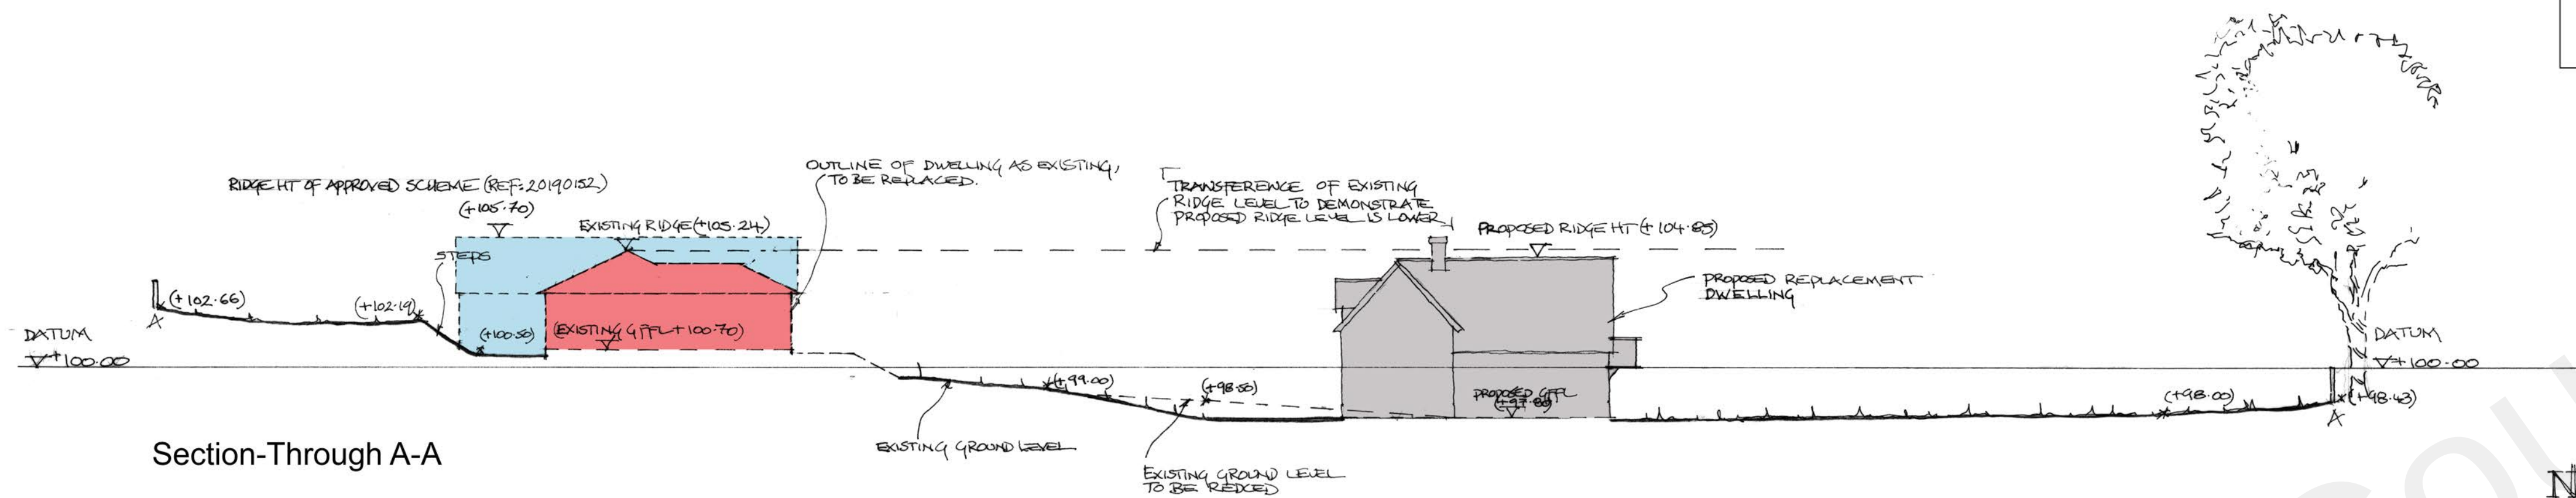

T. J. CRUMP OAKWRIGHTS LTD
THE LAKES, SWAINSHILL,
HEREFORD, HR4 7PU
T: (01432) 353 353 E: enquiries@oakwrights.co.uk

OAKLAND VALE
BY DESIGN

Oakland Vale Ltd, Innovation Centre, Unit 65,
Highfield Drive, Churchfields,
St Leonards-on-Sea, East Sussex, TN38 9UH.
T: 01424 214411 E: info@oaklandvale.co.uk
W: www.oaklandvale.co.uk
Oakland Vale by design is a trading name of Oakland
Vale Ltd.

CLIENT/PROJECT
Mr & Mrs W. Phelps

SITE ADDRESS
Tranklyn, Wrangling Lane,
Luddesdown,
Gravesend,
Kent,
DA13 0XF

DATE
27/01/2021
DRAWN
DB
CHECKED

SCALE
1:200@A1
DRG. NO.
OV/DB/WP/02
REV.