


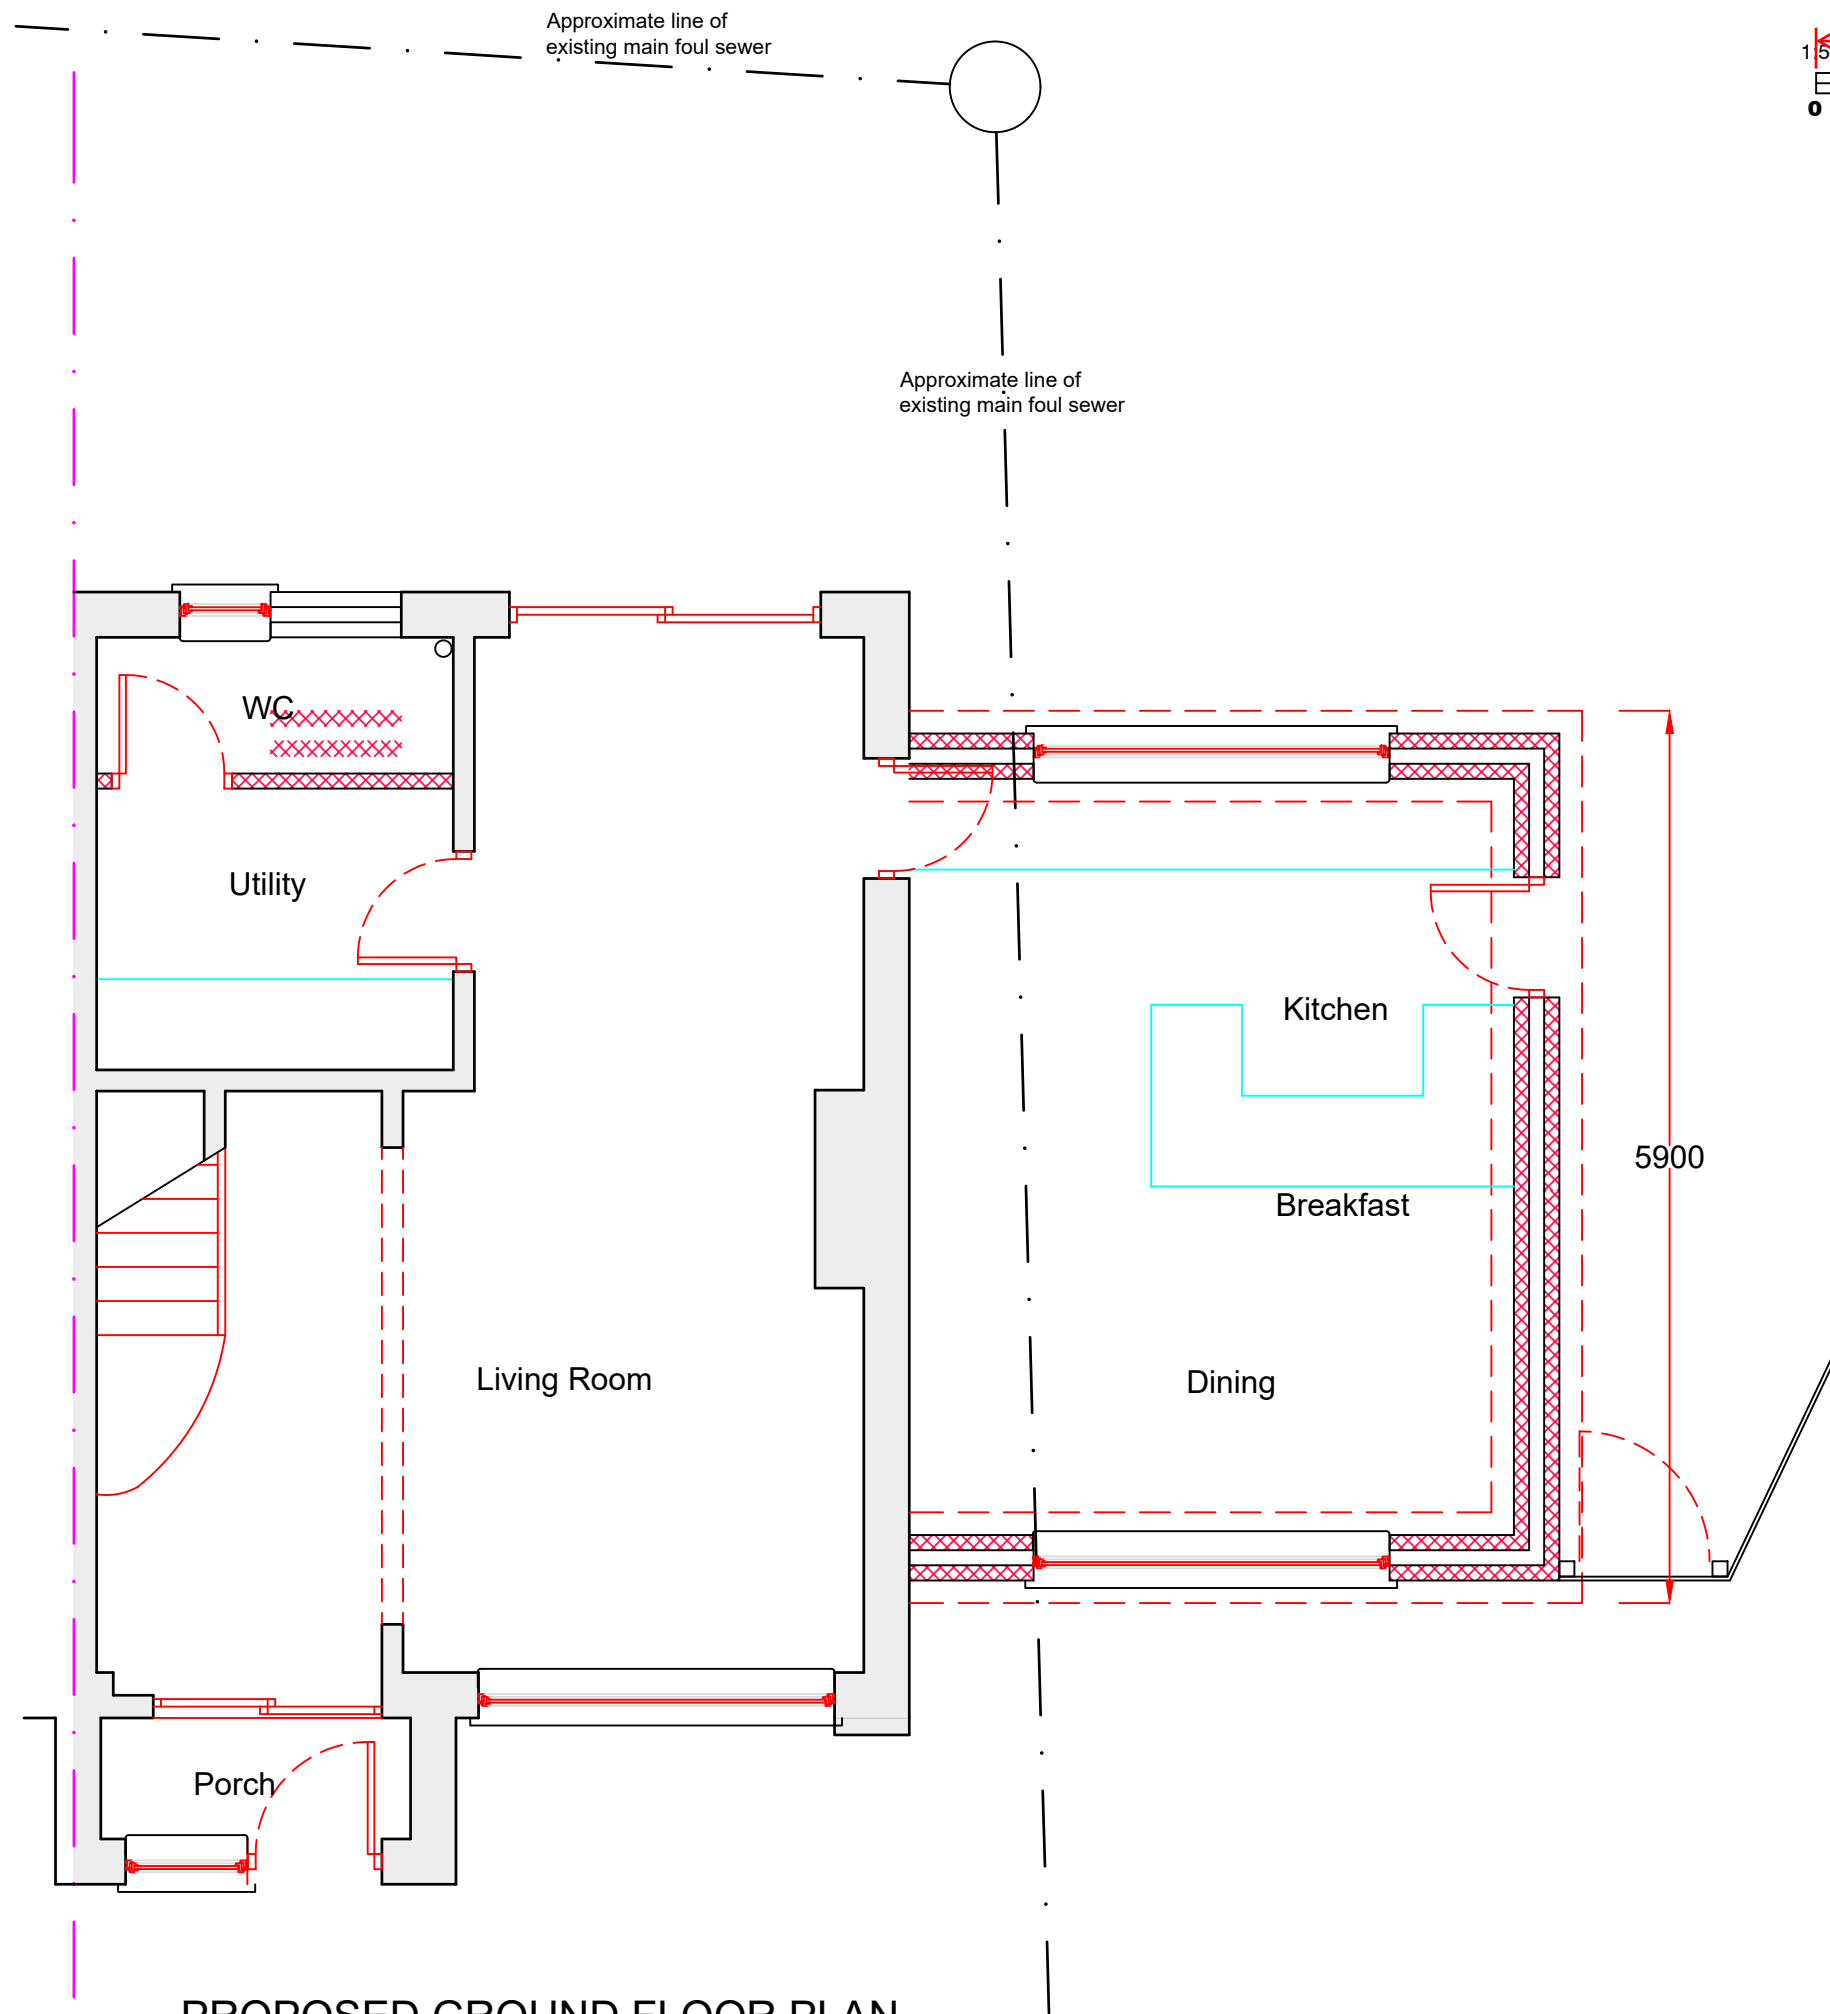

PROPOSED GROUND FLOOR PLAN

DAVID MILLS ARCHITECT
3 Mays Cottages, Platt Common, Platt, Sevenoaks, Kent TN15 8JX
Tel: 07525 863029 - www.djmarchitect.co.uk

CLIENT

Mr and Mrs Denham

PROJECT

Proposed new extension
at 26 Salcote Road
Gravesend, Kent DA12 4RB

DRAWING

Proposed Ground Floor Plan

Scale

1:50@A3

Date

05-09-2022

Drg No

M503/P02a