



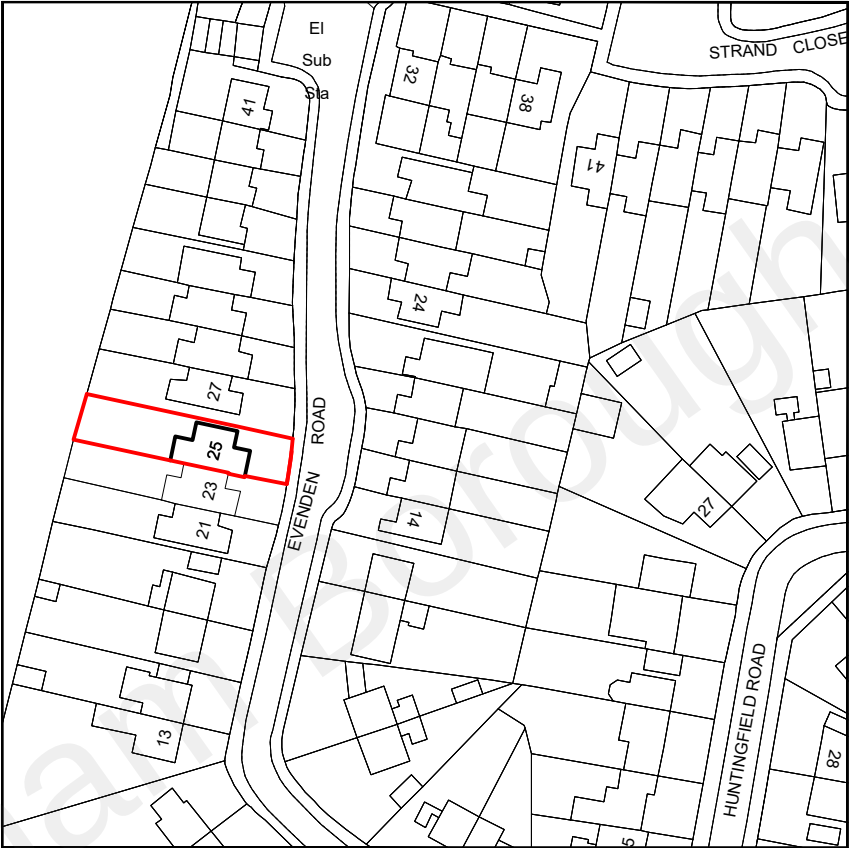

N

Location Plan
Scale 1:1250

 


Revision notes:		
Rev:	Date:	Notes:
001		The Contractor must carry out His/Her own measured survey prior to works commencing on site to verify site dimensions and to report any discrepancies to the Designer. Contractor to refer to Building Control Notes. Contractor is responsible for final on site design using on site dimensions. Contractor responsible for on site drainage layout/runs - to be agreed by Building Control prior to Construction starting on site.All Details to be approved by Building Control prior to construction starting on site.

Drawn by: FD
Client:

Project: 25 Evenden Road, Meopham, Gravesend DA13 0HA
Drawing Title: LOCATION PLAN

Date: 08.10.2021	No.: 21-1584
Scale @ A3: 1:1250	Rev: C
Issue: PLANNING DRAWINGS	Page: D01

 

Plan It
Architectural Services

www.planituk.co.uk