



NOTES:

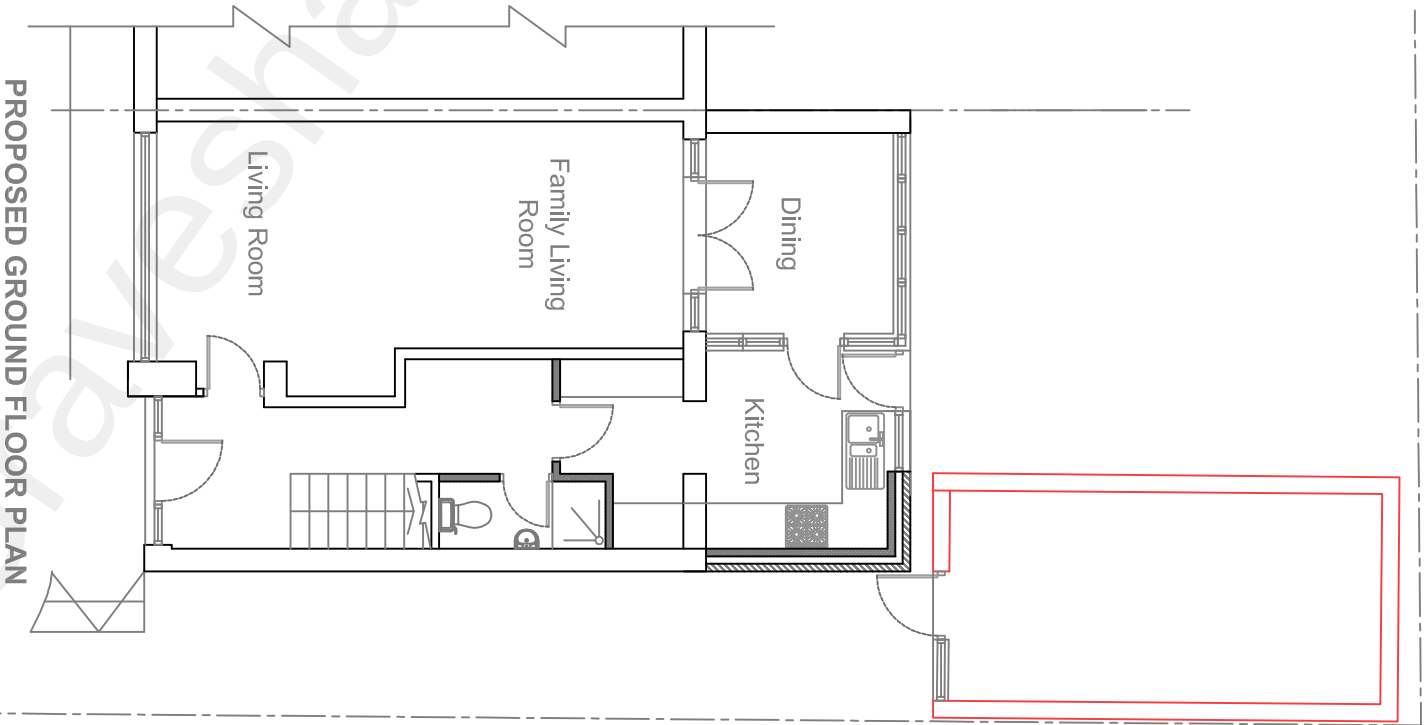

PROJECT		CLIENT:		DWG. TITLE:		SCALE:		DE_wale Consulting Ltd	
2 STOREY REAR EXTENSION		KAJENDRAN KANDASAMY		PROPOSED FLOOR PLANS		1:100 @ A3		1 ANGLESEA ROAD	
		56 CAMBRIA CRESCENT		JOB No.		DRAWN		LONDON SE18 6EG	
		GRAVESEND		DWG. No.		DATE:		TEL: 020 8305 7438	
		DA12 4NH		REVISION:		COMMENT:		FAX: 020 8305 7438	
				DATE REVISED:		FILE NAME		MOBILE: 07949 526 155/ 07593 220978	
								Email: wale@dewaleconsulting.co.uk	

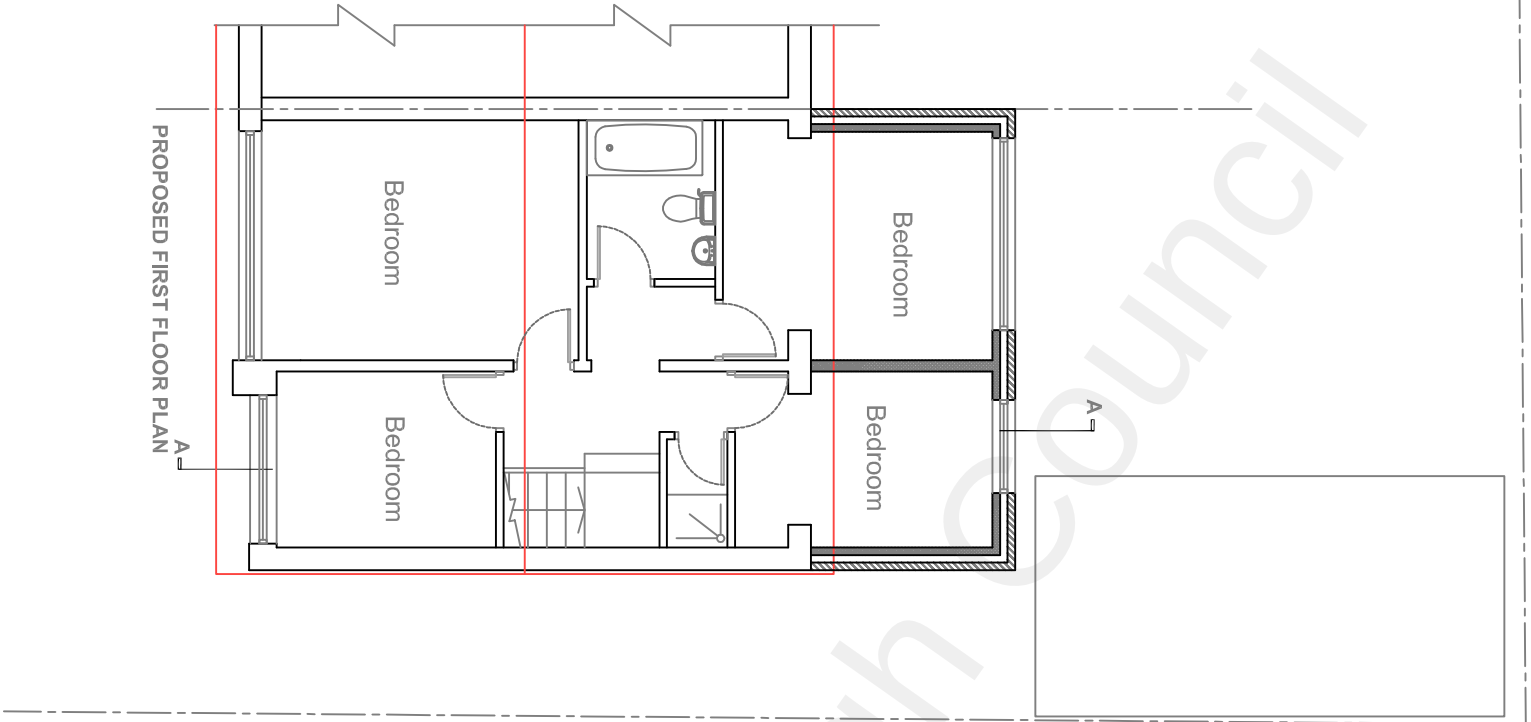

The drawing is copyright and must not be reproduced, copied or passed on without written consent of Dewale Consulting Ltd.