


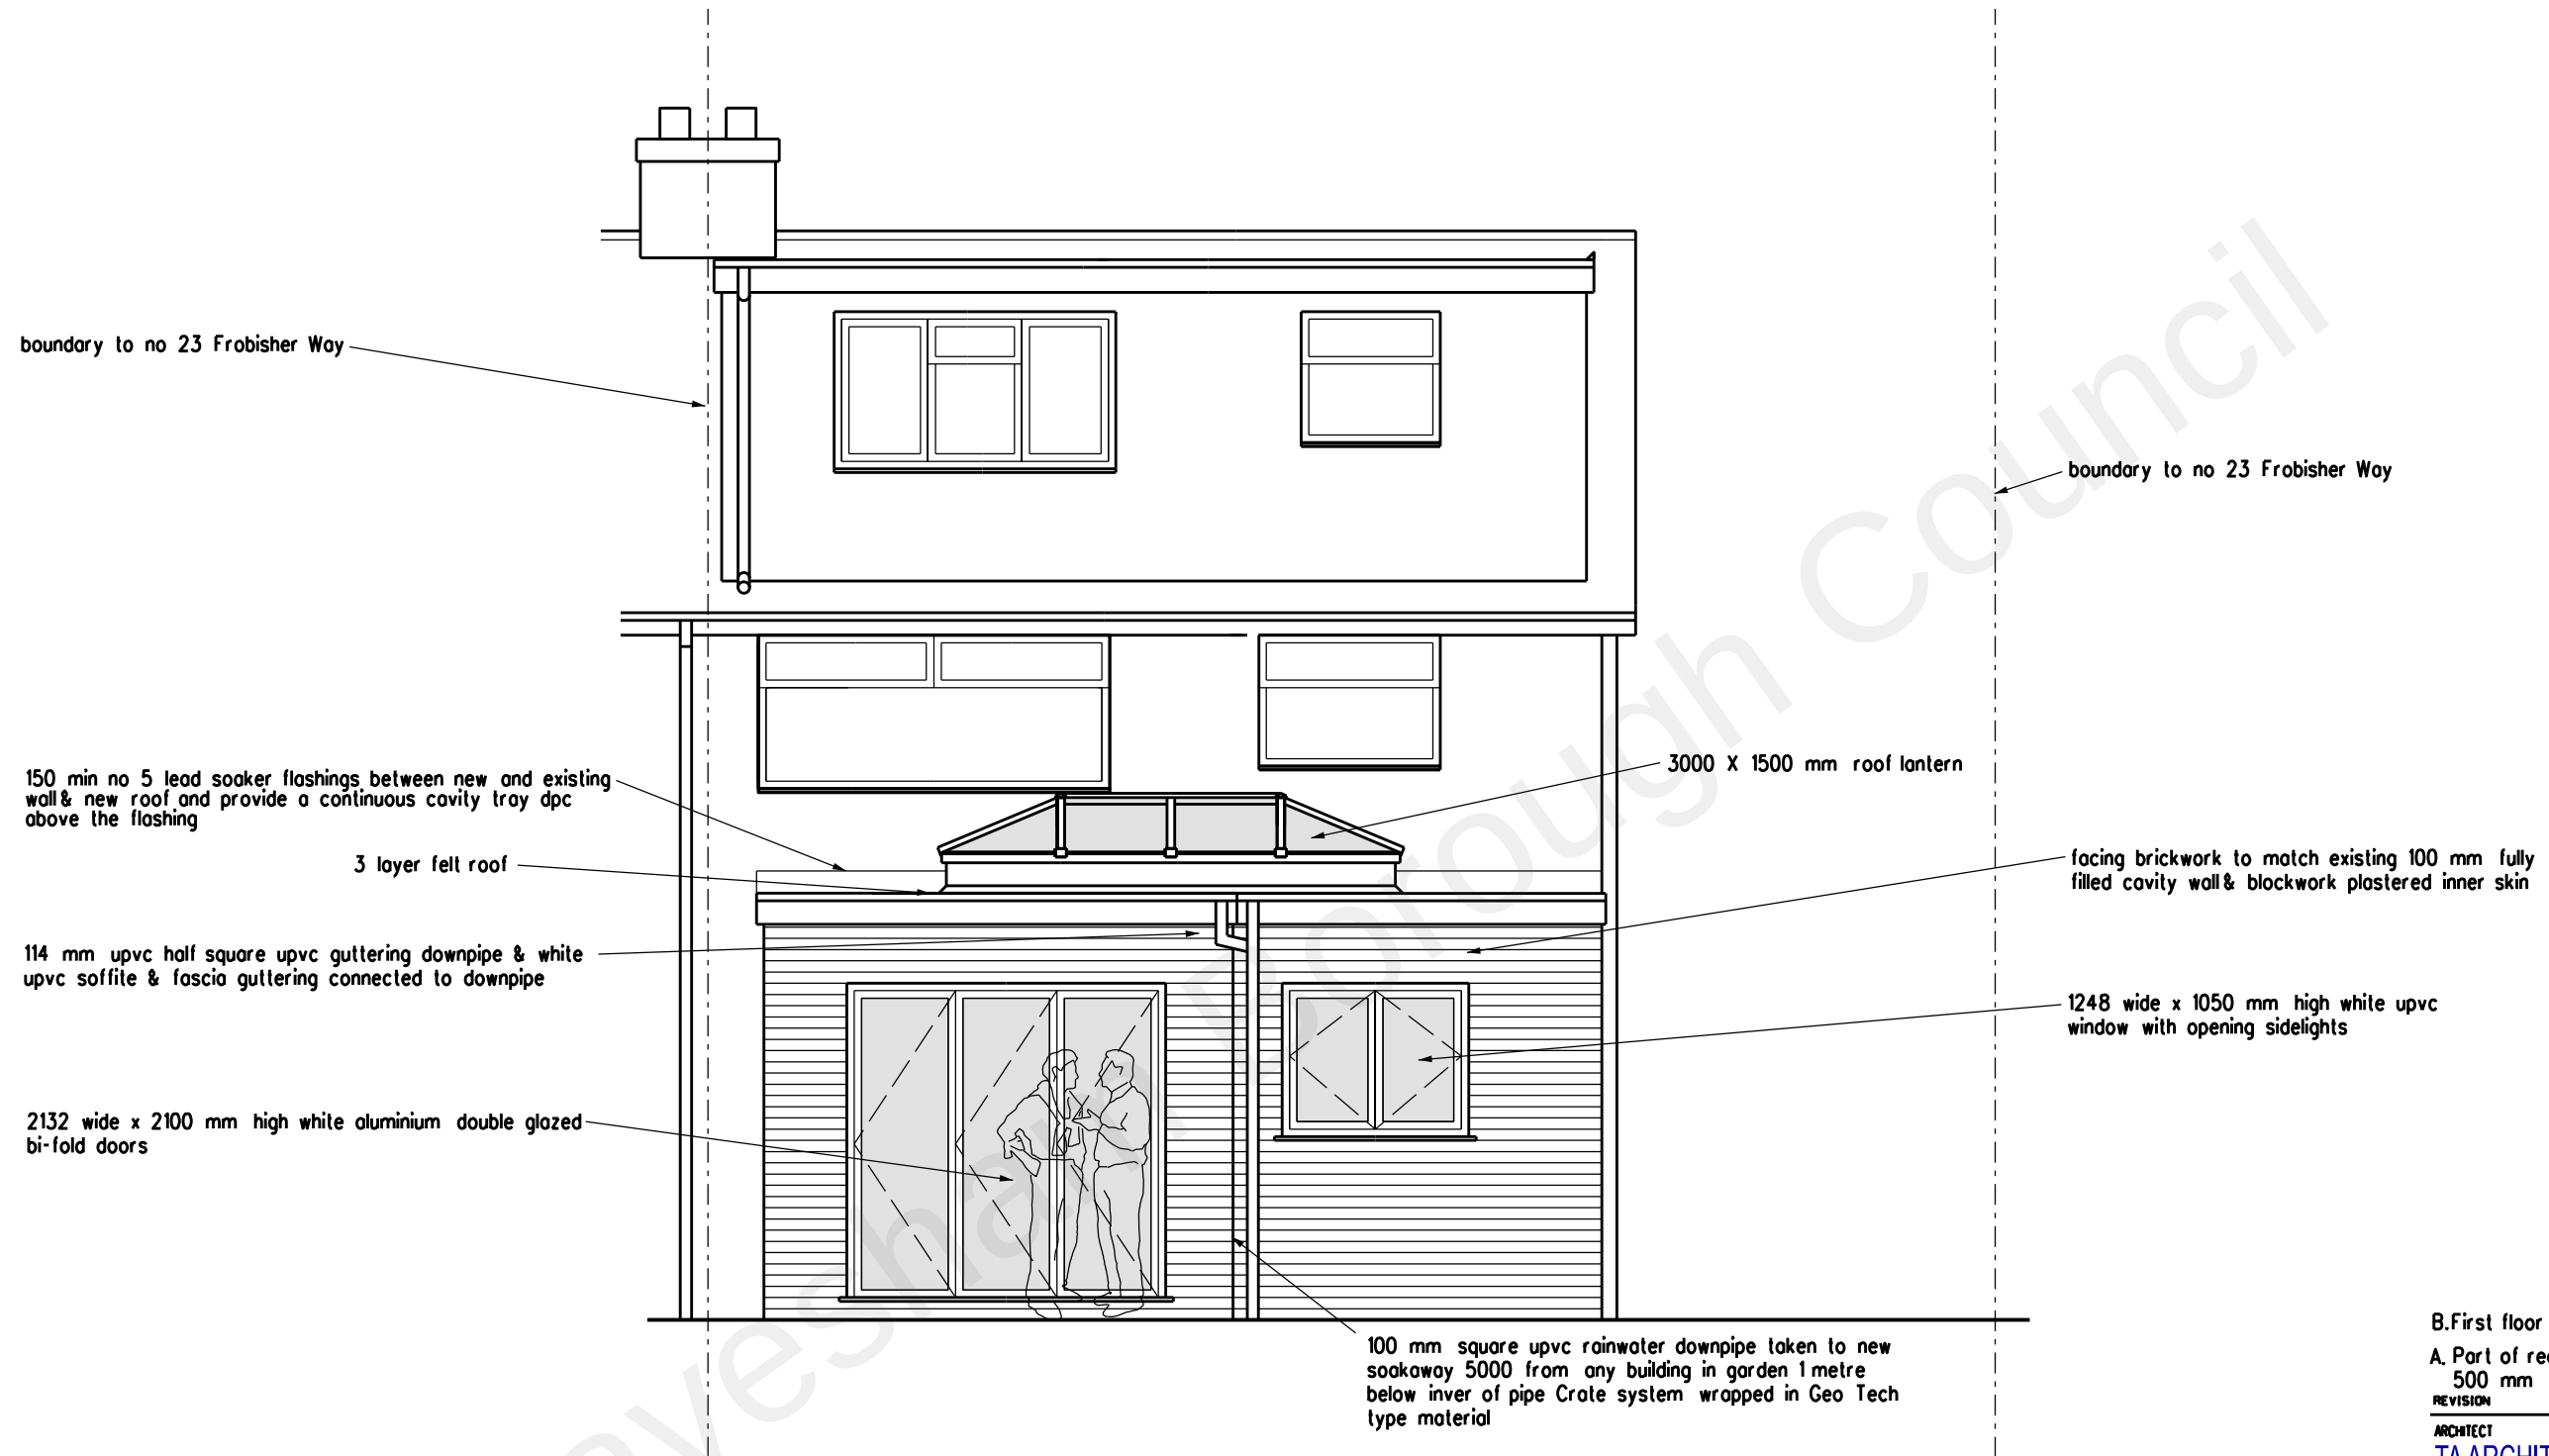

B.First floor extension removed. 01/09/21

A. Part of rear extension increased by 500 mm to avoid sewer. 01/09/21

REVISION DATE

ARCHITECT
TAARCHITECTS
11 JOYDENS WOOD ROAD BEXLEY
KENT DA5 2HS Tel 07905 130591
ta140256@googlemail.com

JOB
PROPOSED DOUBLE STOREY
FRONT & REAR EXTENSIONS AT
23 FROBISHER WAY
GRAVESEND KENT DA12 4QY

DRAWING
PROPOSED REAR ELEVATION

SCALE 1:50 AT A3 DATE MAY 2020

DRAWING NO. KS/07 B

0 1 2 3 4 5 metres