



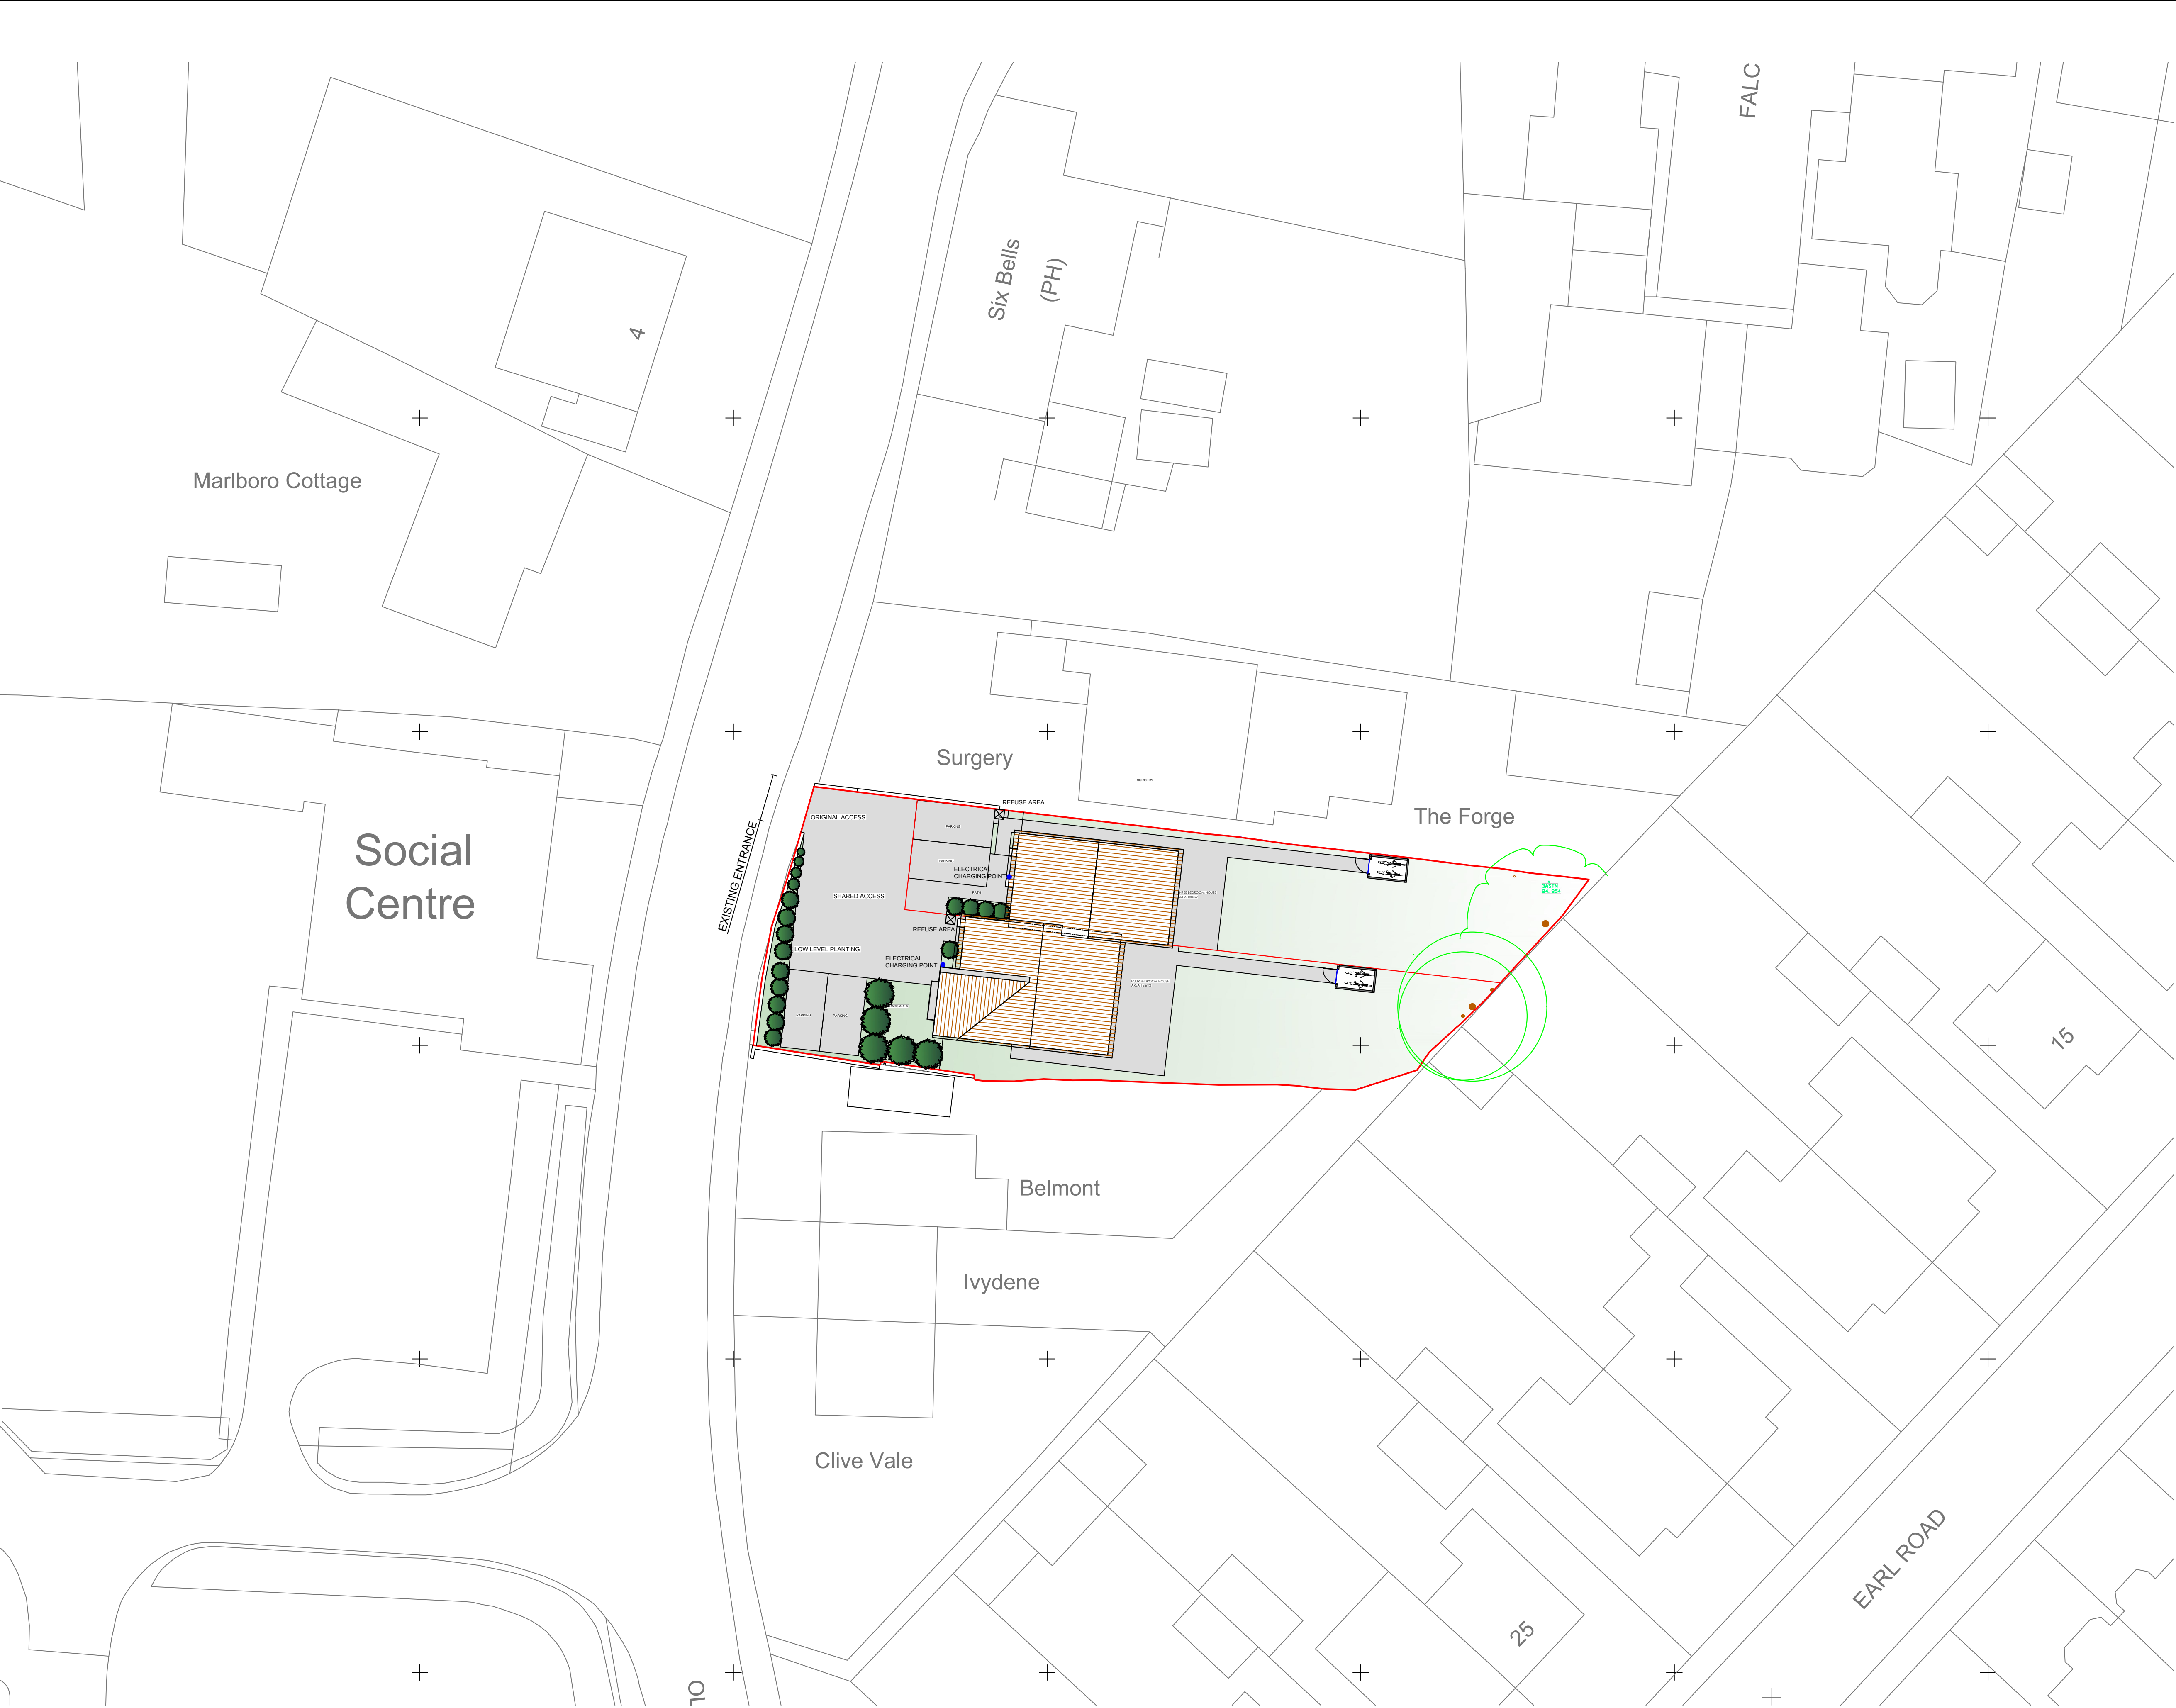


Notes:

- Do Not Scale.
- Report all discrepancies, errors and omissions.
- Verify all dimensions on site before commencing any work on site or preparing shop drawings.
- All materials, components and workmanship are to comply with the relevant British Standards, Codes of Practice, and appropriate manufacturers recommendations that from time to time shall apply.
- For all specialist work, see relevant drawings.
- This drawing and design are copyright of the mark carter design.

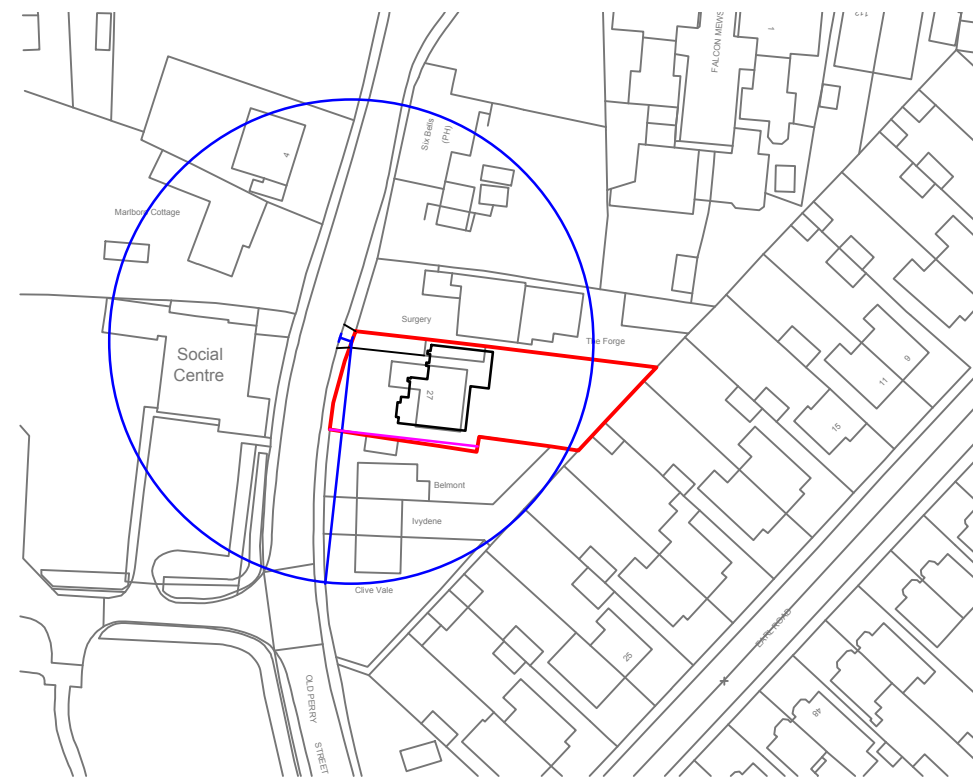

LOCATION PLAN 1-1250

 

Scale Bar at 1:1250



Revision	Date	Description

Status
PLANNING

Mark | Carter
ASSOCIATES

Architectural
Design

design studio
priestfield stadium gillingham kent ME7 4DD
tel 01634 304700 fax 01634 850986
e mail: markcarter.design@virgin.net

Client
MR SARON


Drawing Title
SITE PLAN

Project Title
OLD PERRY STREET
NEW DWELLINGS

Scale	Date	Drawn
1:200	MAY 22	MC

Drawing No	Rev
3405 - 005	E

SITE PLAN 1-200

 

Scale Bar at 1:200