




DO NOT SCALE
These drawings and designs are the
copyright of
SEVENCROFT LTD.

Mead Road

Proposed High level window to Living Room reduced in size

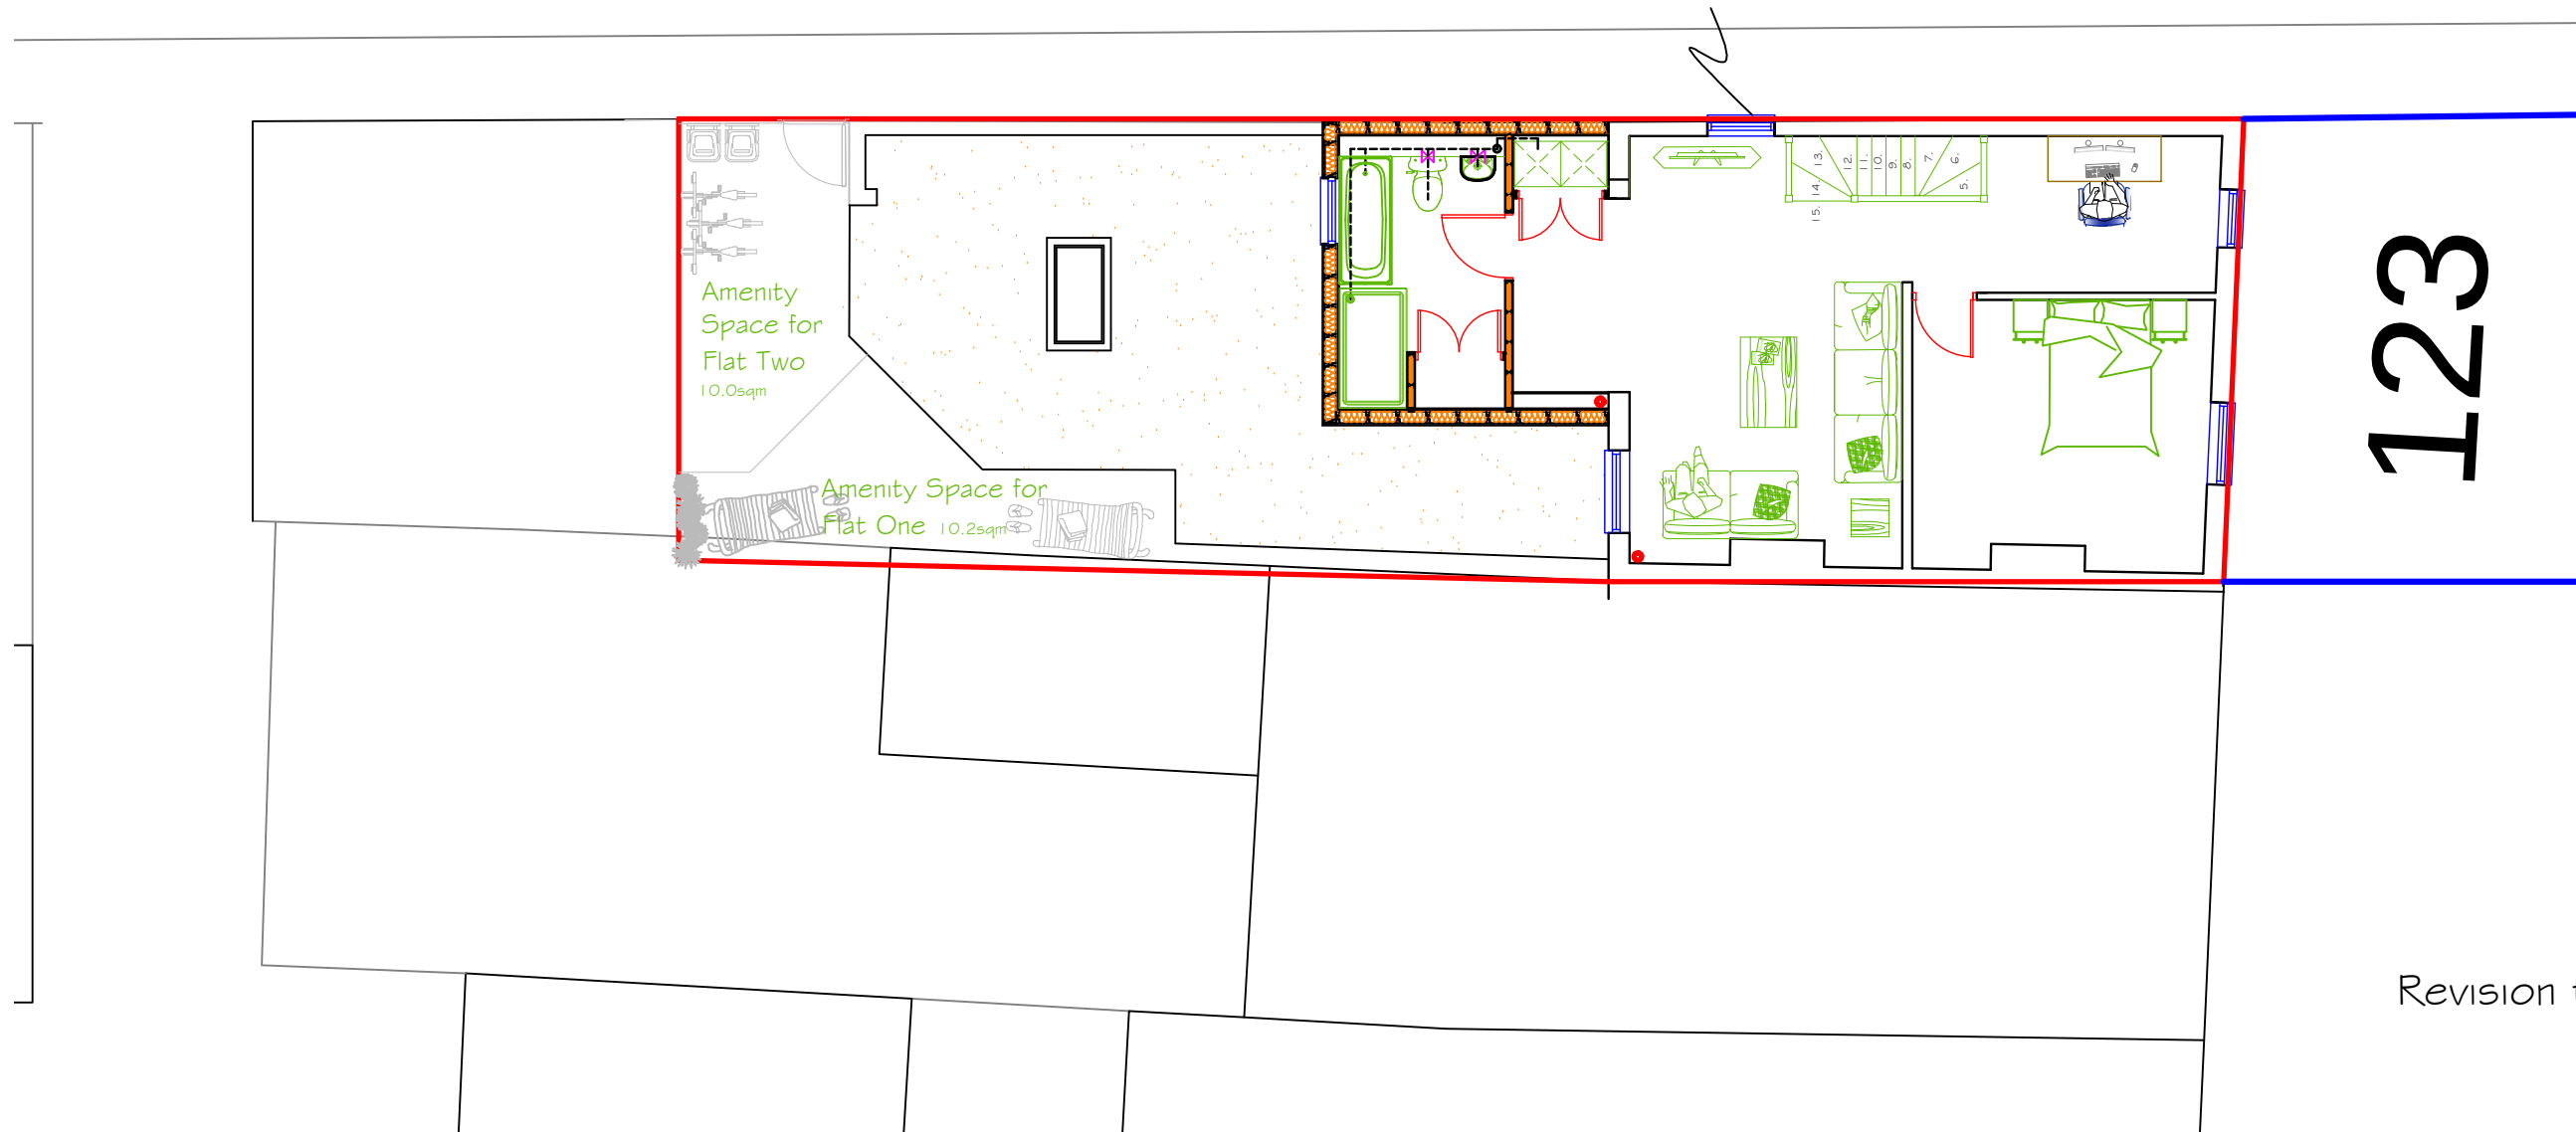

Revision to Approved Scheme

Proposed First Floor Plan - Scale 1:100

Proposed Part Single Storey Rear Extension to form a One Bedroom One person flat & Part Two Storey Extension & Alterations to Existing Flat Arrangement to provide One bedroom two person flat & Retention of Existing shop at 123 Singlewell Road, Gravesend, Kent DA11 7QA - Revision to Planning Approval Reference 20220274

Rev B - 22/03/23 - Amended to site conditions.

Rev A - 03/02/23 - Amended to site conditions.

Date Nov 2022

Drawing No.2021/47/42B@A3

CORPORATE ARCHITECTURE
& DESIGN GROUP



SEVENCROFT LTD.

277 Canterbury Road, Kennington
Ashford, Kent TN24 9QW
Tel / Fax : 01233 625553
e-mail : sevencroft@hotmail.co.uk