


PROPOSED PLANS (1:00)

Notes:


- NOTES:
- Do not scale from this drawing.
 - All dimensions to be verified on site and is in mm.
 - Builder to verify all dimensions, heights and levels prior to commencement of work.
 - All documents shall be checked to ensure that they are compatible by the contractor before construction commences. In the event of apparent ambiguity or contradiction the engineer and/ or architect shall be notified immediately.
 - The contractor in preparing his estimate shall visit the site and acquaint himself with the problems involved .
 - The contractor shall issue all statutory notices to the local Authority during progress and completion of works.




Proposed illustrative section

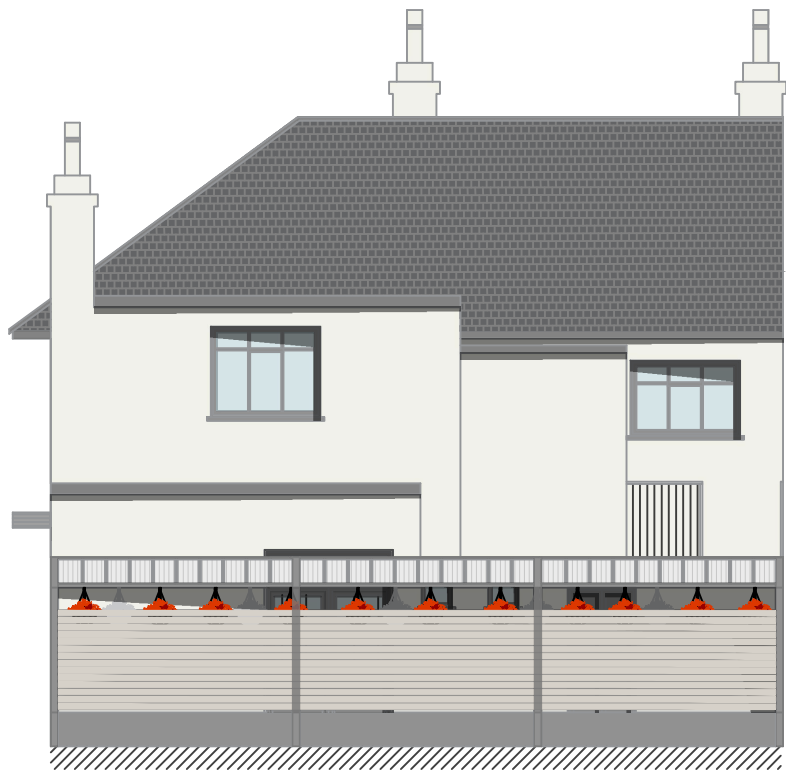


Proposed West Elevation

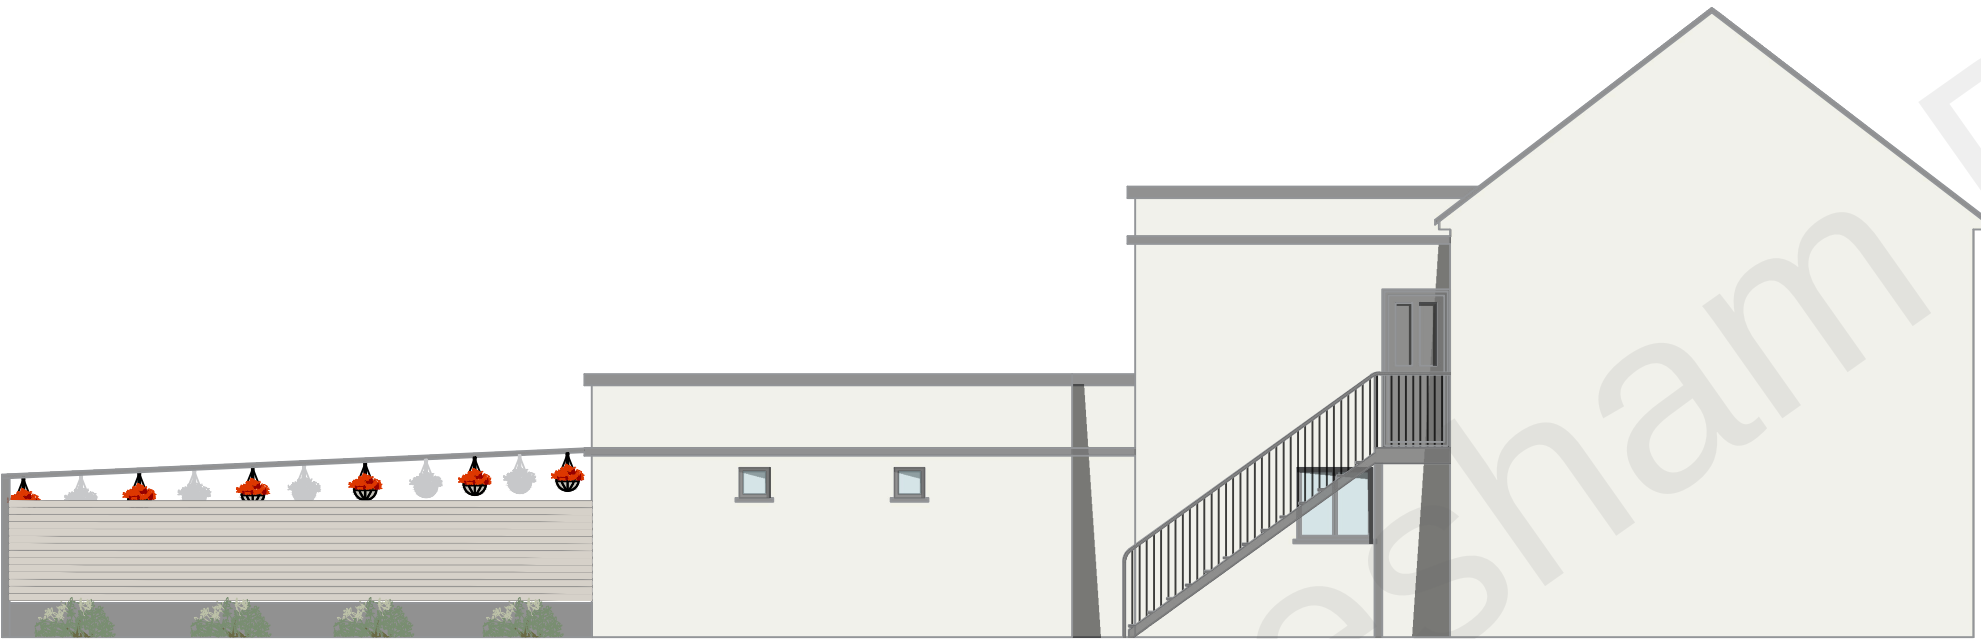


Proposed South Elevation

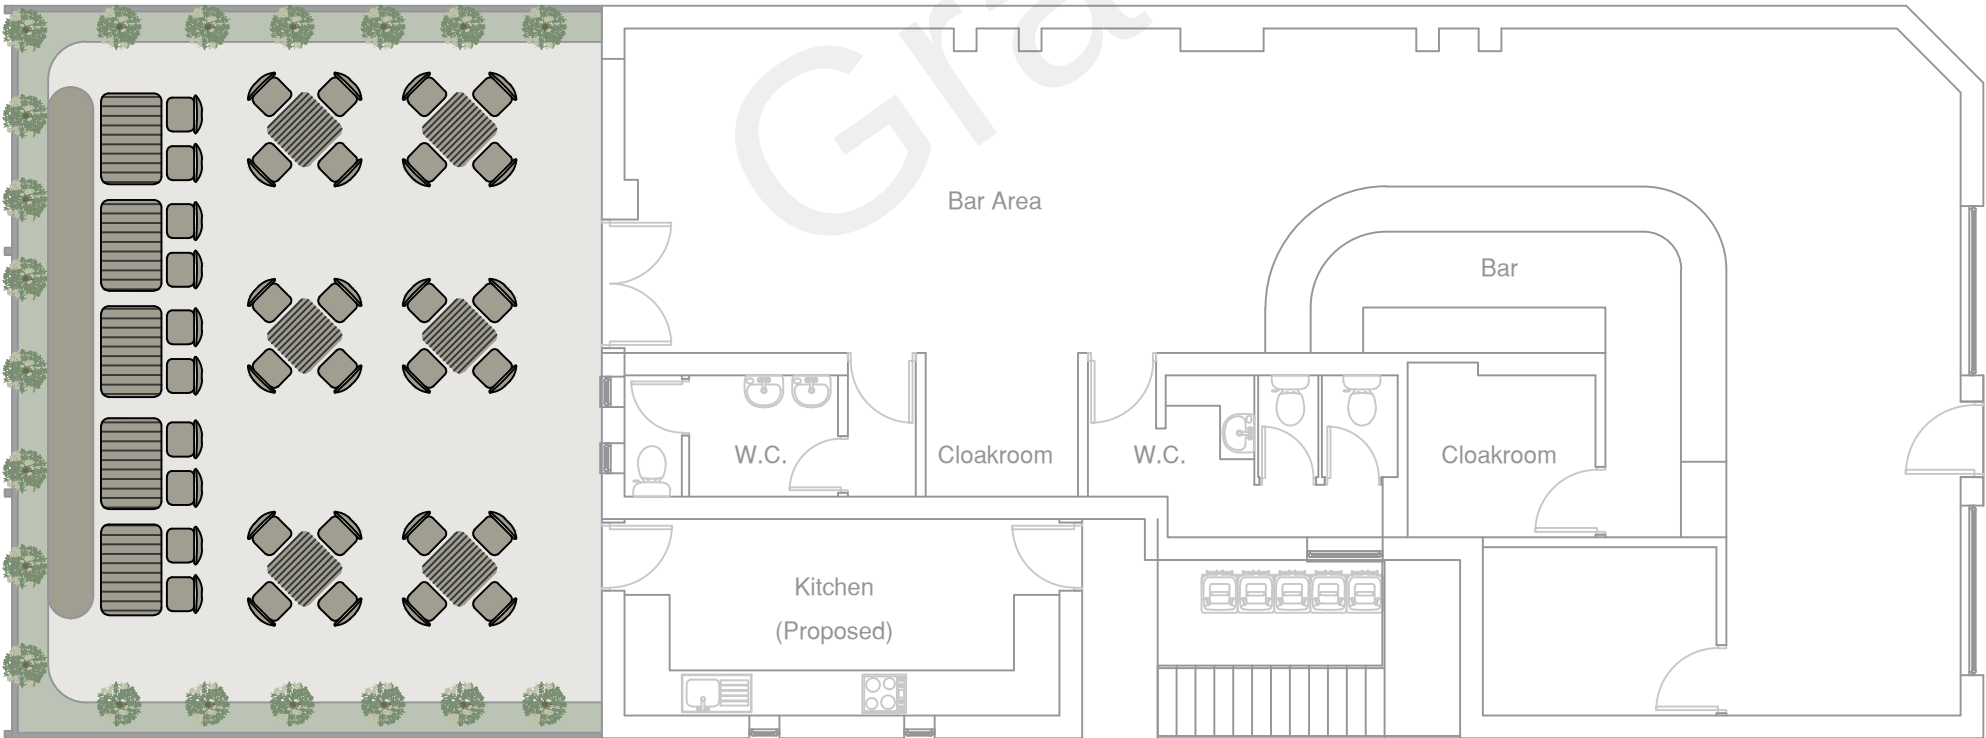

Proposed Ground Floor Plan

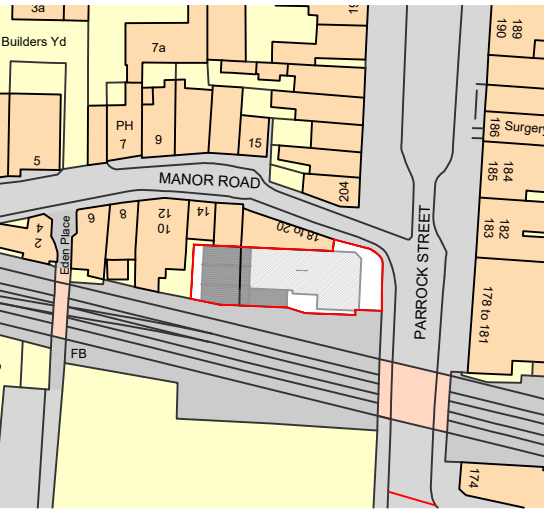

Proposed Site Plan (1:1250)

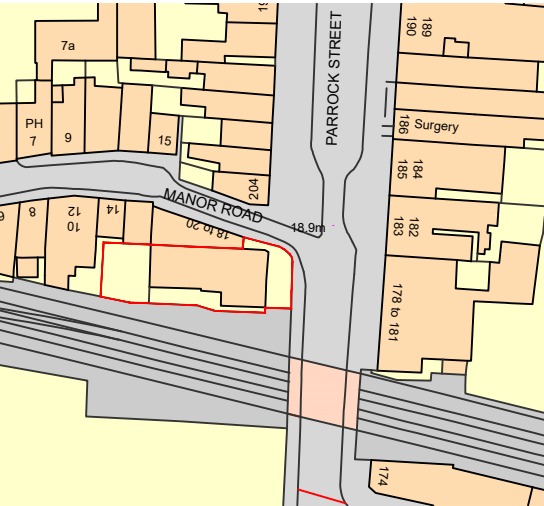

Existing Block Plan (1:1250)

REV:	DESCRIPTION:	BY:	DATE:
STATUS: PLANNING			



BARRON EDWARDS
PLANNING & ARCHITECTURE

Whitehall Place
47 The Terrace
DA12 2DL
01474 247 787
info@barronedwards.co.uk
www.barronedwards.co.uk

SITE:	Silk Bar 1-2 Parrock Street DA12 1EW	
TITLE:	Proposed Plans	

SCALE AT A2: 1:100 & 1:1250	DATE: 04.03.2021	DRAWN: HE
PROJECT NO: PS-A	DRAWING NO: PS-A-P3	REVISION: A

