



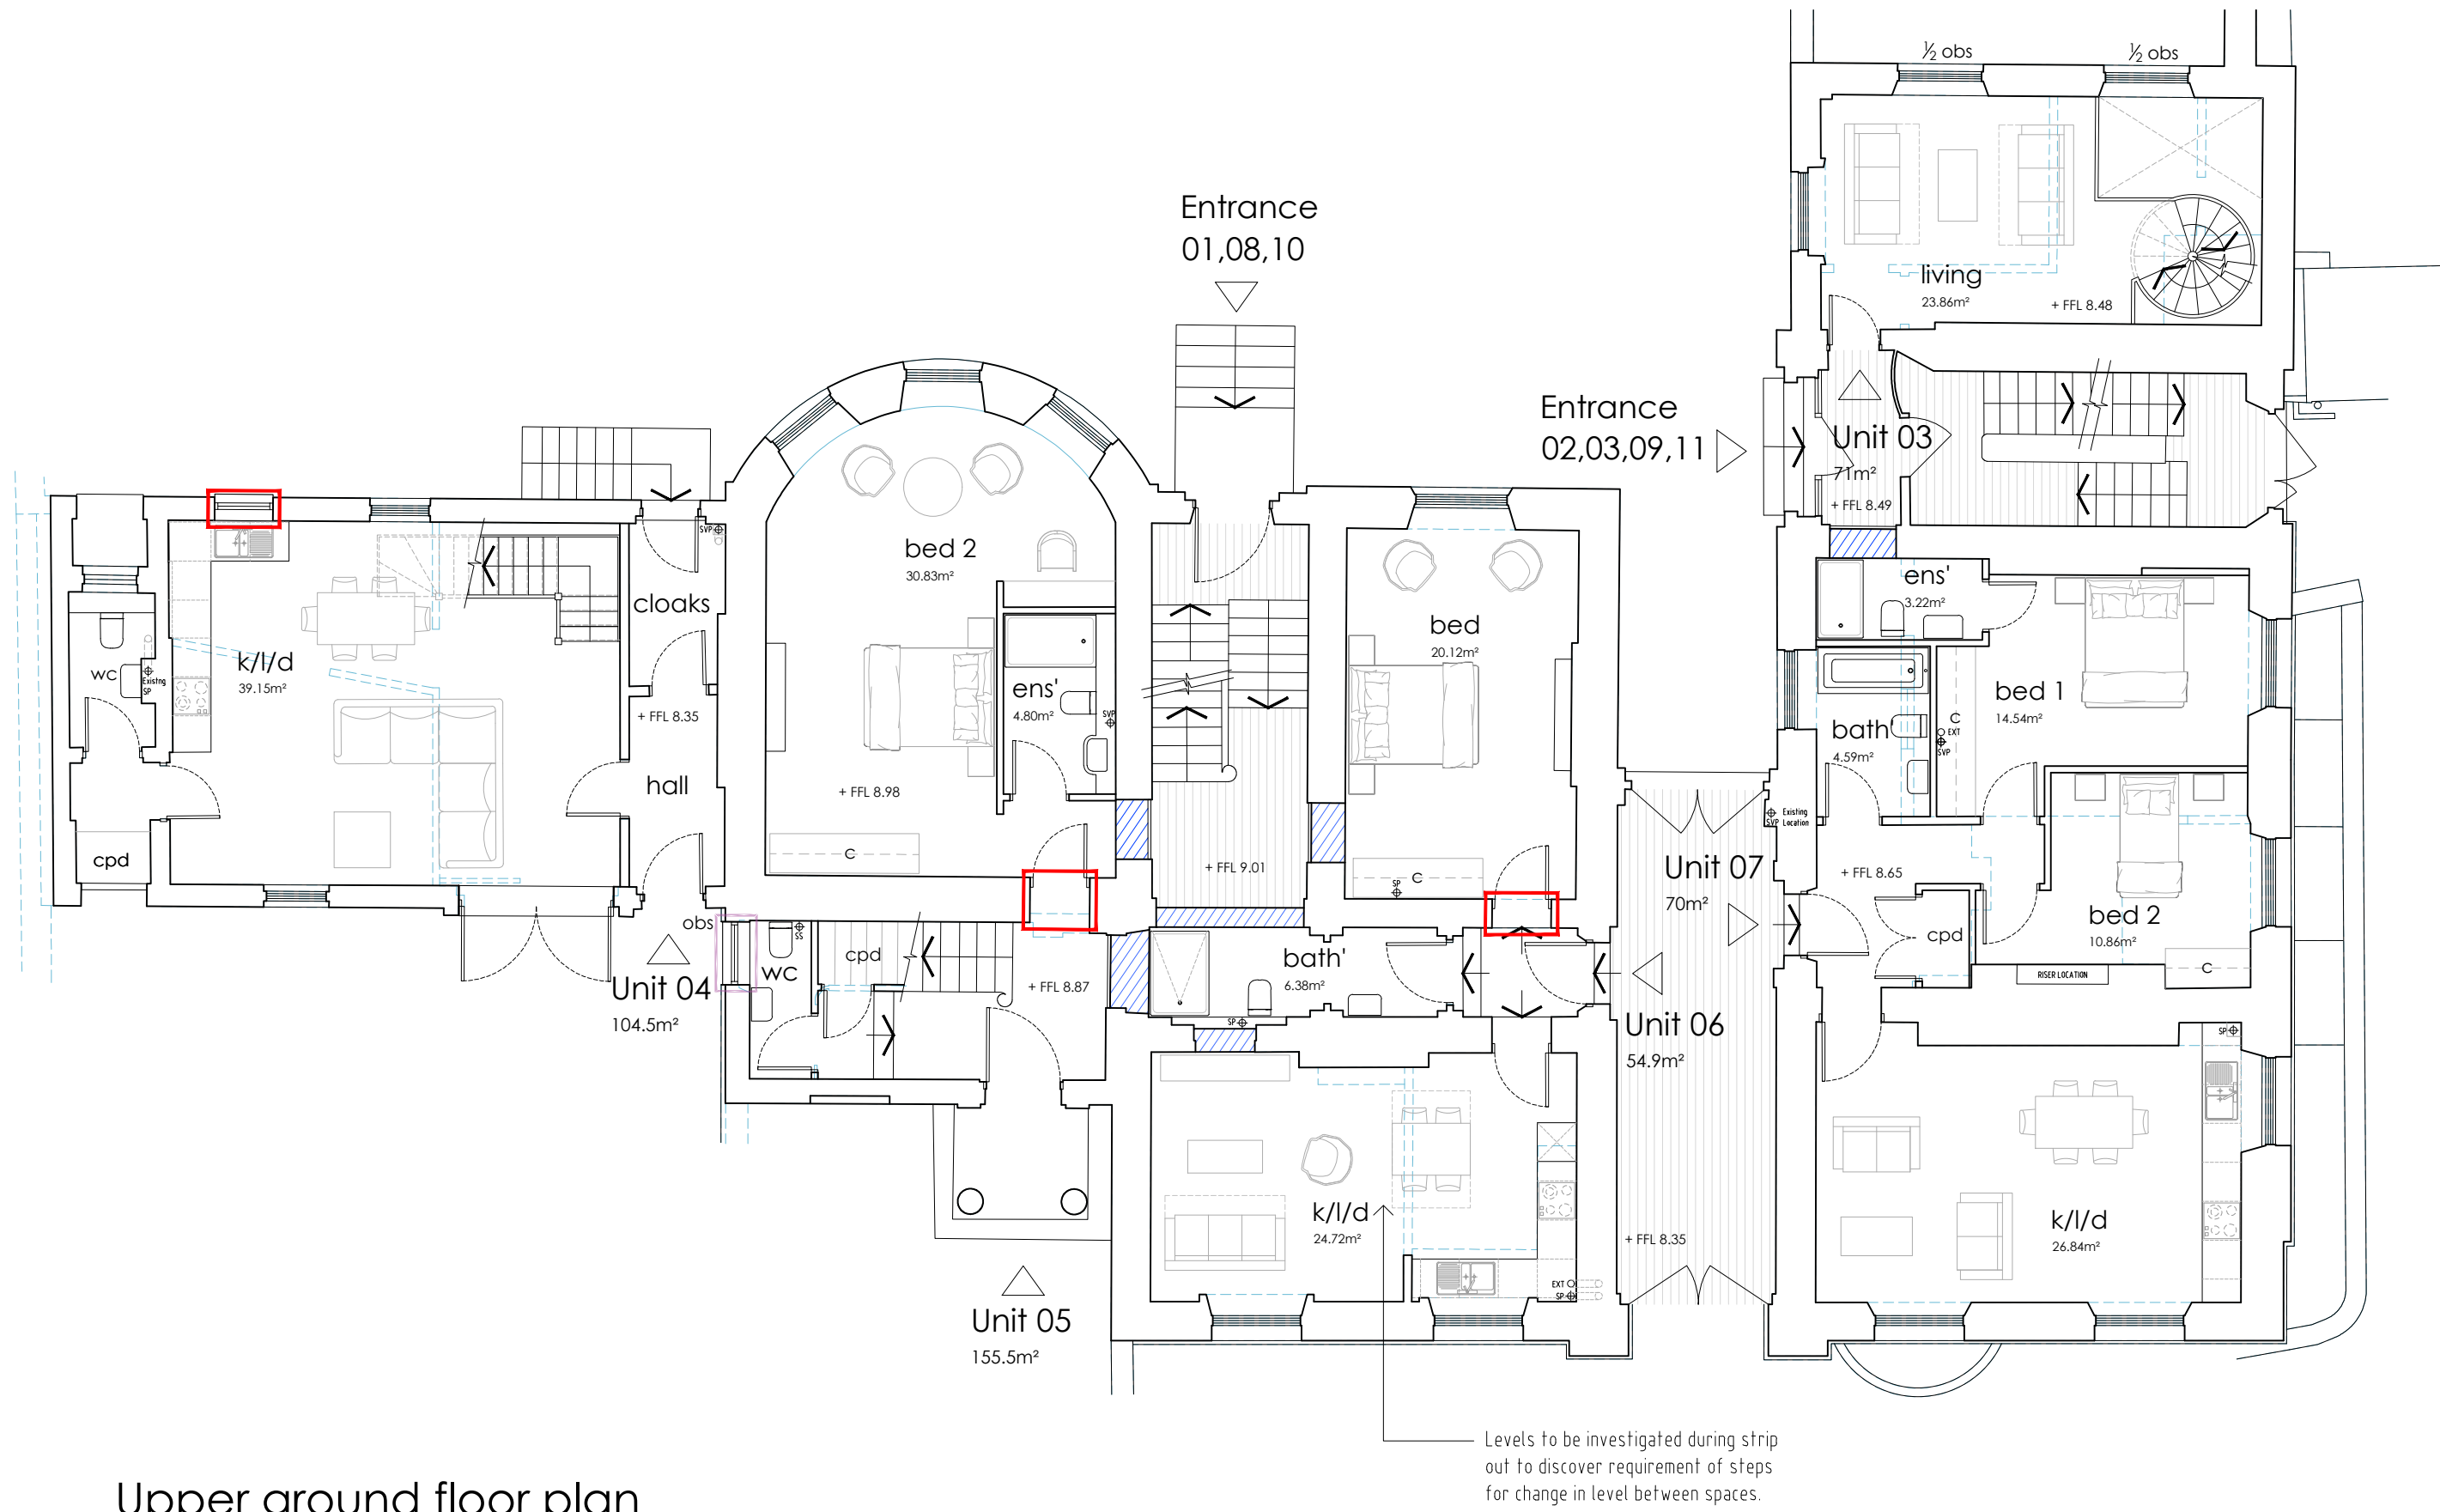

Upper ground floor plan




First floor plan

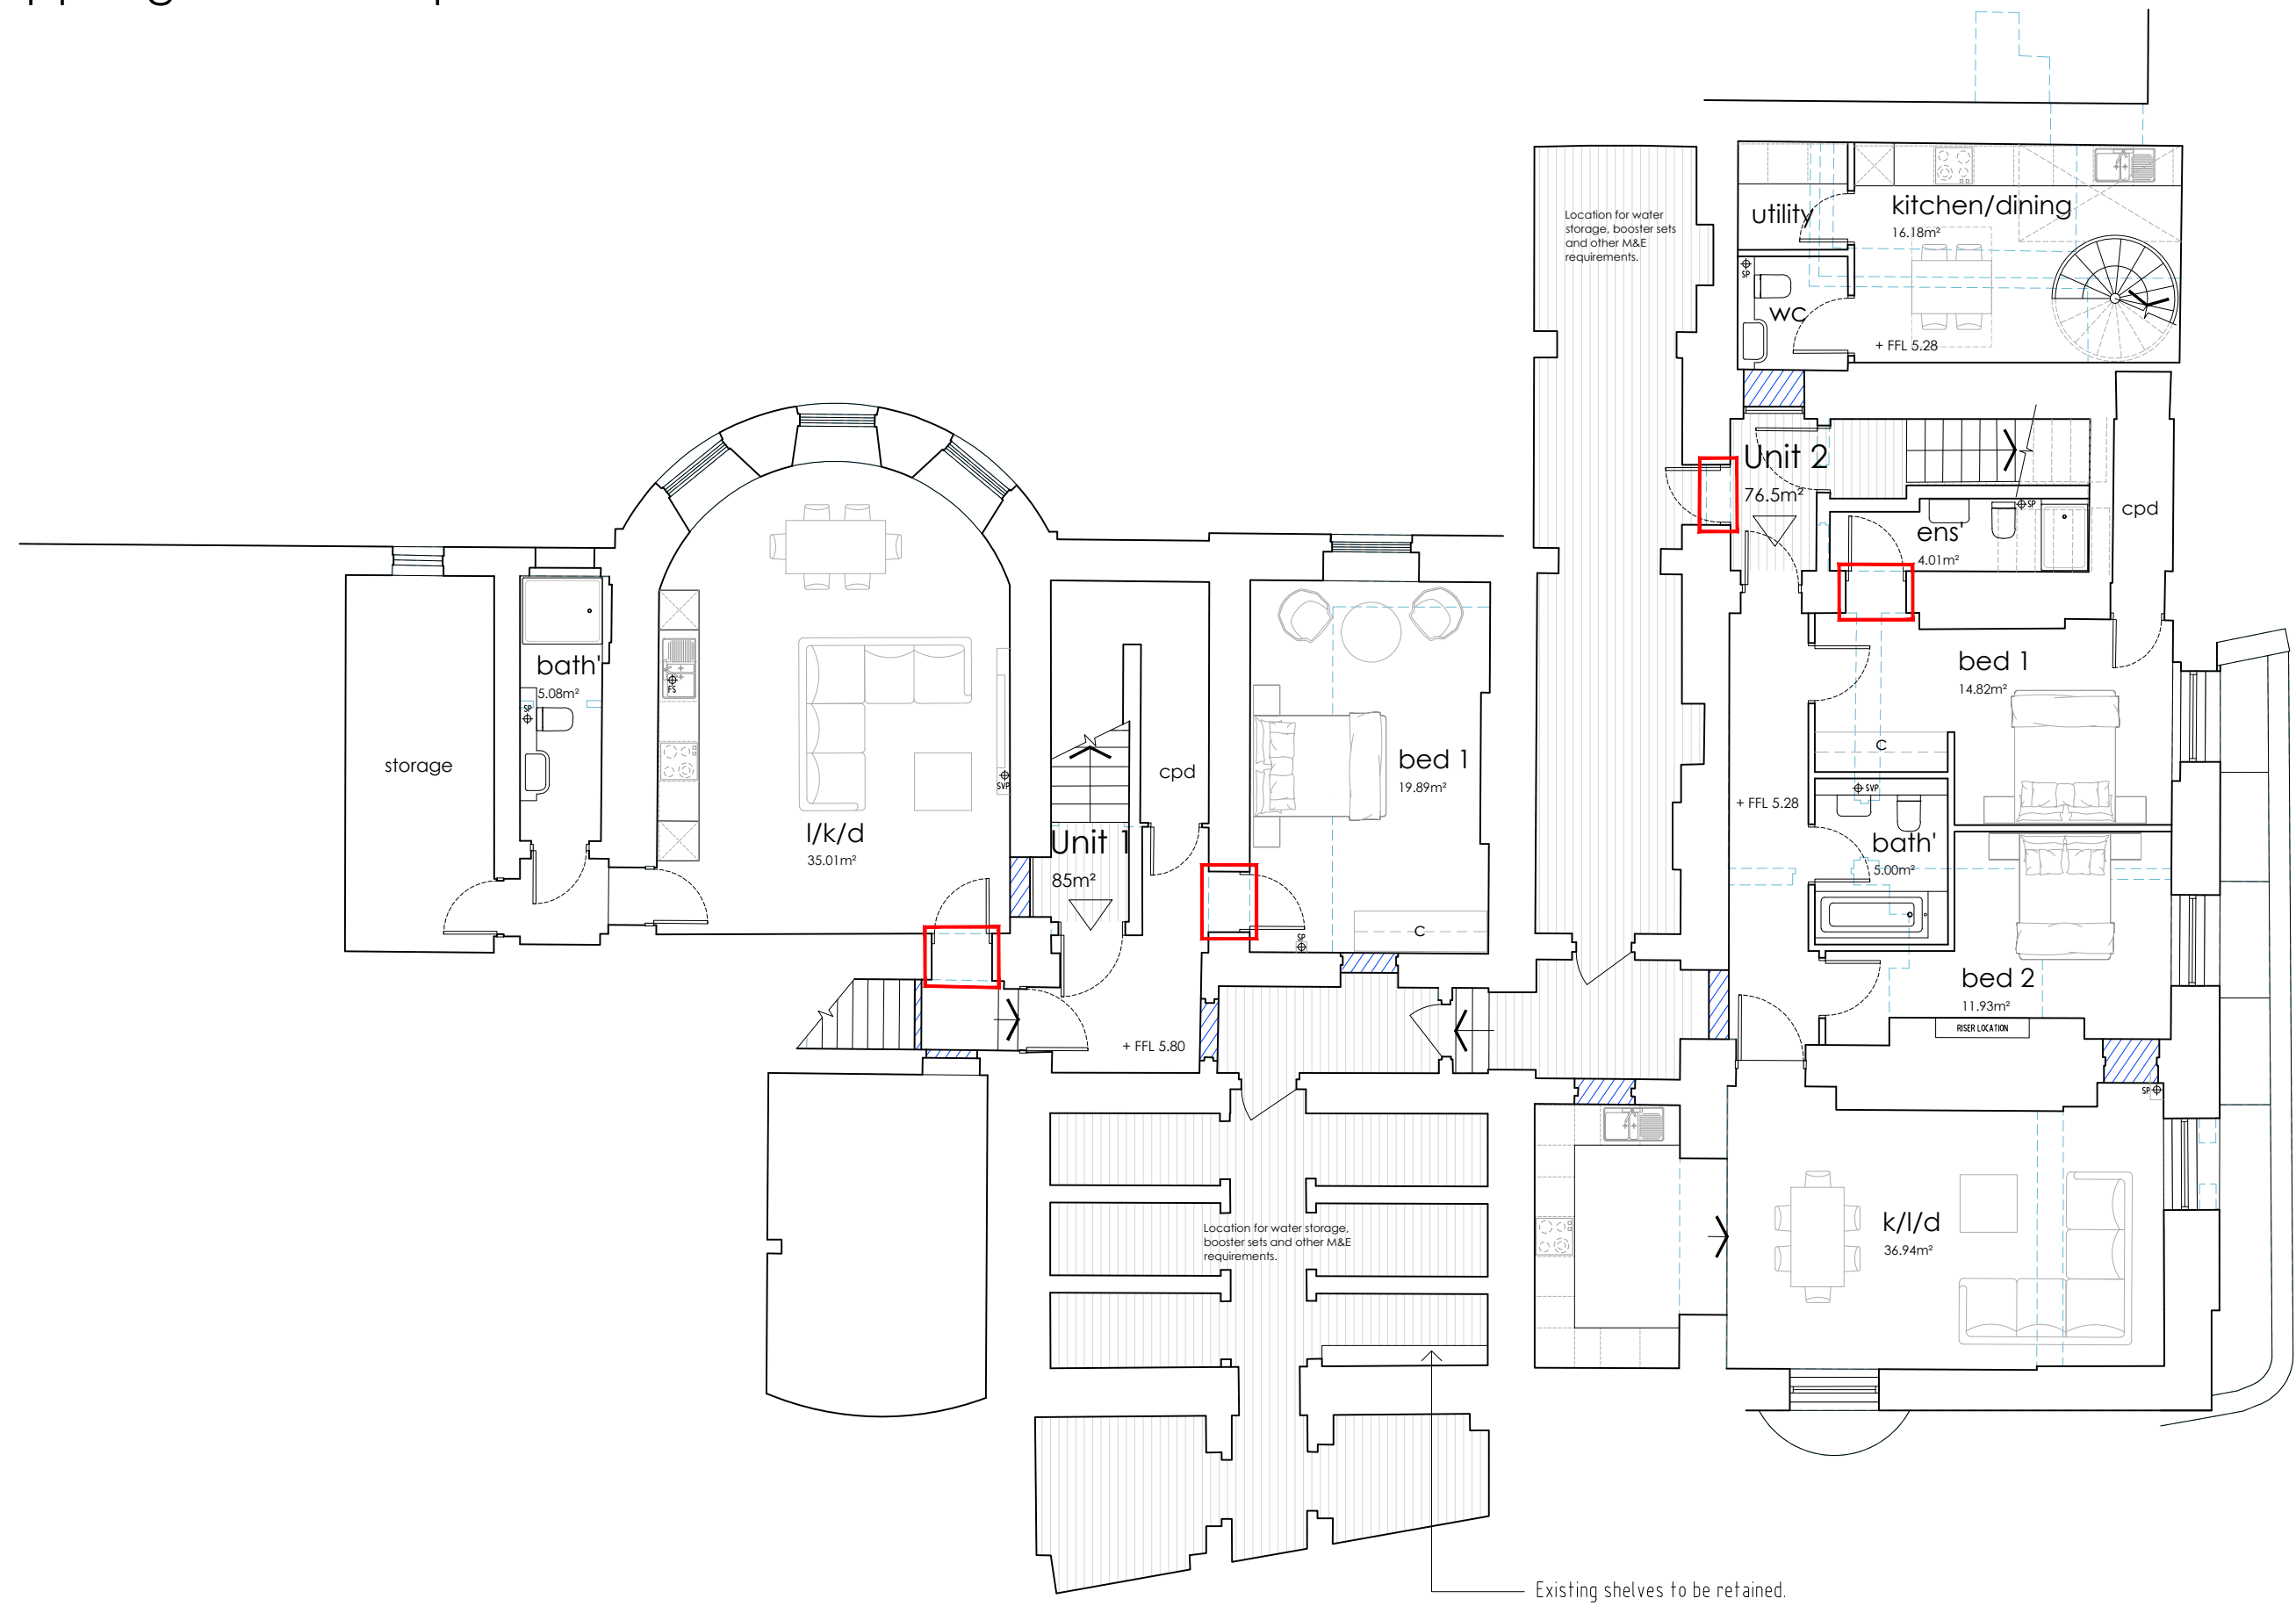

Lower ground floor plan

- KEY
- Blocking up of existing openings in wall. To be detailed accordingly.
 - New door / window opening in existing wall.
 - Reinstating or enlarging door / window opening in existing wall.
 - Existing building linings to be enhanced if required.
 - To be demolished.

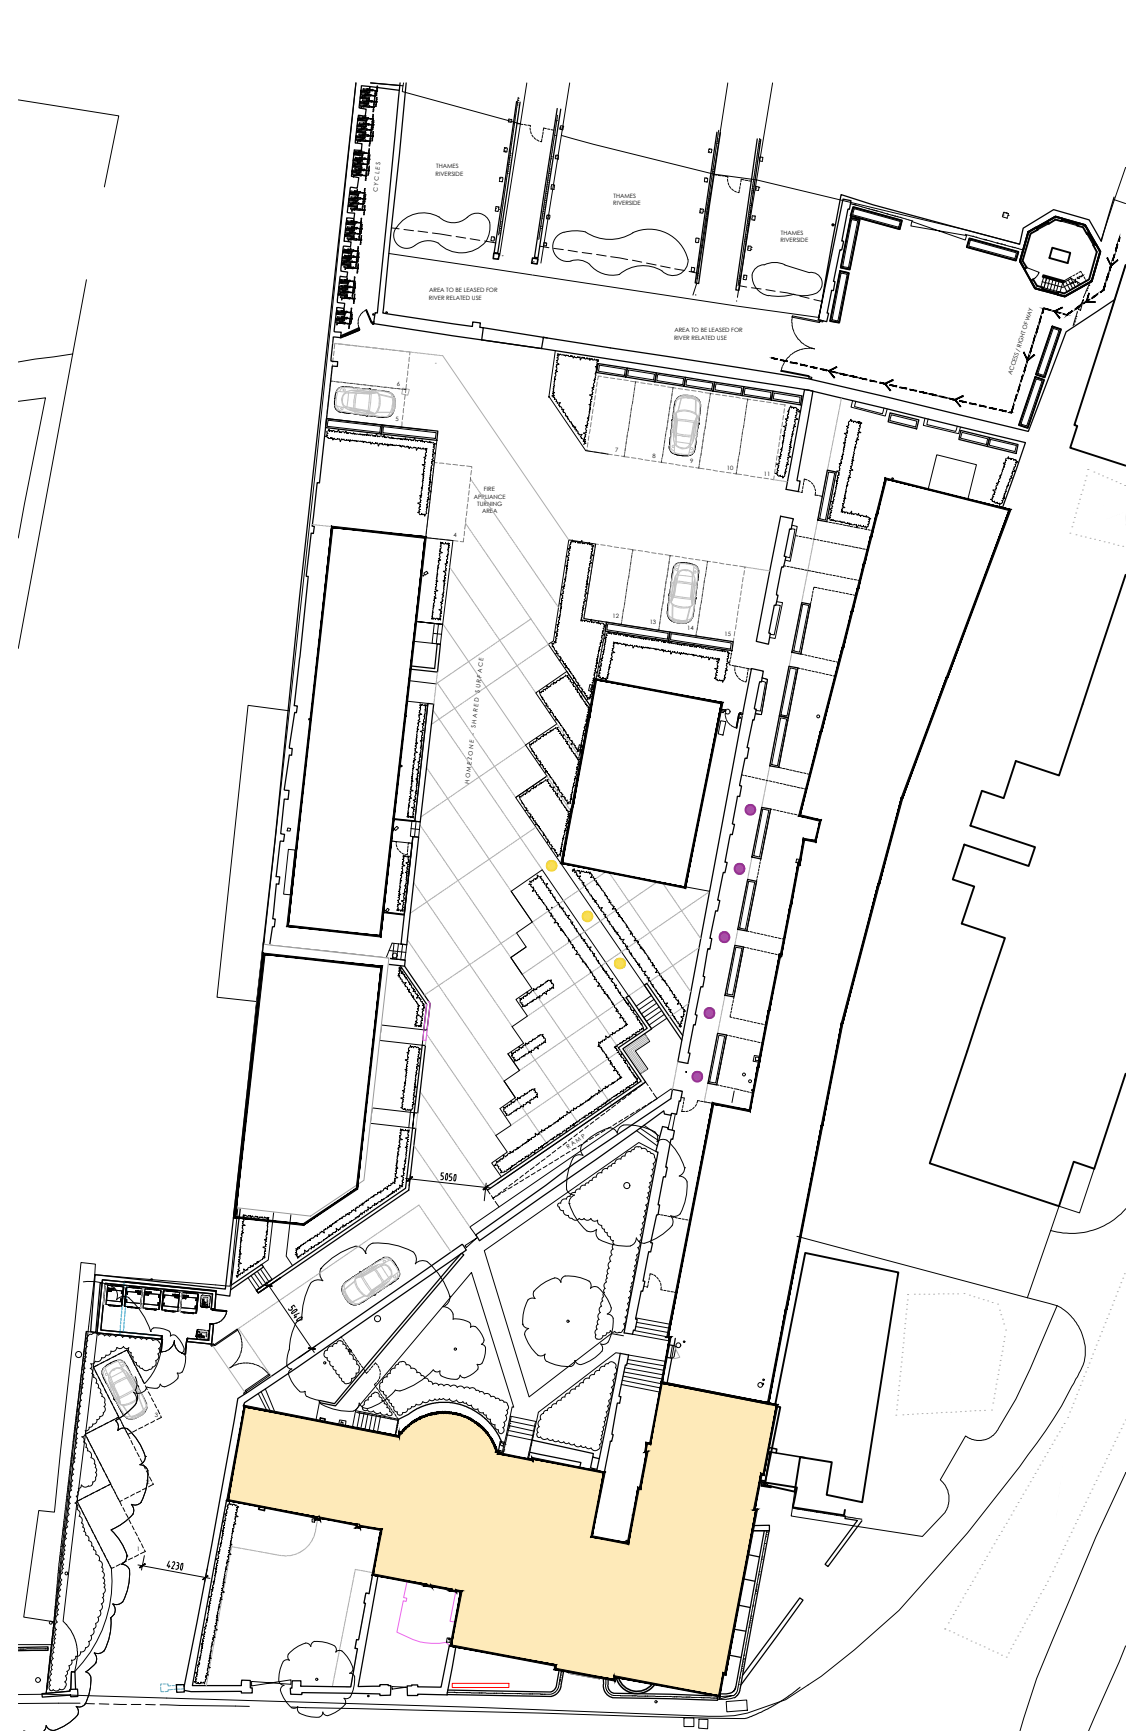

Key plan

B	Key Plan Revised	Oct '23	AR
A	Coach House revised to respond to planning and conservation officer's comments.	Apr '22	AR
REV	DESCRIPTION	DATE	BY

TURNER JACKSON+DAY ASSOCIATES

Radio House
Thanet Way, Whitstable
Kent CT5 3QX

t: 01227 261453
e: enquiries@tjda.co.uk
www.turnerjacksonday.co.uk

client details
Mile Property Group Ltd

project details
Custom House
The Terrace, Gravesend, DA12 2DE

drawing title
Custom House Main Building 1 of 2
Proposed Plans

date scale drawn by checked by
Feb'21 1:100@A1 NS

project no:	drawing no:	revision
1735	025	B