




Roof plan

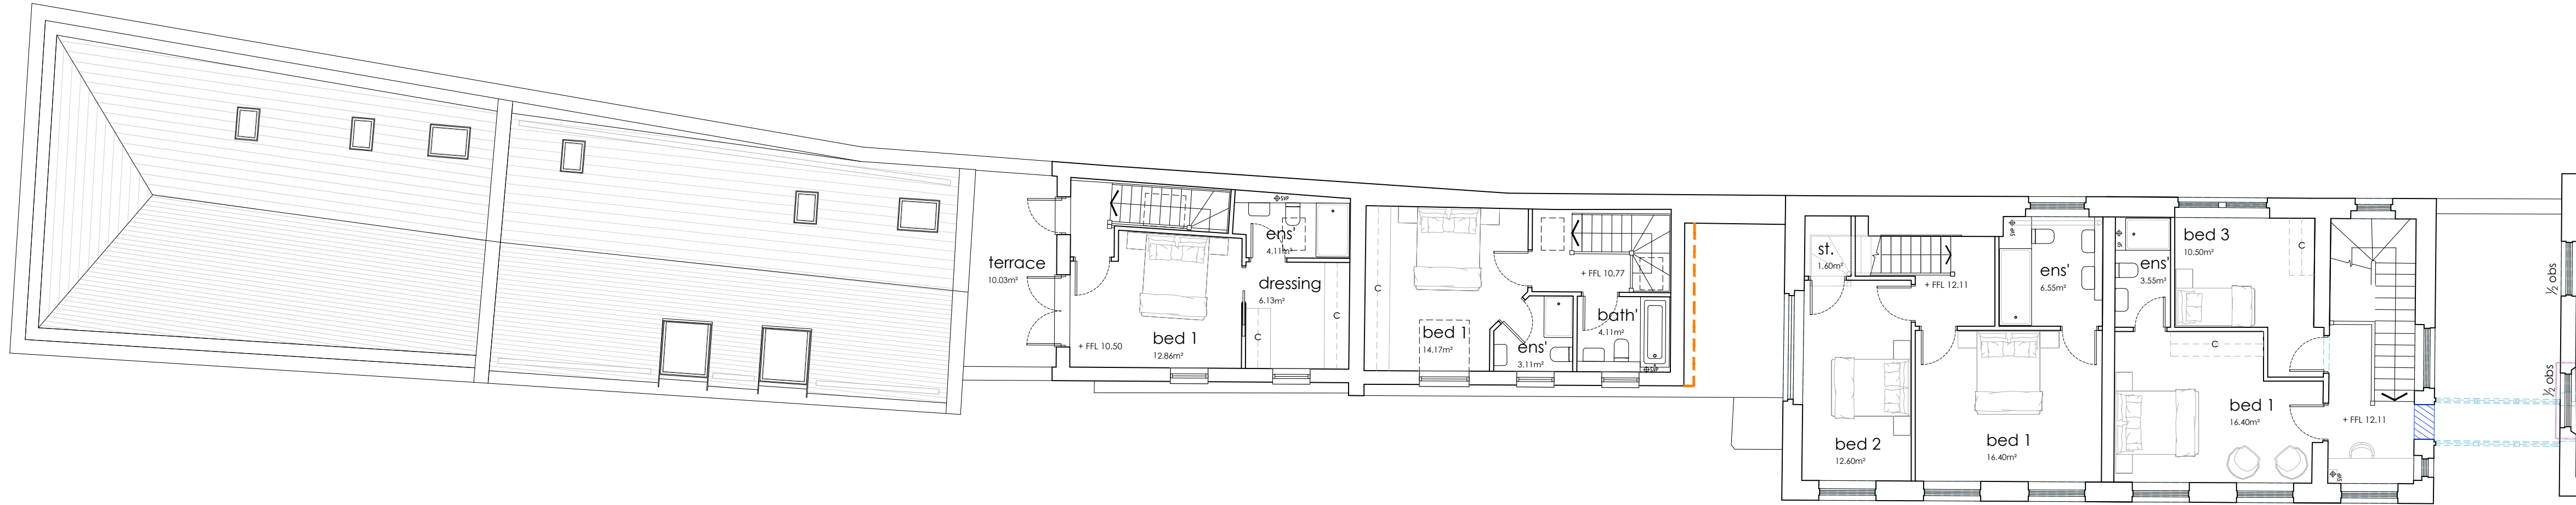


First floor plan

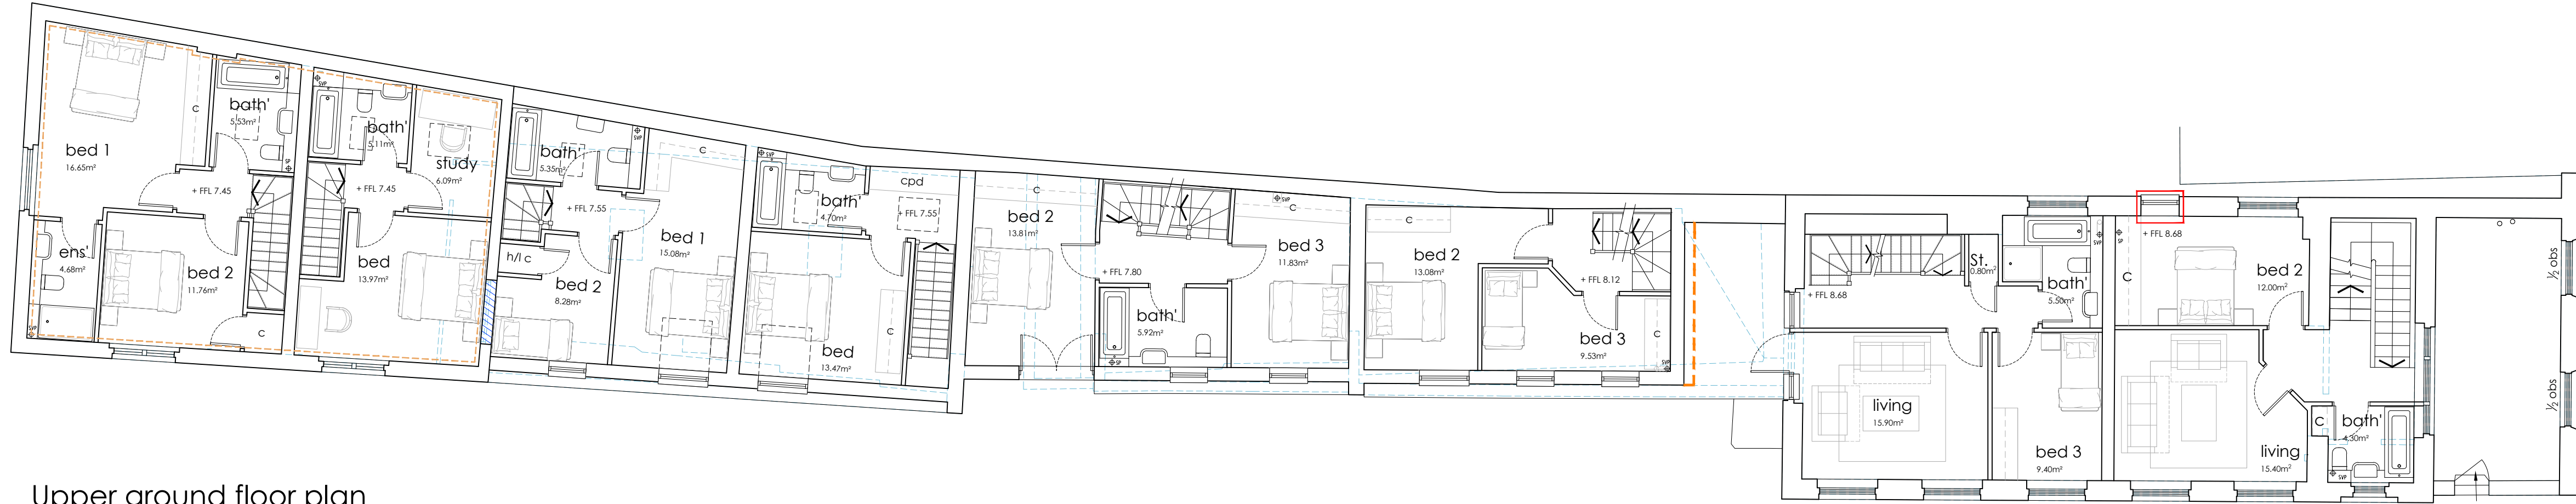

Upper ground floor plan

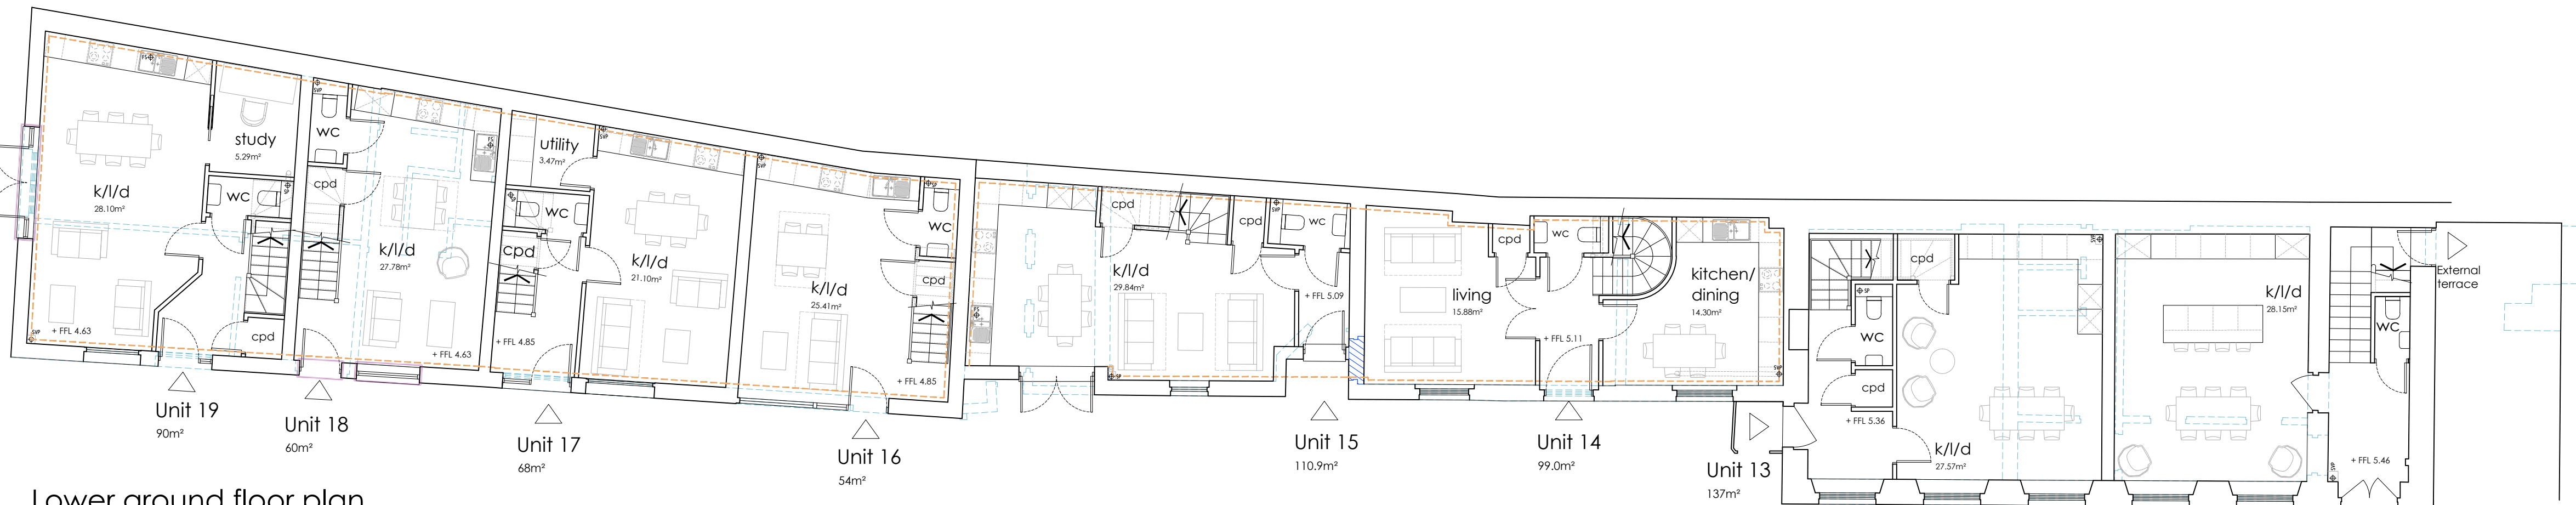

Lower ground floor plan

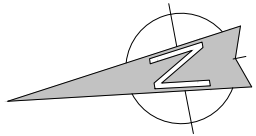


DO NOT SCALE FROM THIS DRAWING  
ALL DIMENSIONS TO BE VERIFIED BY THE CONTRACTOR ON SITE

1:100 2 4 6 8 10m

KEY

- Blocking up of existing openings in wall. To be detailed accordingly.
- New door / window opening in existing wall.
- Reinstating or enlarging door / window opening in existing wall.
- Existing building linings to be enhanced if required.
- To be demolished.
- Ridge / roof position of original planning submission

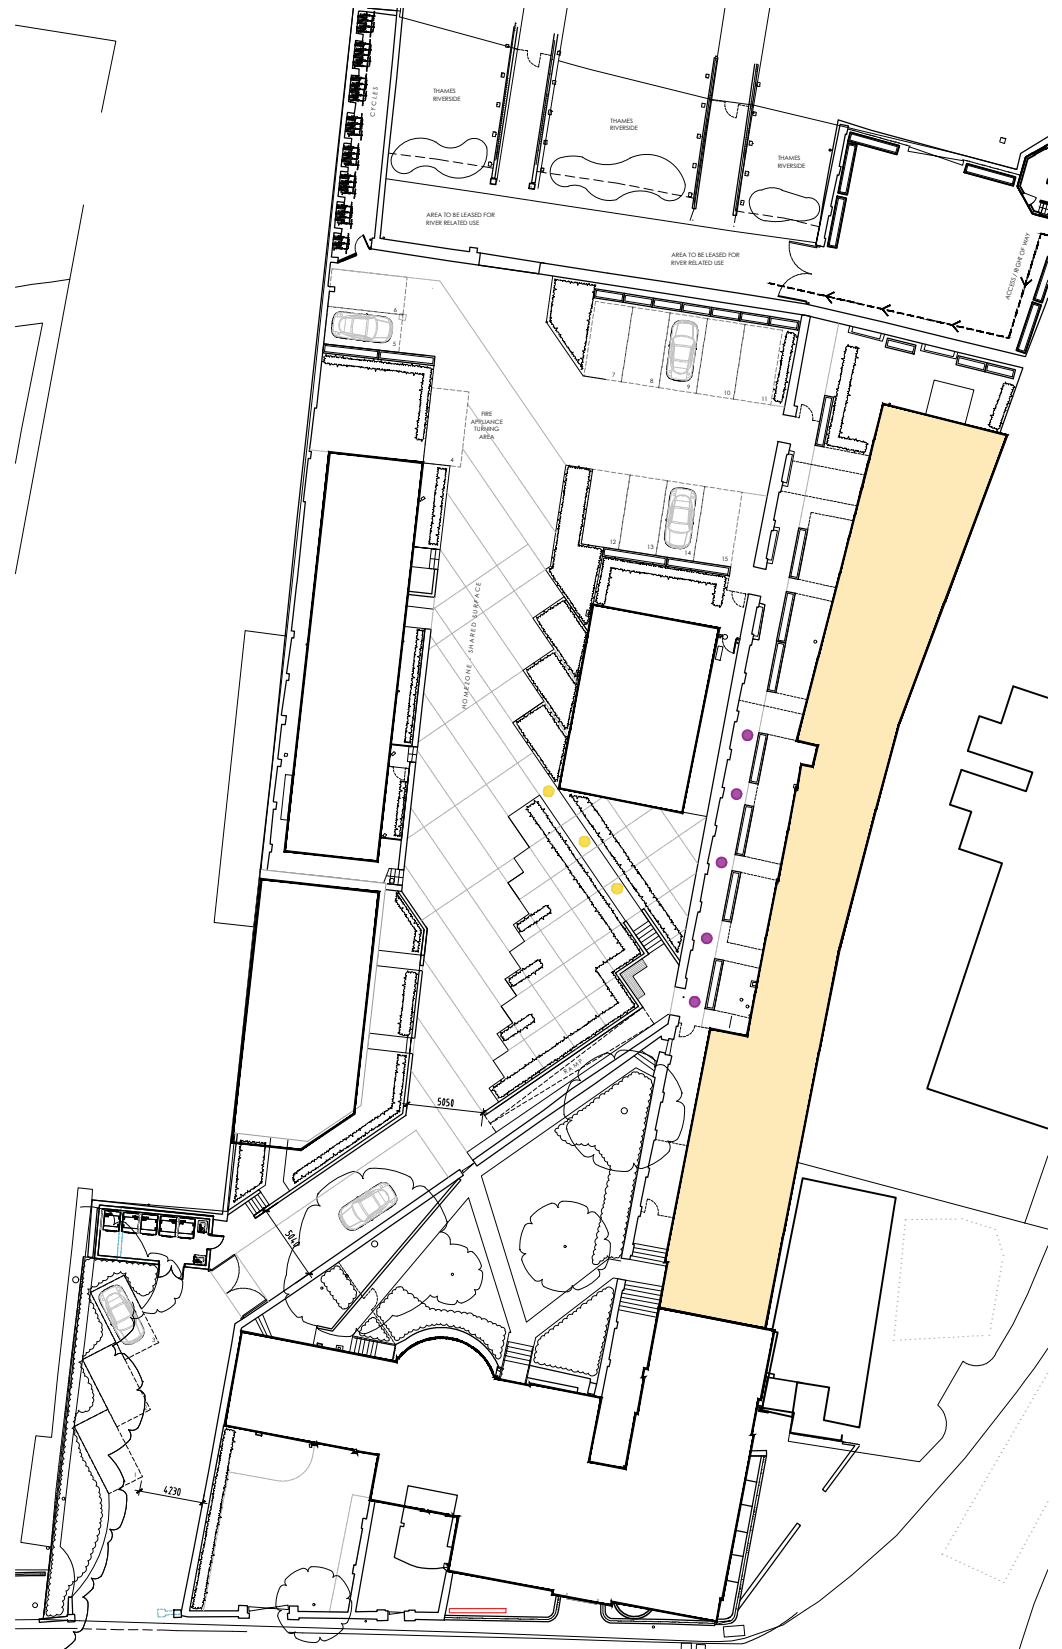

Key plan

| C   | Key Plan Revised                                                        | Oct '23 | AR  |
|-----|-------------------------------------------------------------------------|---------|-----|
| B   | Existing porch entrance to unit 13 retained.                            | May 22  | AR  |
| A   | Amendment to fenestration, parapet height and roof height, unit 14 & 15 | Apr 22  | AR  |
| REV | DESCRIPTION                                                             | DATE    | BY  |
|     |                                                                         |         | CHD |

**TURNER JACKSON+DAY ASSOCIATES**

Radio House  
Thanet Way, Whitstable  
Kent CT15 3DX

client details

Mile Property Group Ltd

project details

Custom House  
The Terrace, Gravesend, DA12 2DE

drawing title

Custom House Outbuildings  
Proposed Plans

date scale drawn by checked by

Feb'21 1:100@A1 NS

project no: 1735 drawing no: 028 revision: C