




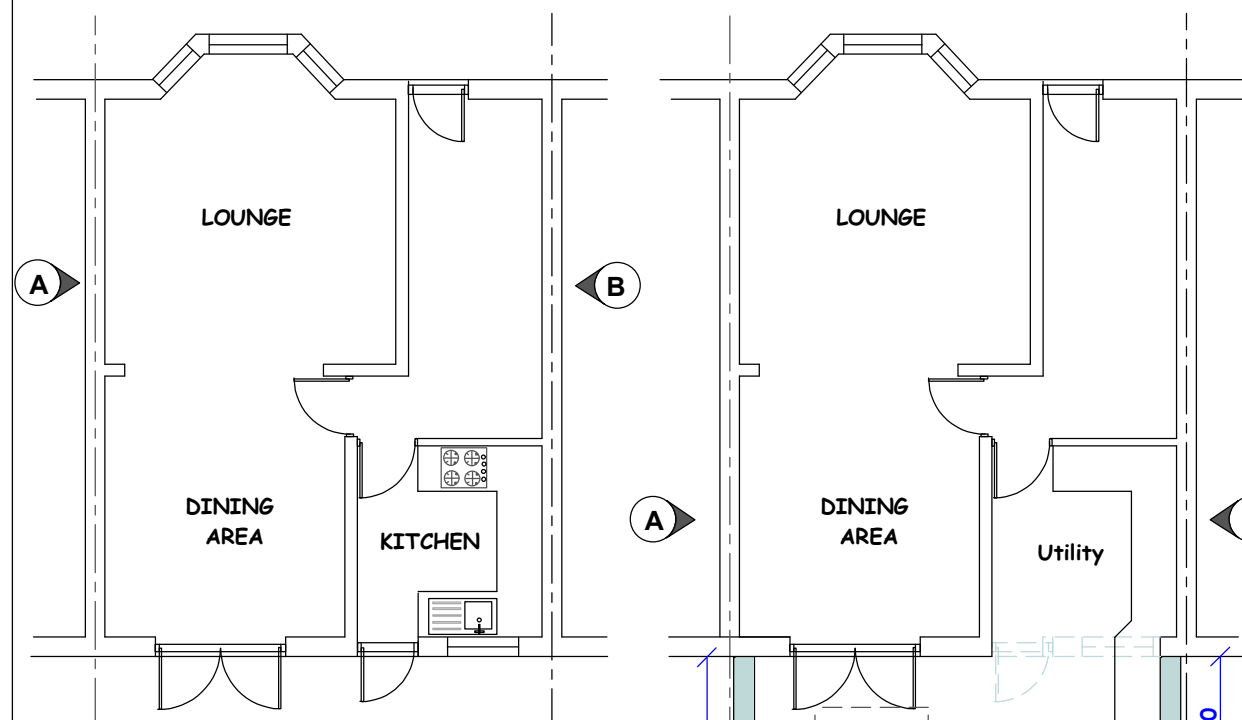


EXISTING GROUND FLOOR PLAN

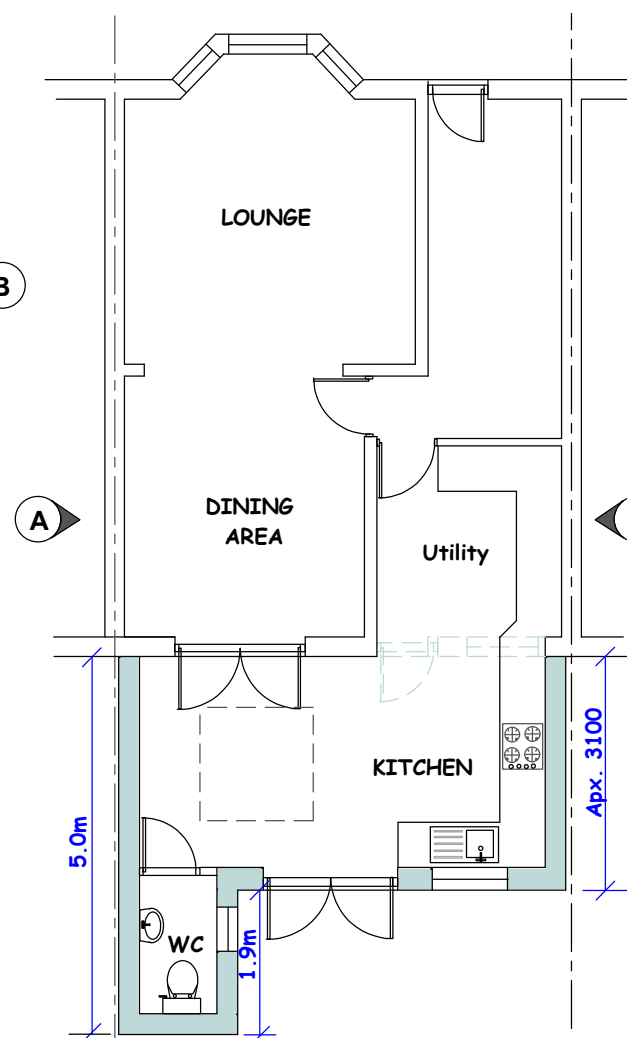

PROPOSED GROUND FLOOR PLAN

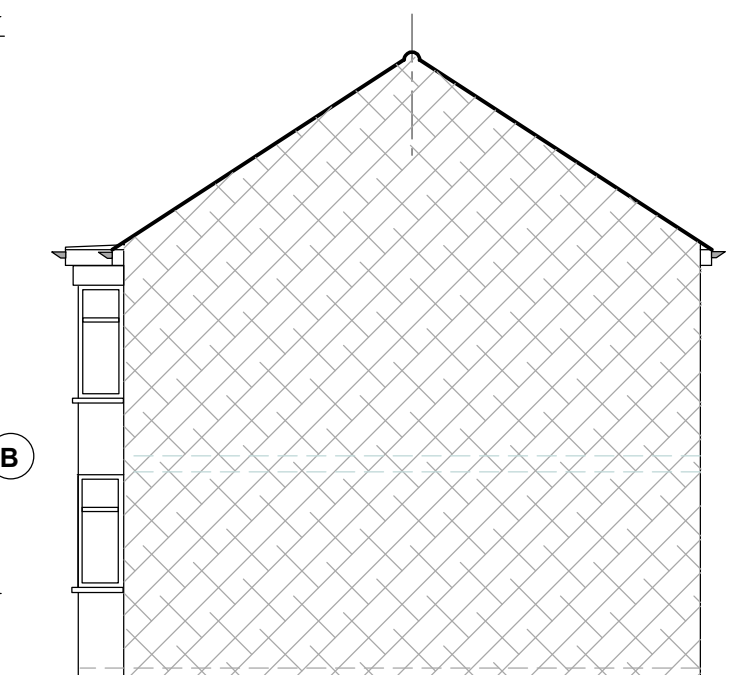

EXISTING SIDE 'A' ELEVATION

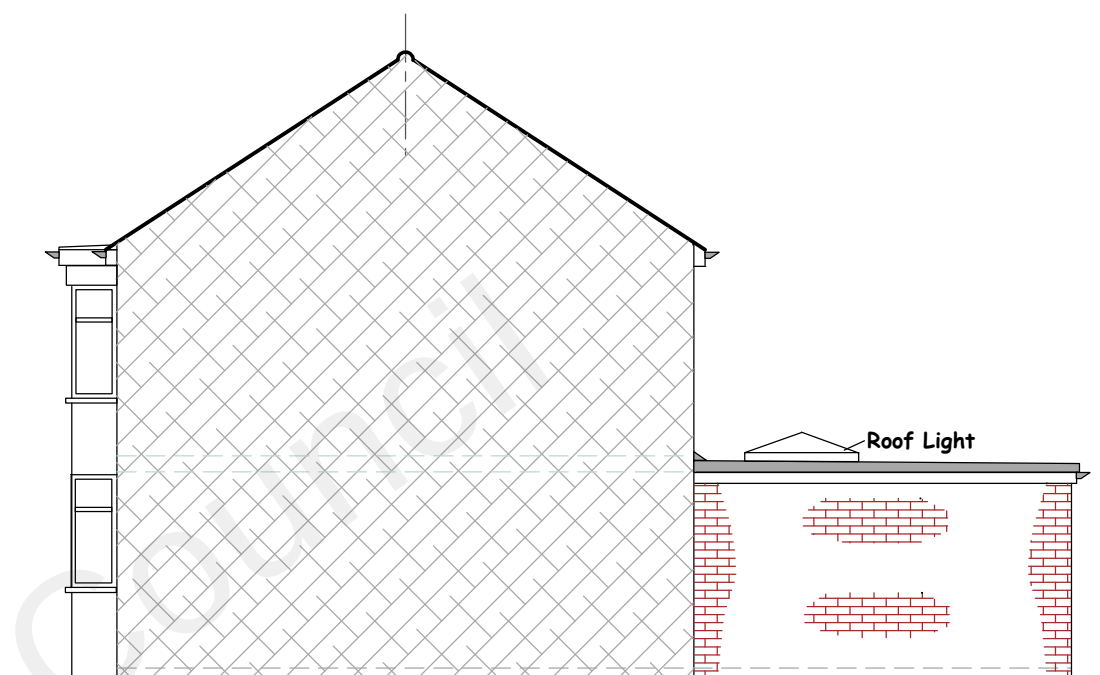


PROPOSED SIDE 'A' ELEVATION




EXISTING REAR ELEVATION


PROPOSED REAR ELEVATION

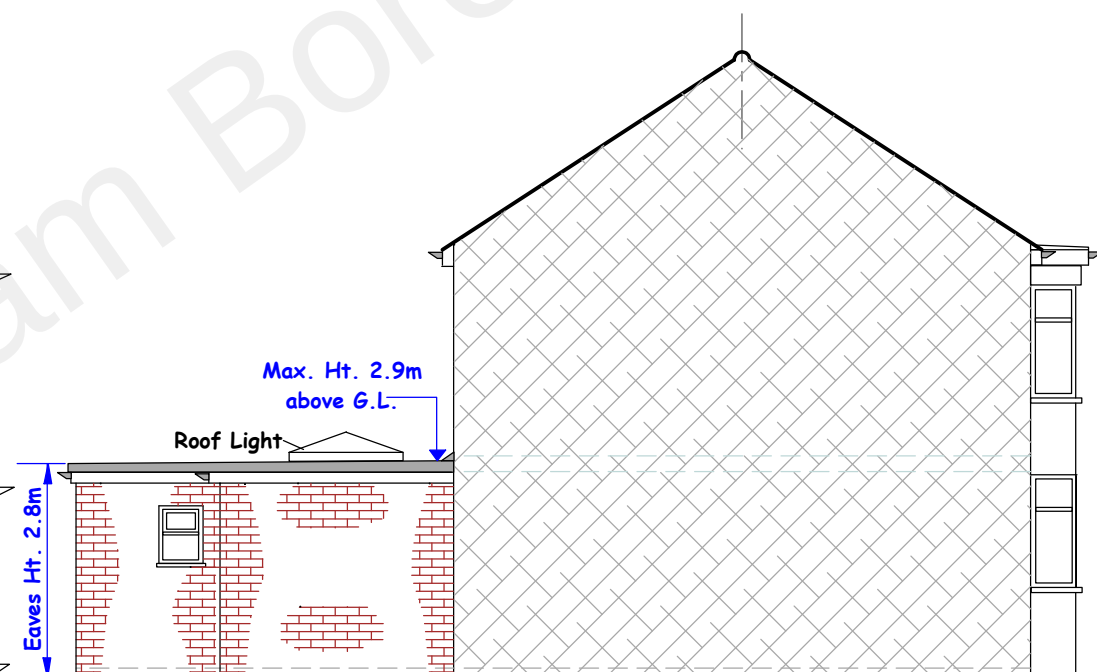

PROPOSED SIDE 'B' ELEVATION

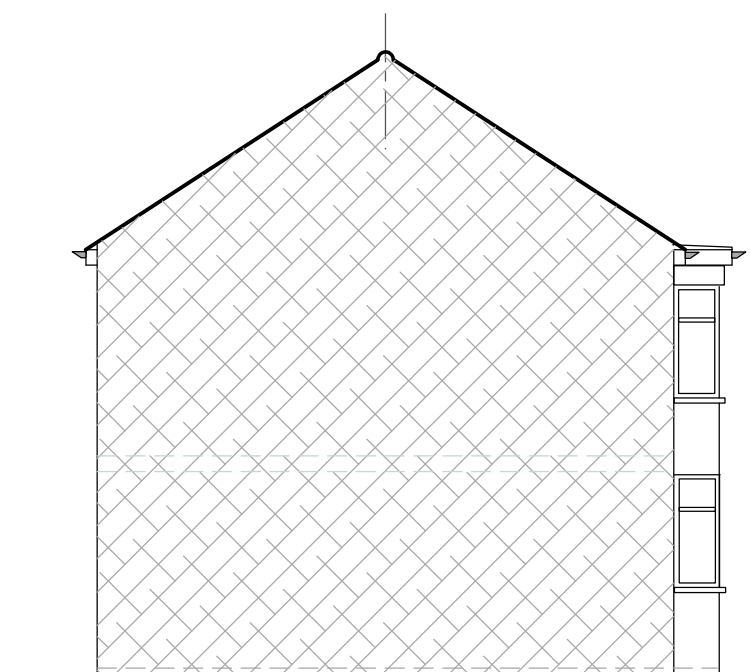

EXISTING SIDE 'B' ELEVATION

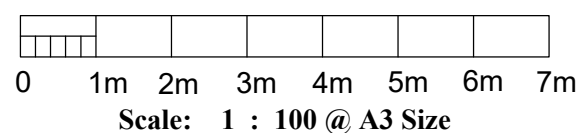

NOTE:
Extension Foundations and Roof Gutter
not to encroach into neighbour's land.

Extension Materials to match in appearance
to the existing external house materials.

PROPOSED REAR SINGLE
STOREY EXTENSION

at
18 Brook Road, DA11 8RG
Client: Ms Jaz Kaur Dehr

See Drg. Nos:
No.02 (Rev.A) for LOCATION PLANS

Scale: 1 : 100

Date: Oct. 2022

EXISTING & PROPOSED PLANs & ELEVATIONs

Drawing No. AT - 18 - 01 (A)