


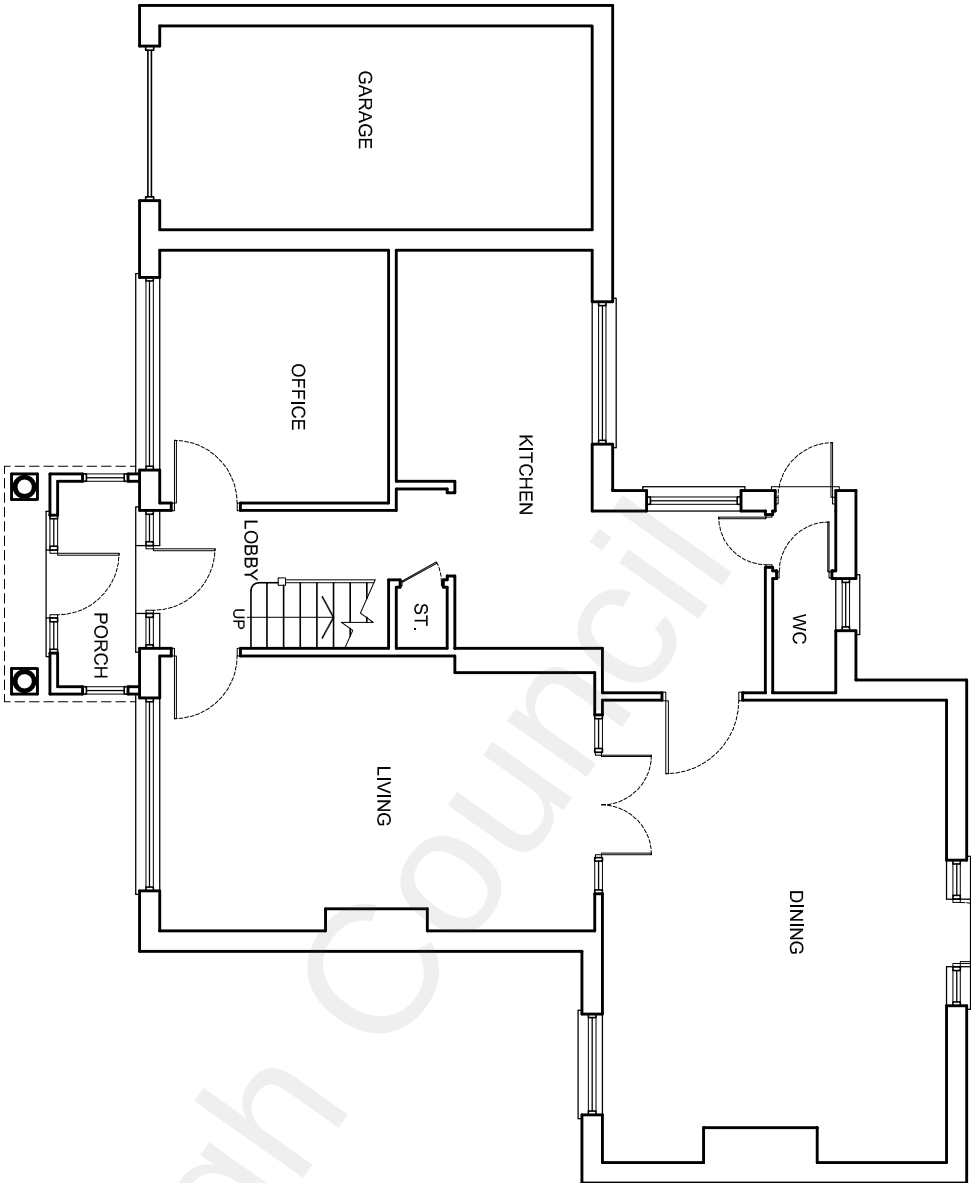


 

EXISTING GROUND FLOOR PLAN

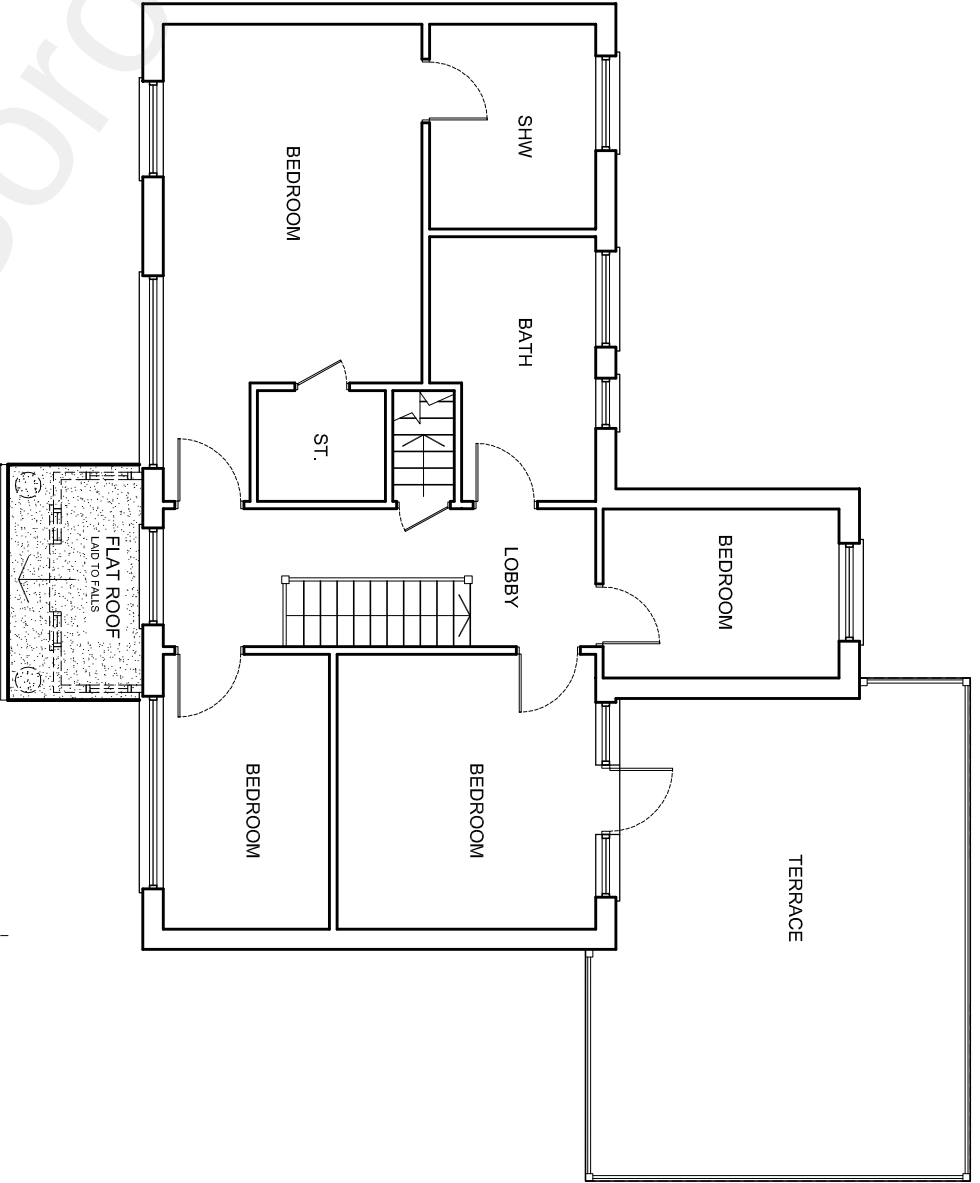


EXISTING FIRST FLOOR PLAN

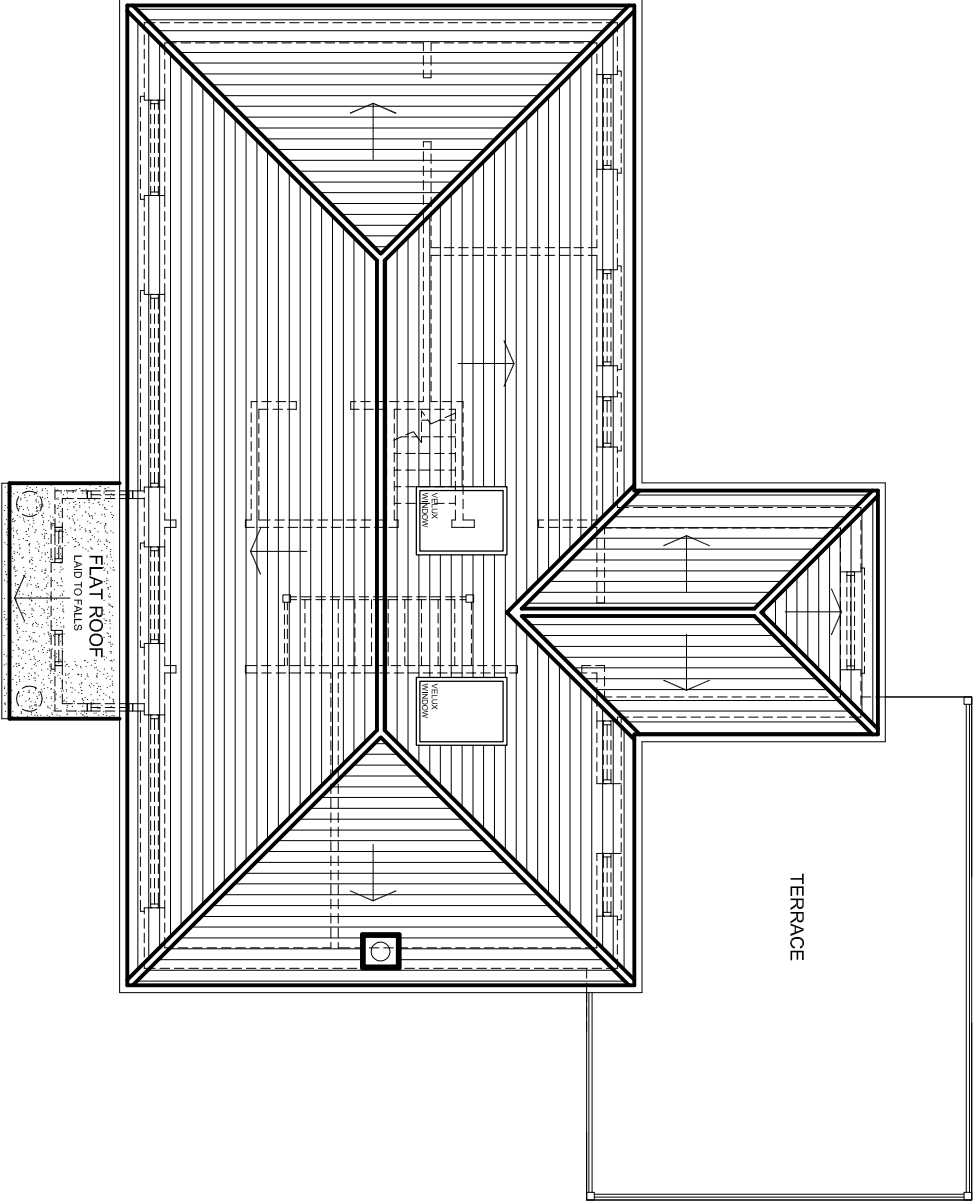

EXISTING ROOF PLAN



LOCATION PLAN - SCALE 1:1250

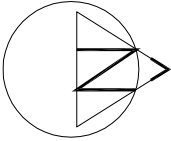

Design And Plan
CONSULTANTS

93 Colmandene Crescent,
Orpington, Kent BR5 2RA
020 3004 9238
07931 931 035
s.nagpal@dapconsultants.co.uk
www.dapconsultants.co.uk

project :
14 Colewood Drive
Rochester

drawing title :

Existing Floor Plans

drawn: SN	chkd : SS	date: 20.10.2022
status: Planning	scale: 1:100@A3	
proj no : 2016	drg no: 01	rev no: