



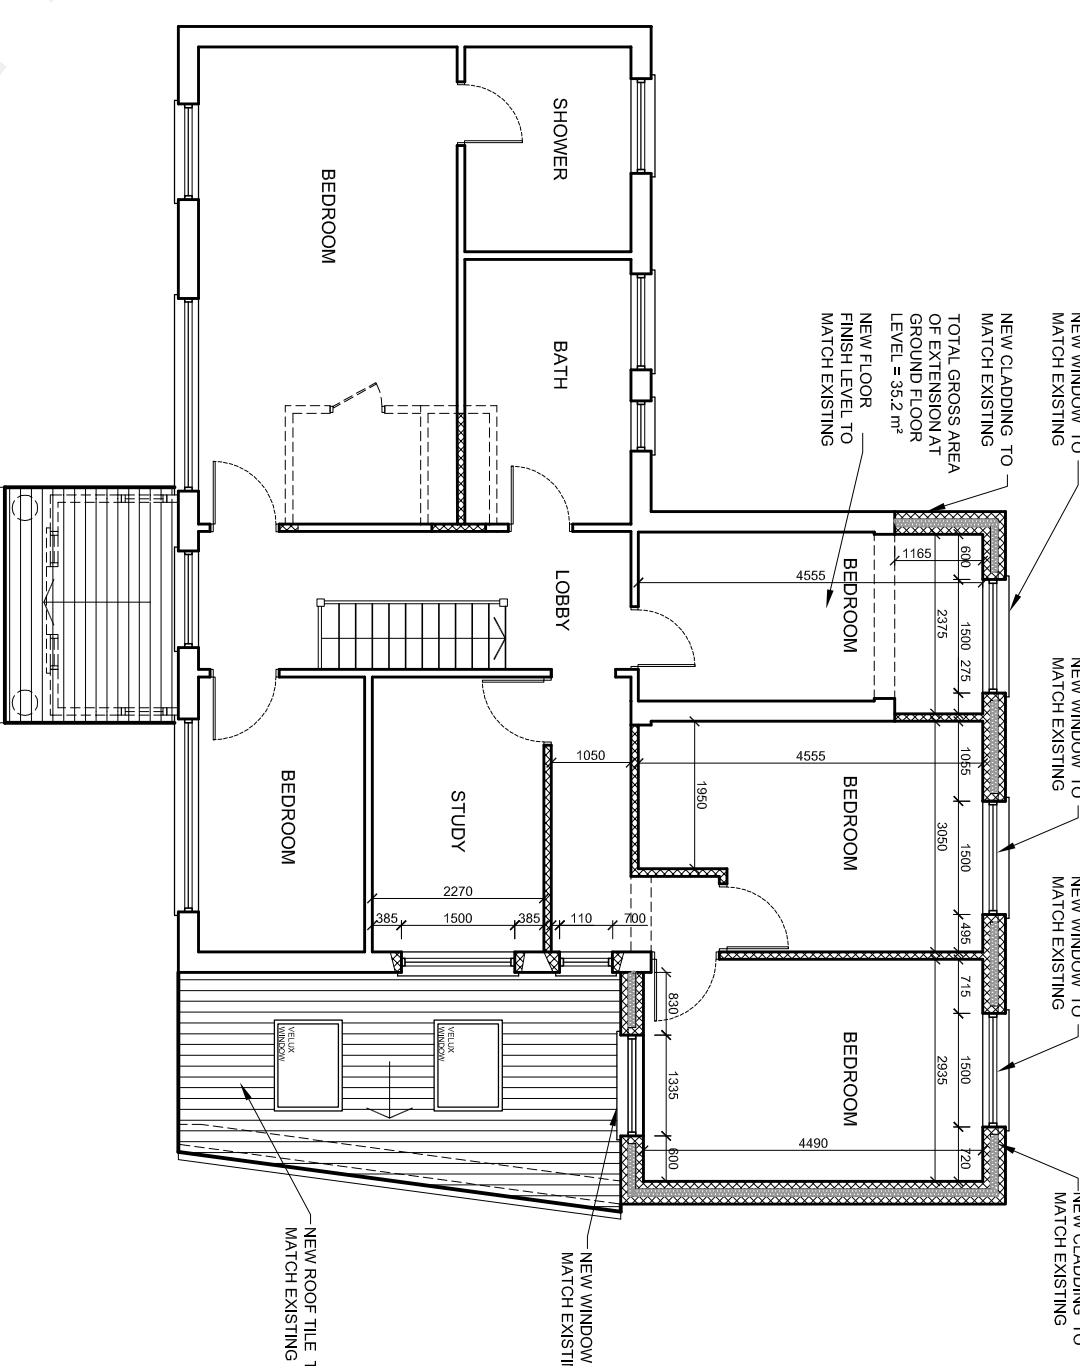

PROPOSED FIRST FLOOR PLAN

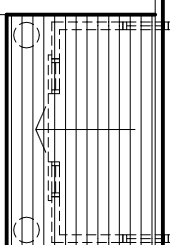

**Design And Plan
CONSULTANTS**

93 Colmdene Crescent
Orpington, Kent BR5 2RA

020 3004 9238
07931 931 035

s.nagpal@dapconsultants
www.dapconsultants.co.uk

14 Colewood Drive
Rochester

drawing title :

Proposed Floor Plans

drawn: SN	chkd: SS	date: 20.10.2025
status: Prior Approval		scale: 1:100@A
proj no: 2016	drg no: 03	rev no:

PROPOSED ROOF PLAN