




WEST ELEVATION

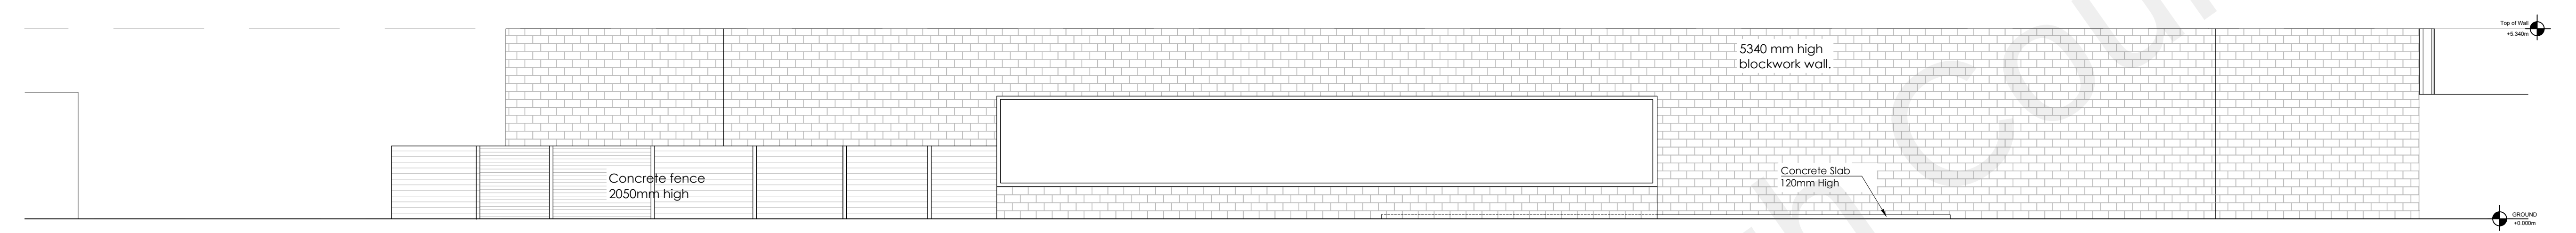

NORTH ELEVATION

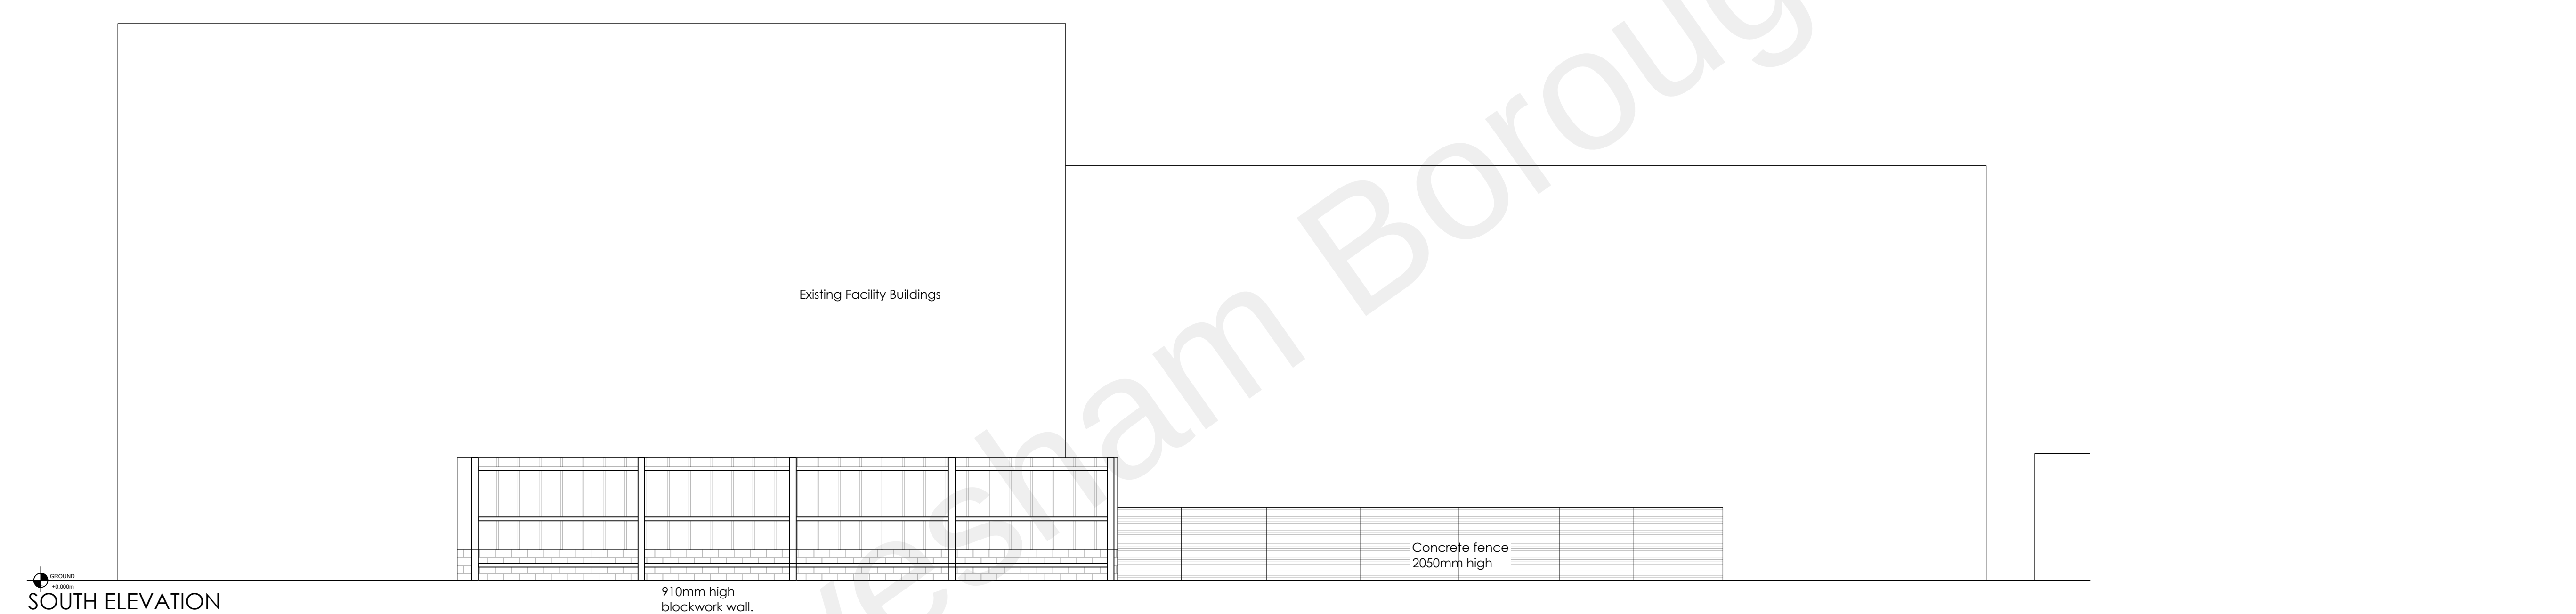

SOUTH ELEVATION

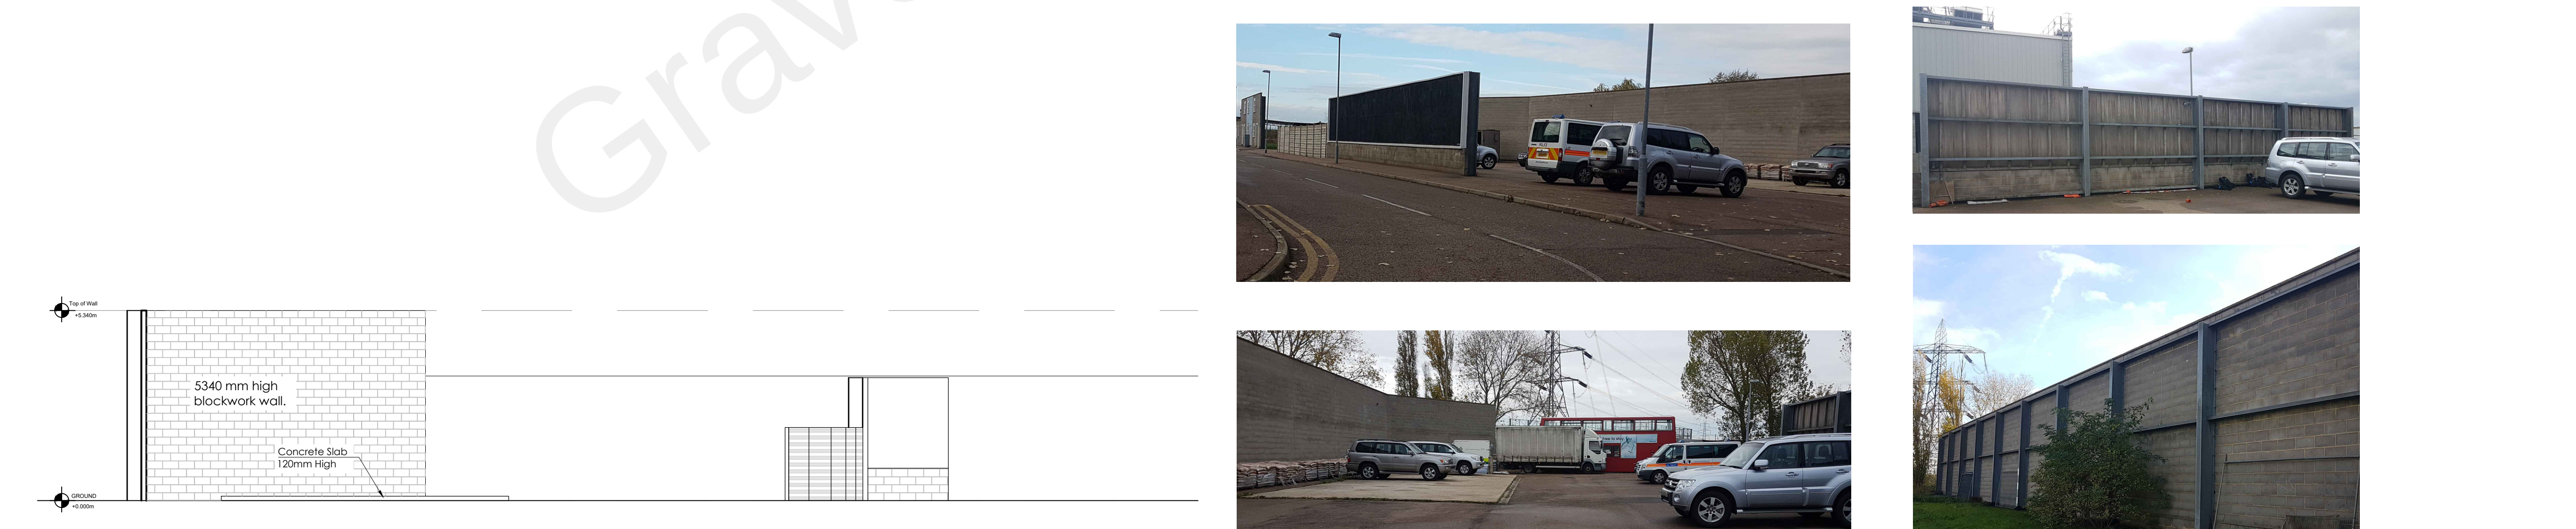

EAST ELEVATION



DRAWING COPYRIGHT © CLIFFORD TEE + GALE
(PDF COPIES MAY BE RECEIVED AT
REDUCED SIZE AND NOT TO SCALE)
CONTRACTOR TO CHECK ALL DIMENSIONS AND REPORT
ALL OMISSIONS AND ERRORS TO CONTRACT ADMINISTRATOR
ALL DIMENSIONS ARE IN MILLIMETERS

PLANNING ISSUE

P1	Issued For Planning	checked by	21/07/20
	drawn by	ATW	JRC



Clifford Tee + Gale
Architects & Surveyors
Spectrum House, Beehive Ring Rd,
Gatwick RH6 0LG
Tel: +44 (0)12 9356 9857

project
Metropolitan Police
Service STC SCO19
Wharf Road Gravesend

title
Existing Elevations

date	scale
JUL 2020	1:100@A1

job no.	dwg no.	rev
P18046	CTG-EL-009	P1