

For setting out of ballistic panels
and supports refer to Ballistic drawings.
For setting out and details of steel framing
refer to Structural Engineers drawings.

- Concrete walls
- Target area
Anti-Ballistic wall
protection
- Non-target area
Anti-Ballistic wall
protection
- Fresh air intake
at low level
- Internal air transfer
at low level

PLANNING ISSUE


P3	Issued For Planning	17/08/20
P2	Issued For Planning	24/07/20
P1	Issued For Planning	28/04/20
drawn by ATW		checked by JRC

Clifford Tee +
Architects & Surveyors
Gale
CTG CONSULTANCY
Spectrum House, Beehive Ring
Rd,
Gatwick RH6 0LG
Tel: +44 (0)12 9356 9857

project
**Metropolitan Police
Service STC SCO19
Wharf Road Gravesend**

title
**Proposed Level 1
Floor Plan**

date	Feb 2020	scale	1:50 @ A1
job no.	P18046/CTG-PL-0004	rev	P3

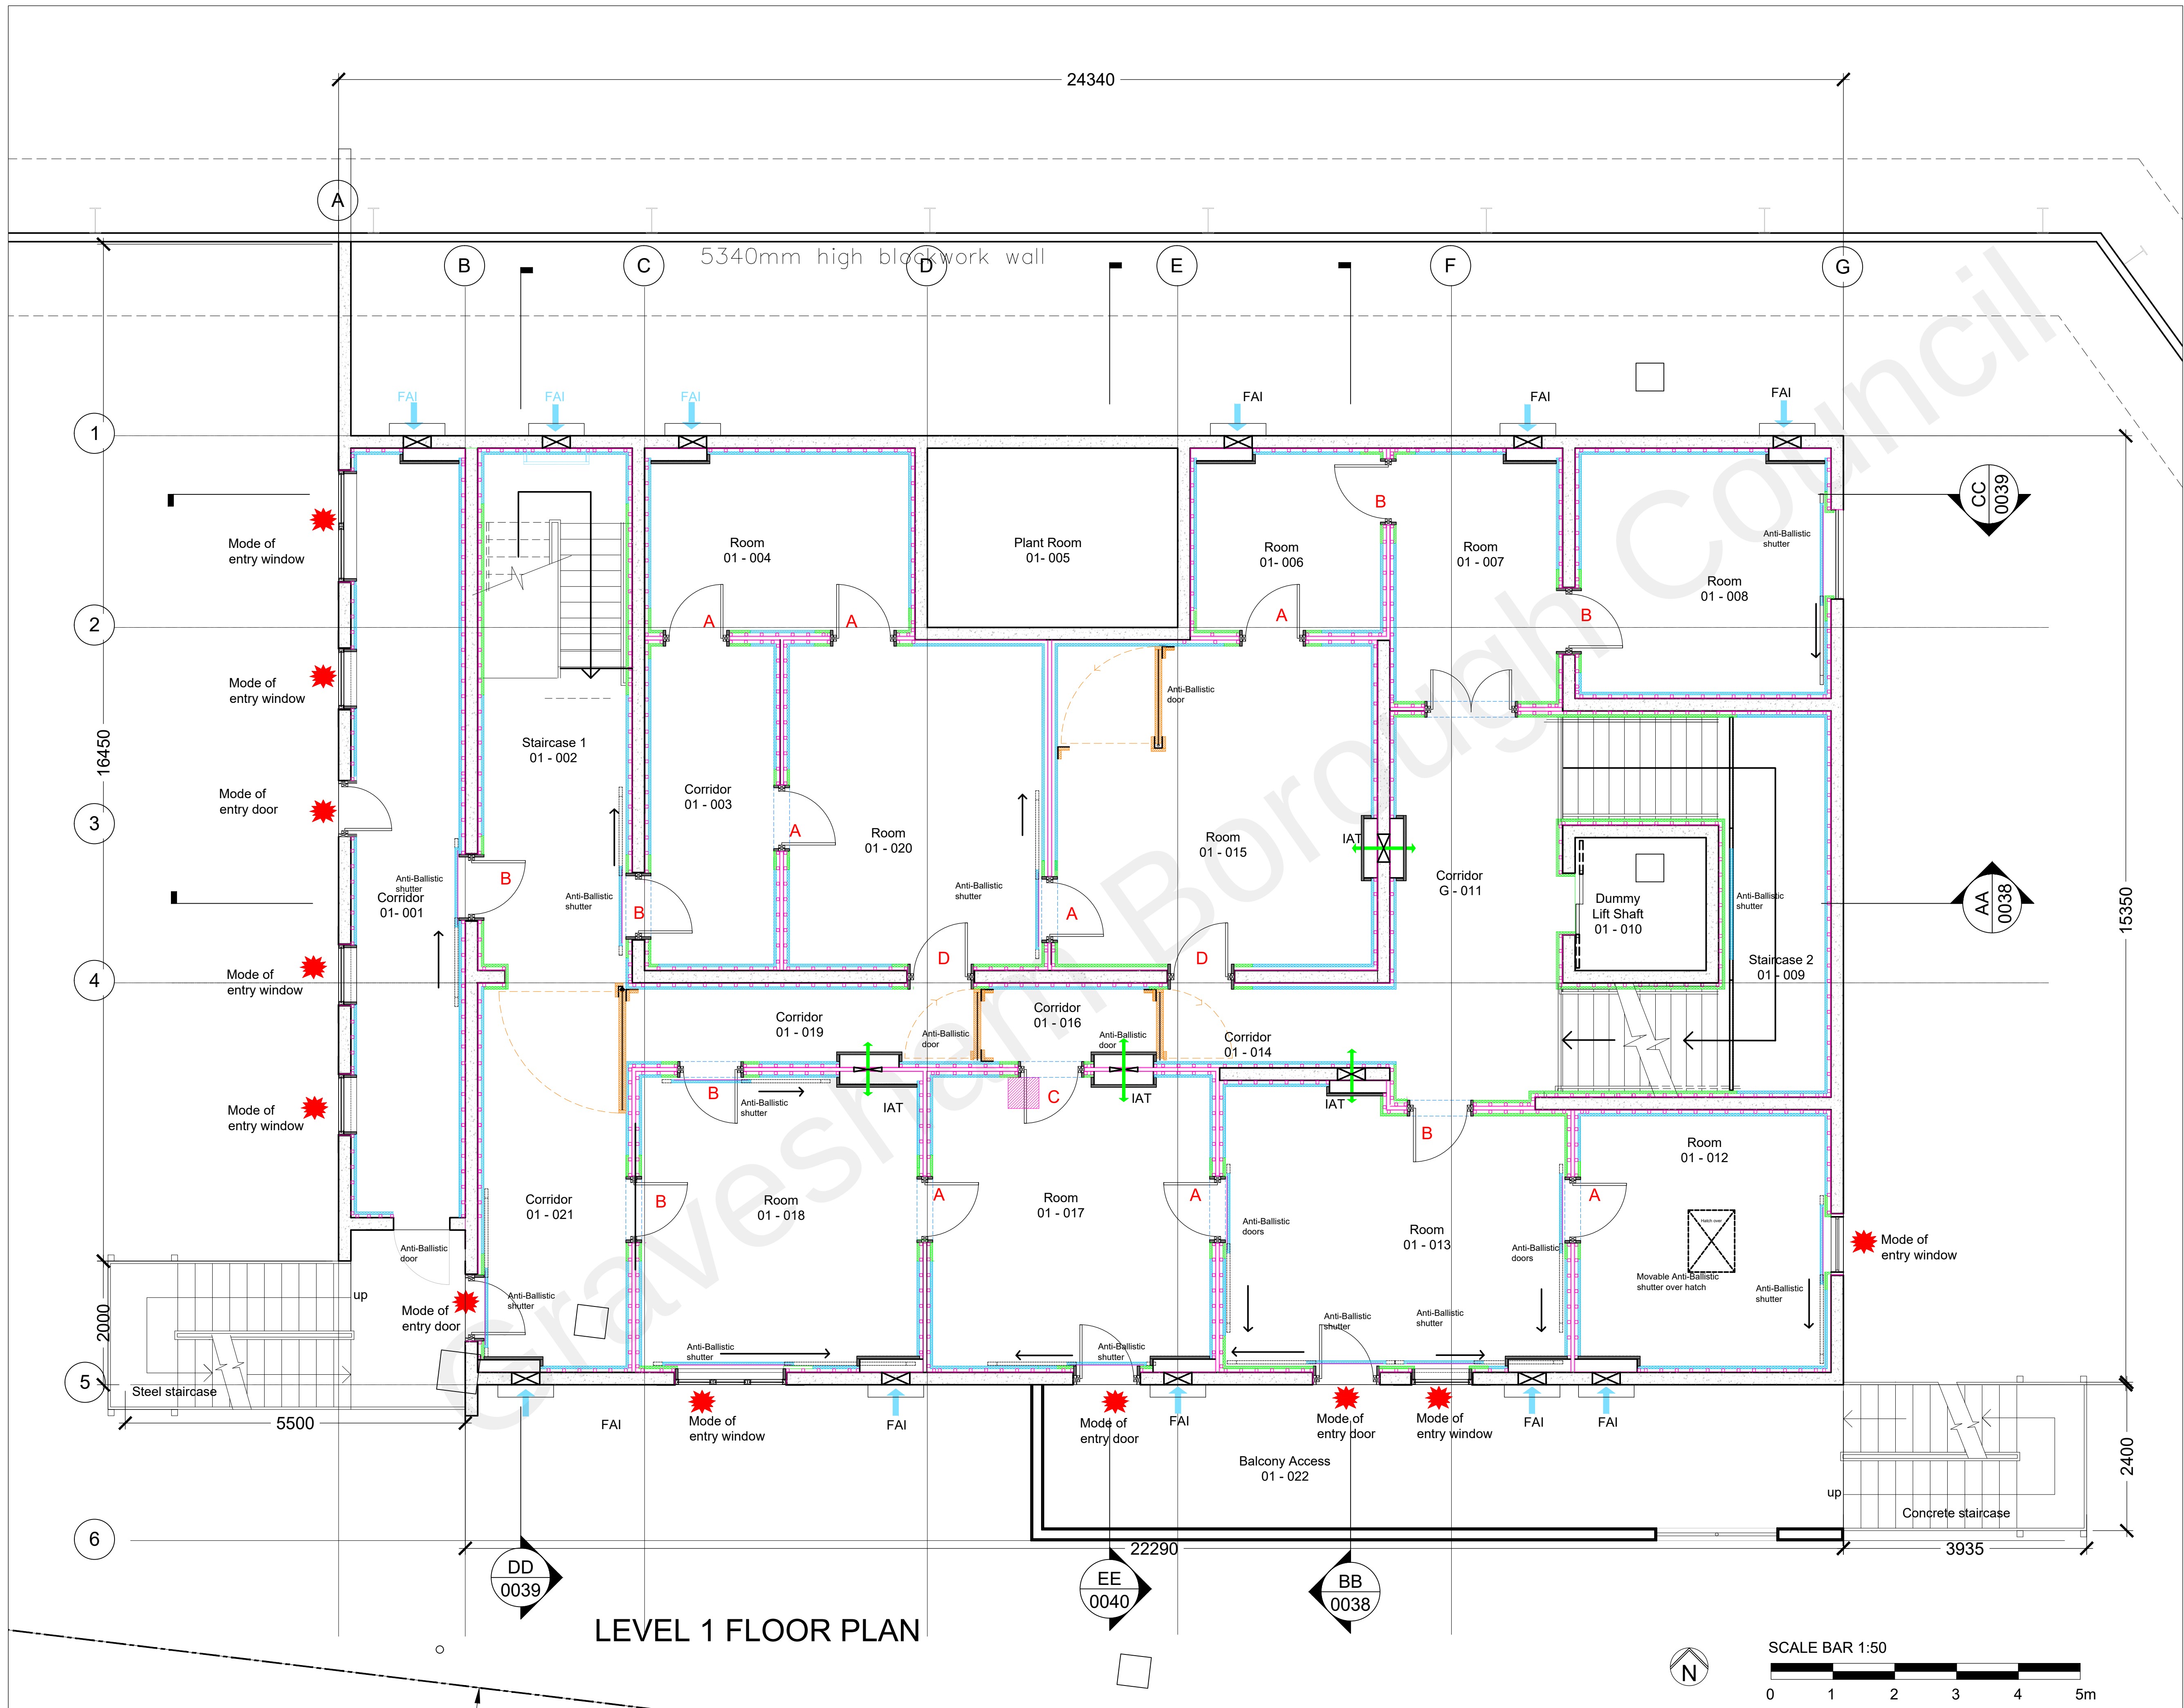

LEVEL 1 FLOOR PLAN