



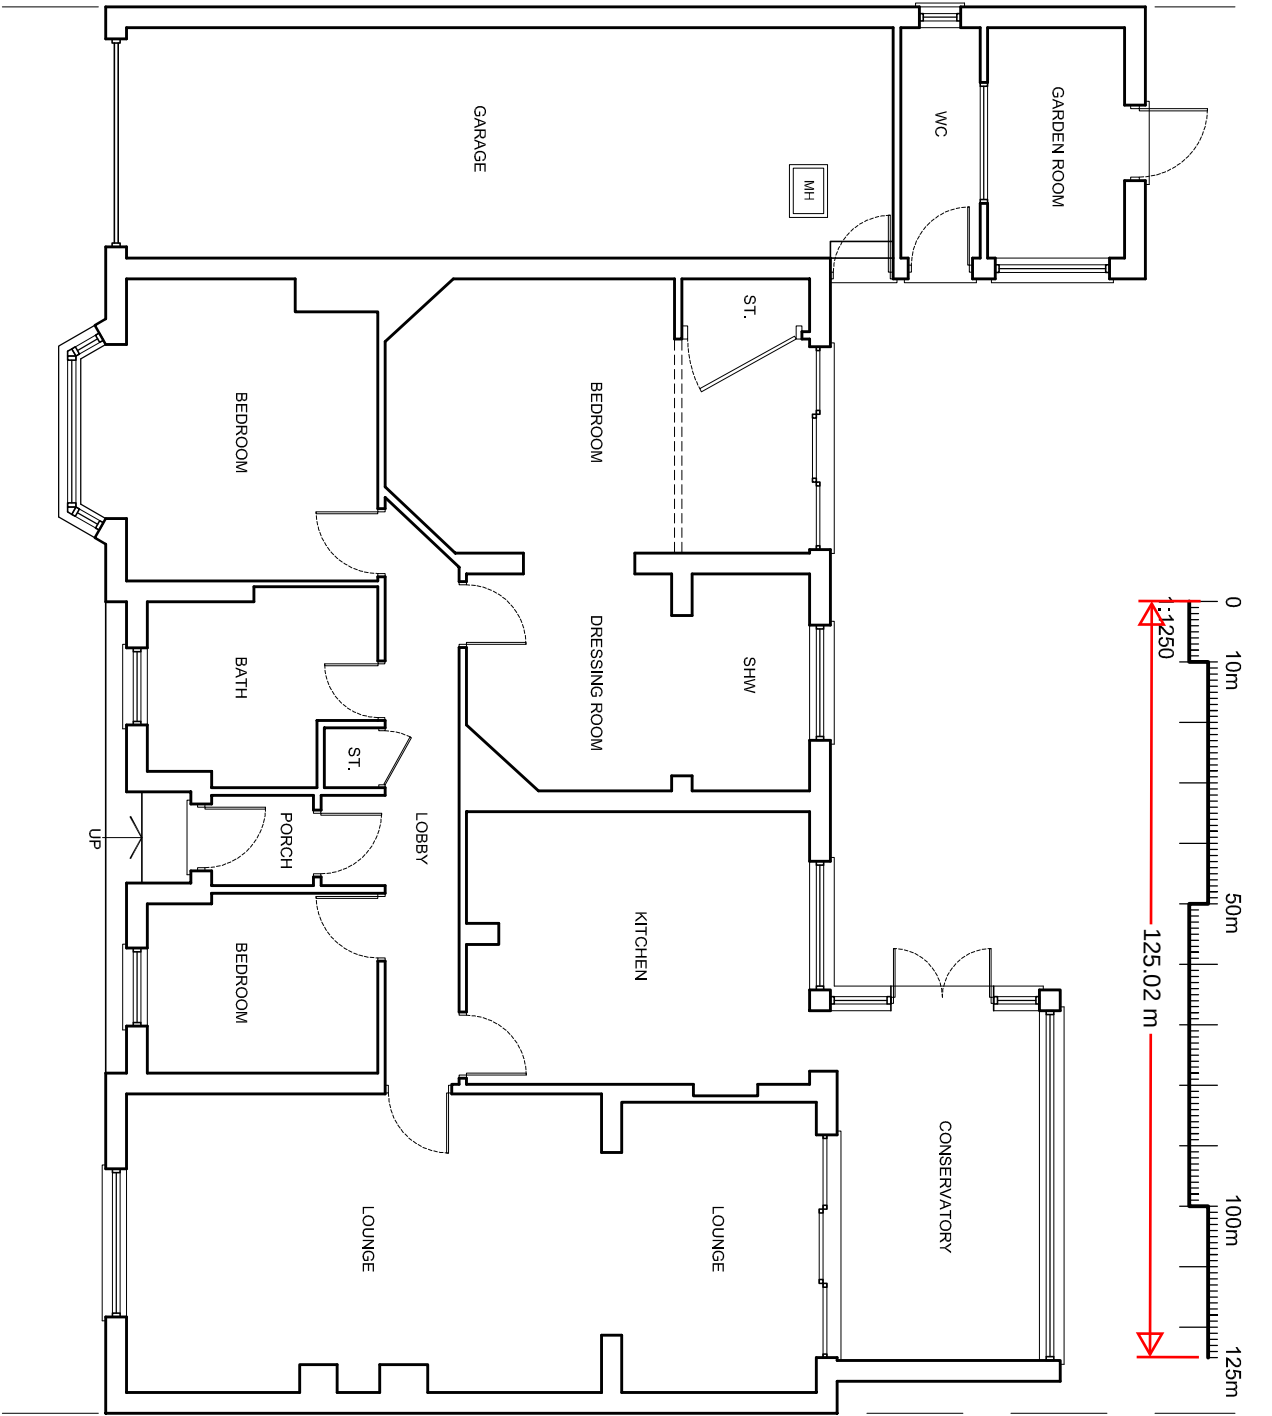

EXISTING GROUND FLOOR PLAN

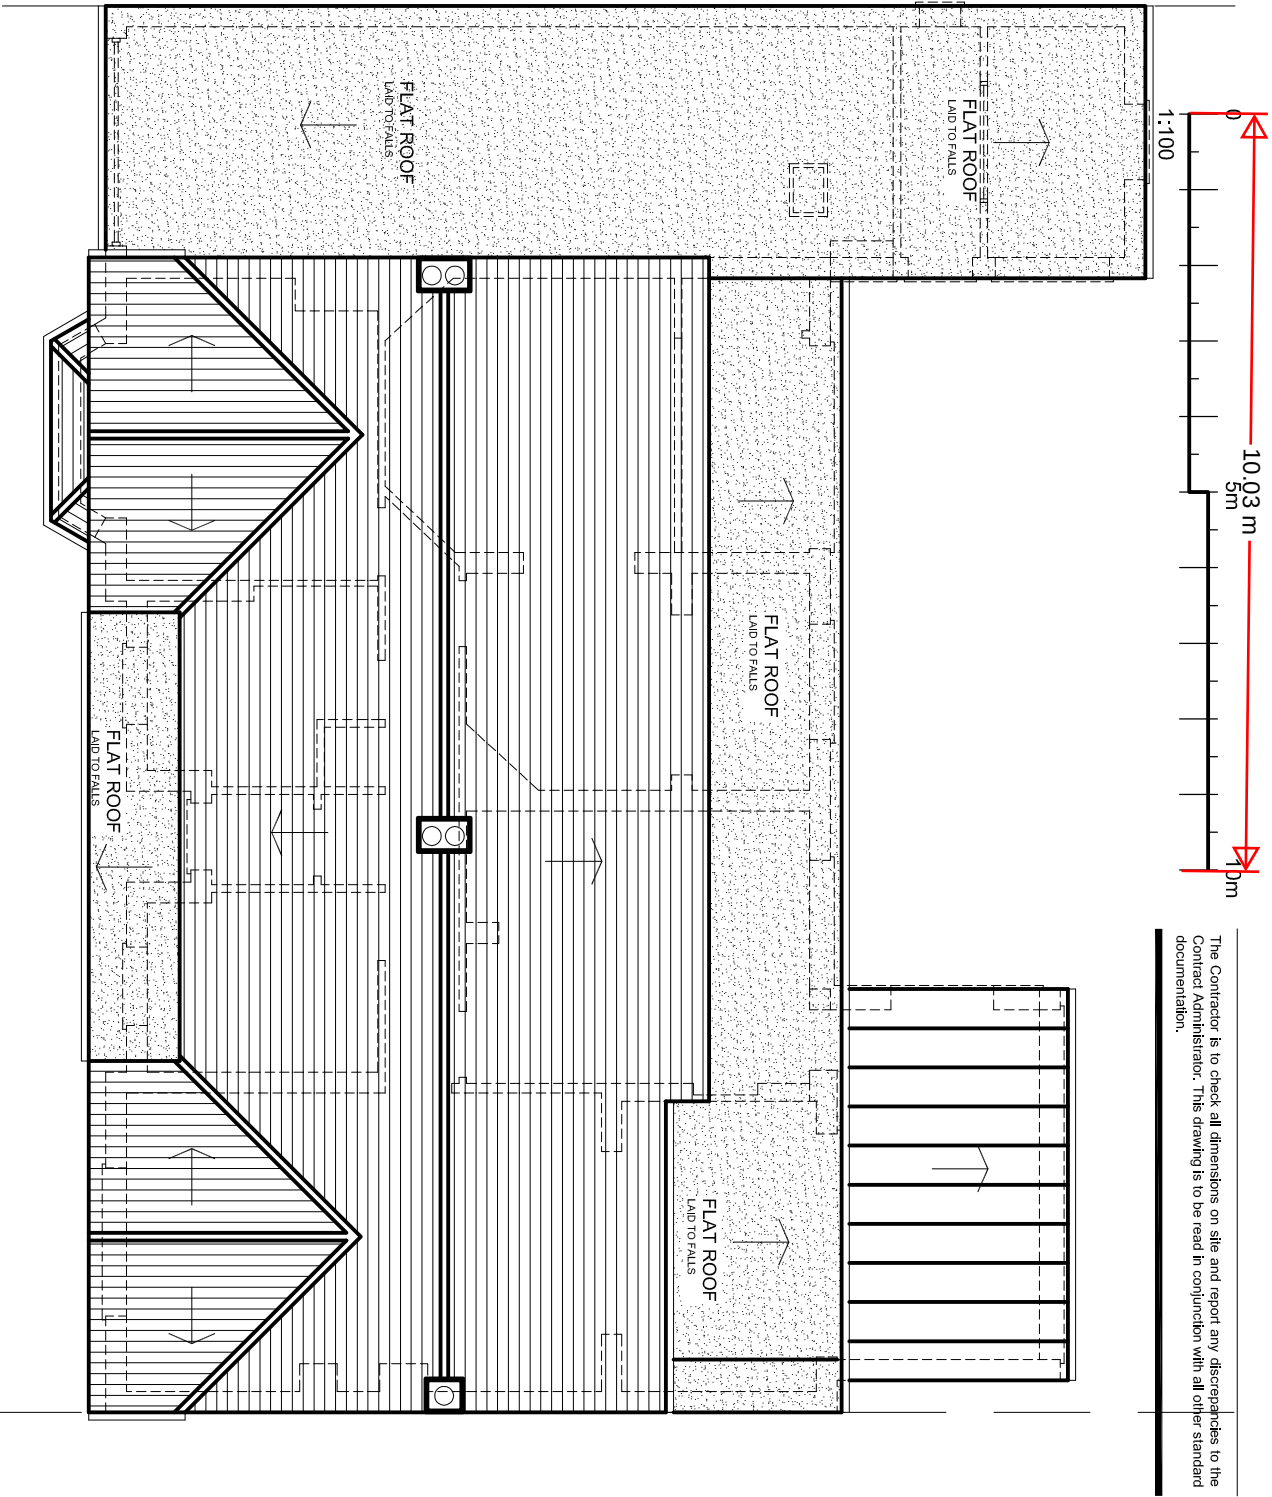

EXISTING ROOF PLAN



LOCATION PLAN - SCALE 1:1250

rev.	description		date	chkd.
Design And Plan CONSULTANTS 93 Colmandene Crescent, Orpington, Kent BR5 2RA 020 3004 9238 07931 931 035 s.nagpal@dapconsultants.co.uk www.dapconsultants.co.uk				
project : 232 Singlewell Road Gravesend				
drawing title : Existing Floor Plans				
drawn: SN		chkd : SS	date:13.09.2023	
status: Planning		scale: 1:100@A3		
proj no: 2463		drg no: 01	rev no:	