
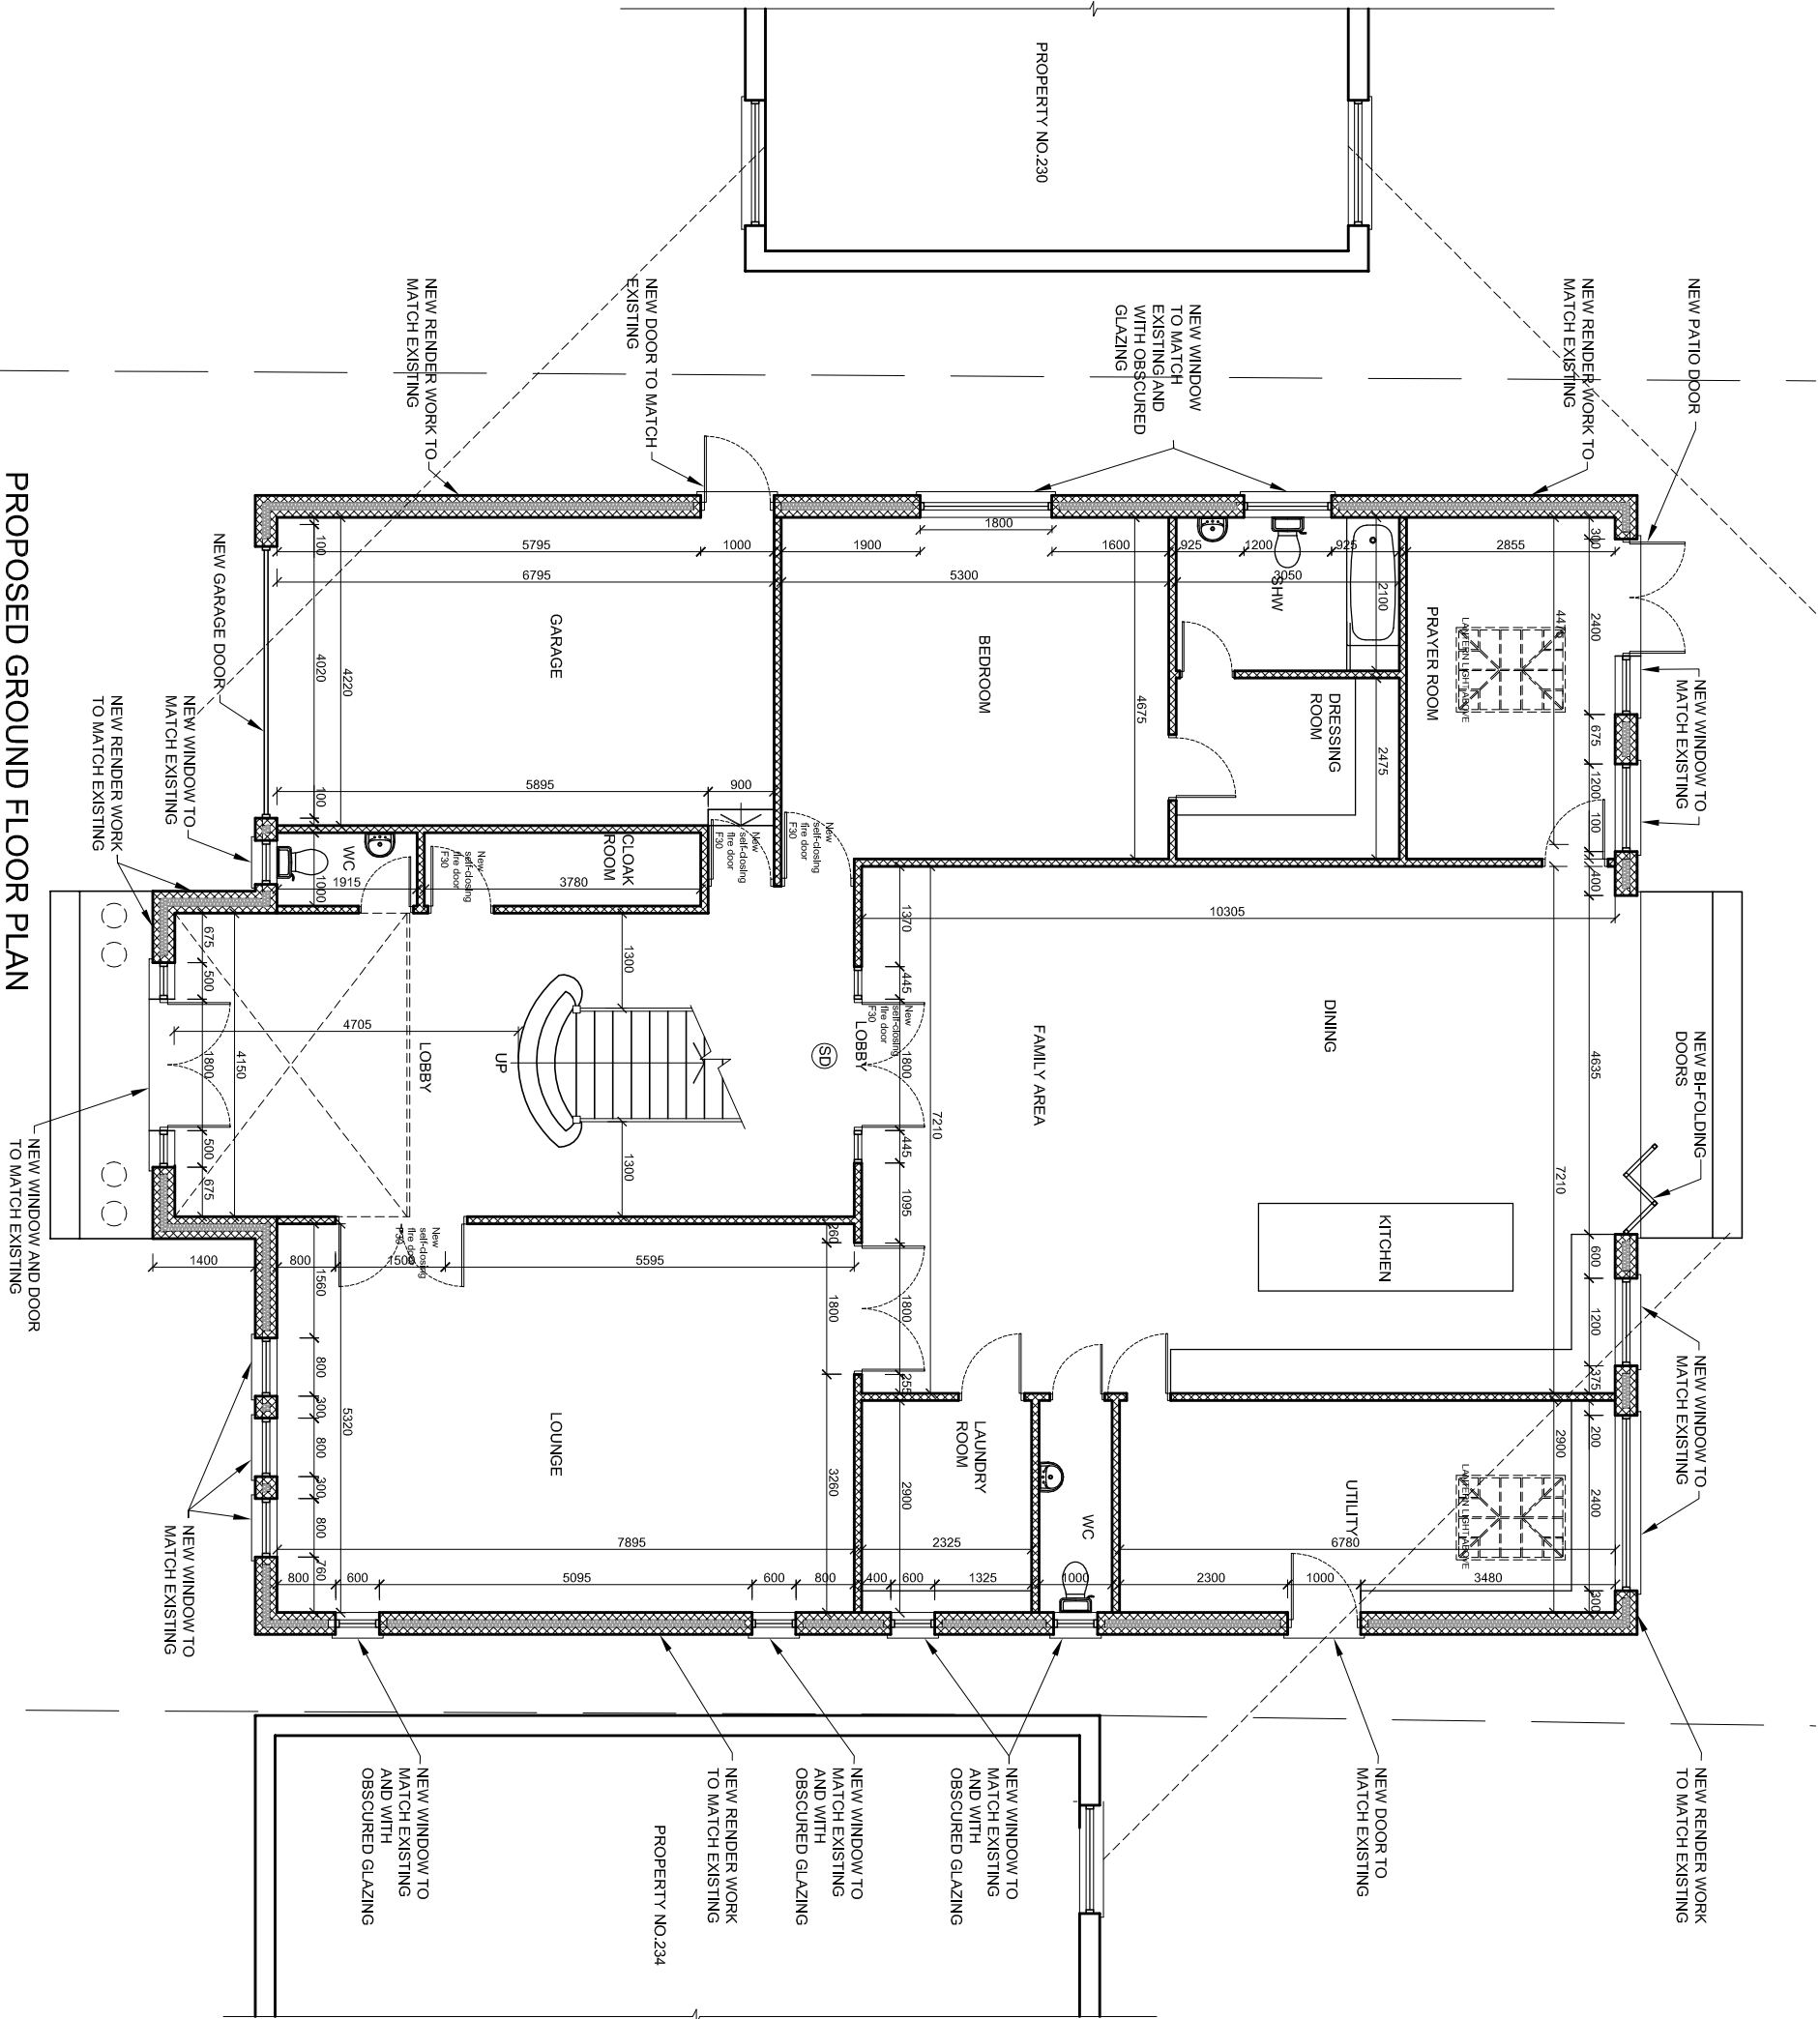


 

Design And Plan
CONSULTANTS

93 Colmandene Crescent,
Orpington, Kent BR5 2RA
020 3004 9238
07931 931 035
s.nagpal@dapconsultants.co.uk
www.dapconsultants.co.uk

project : 232 Singlewell Road
Gravesend

drawing title :

Proposed Ground Floor Plan

drawn: SN	chkd : SS	date: 13.09.2023	
status: Planning		scale: 1:100@A3	
proj no : 2463	drg no: 03	rev no:	