



The Contractor is to check all dimensions on site and report any discrepancies to the Contract Administrator. This drawing is to be read in conjunction with all other standard documentation.

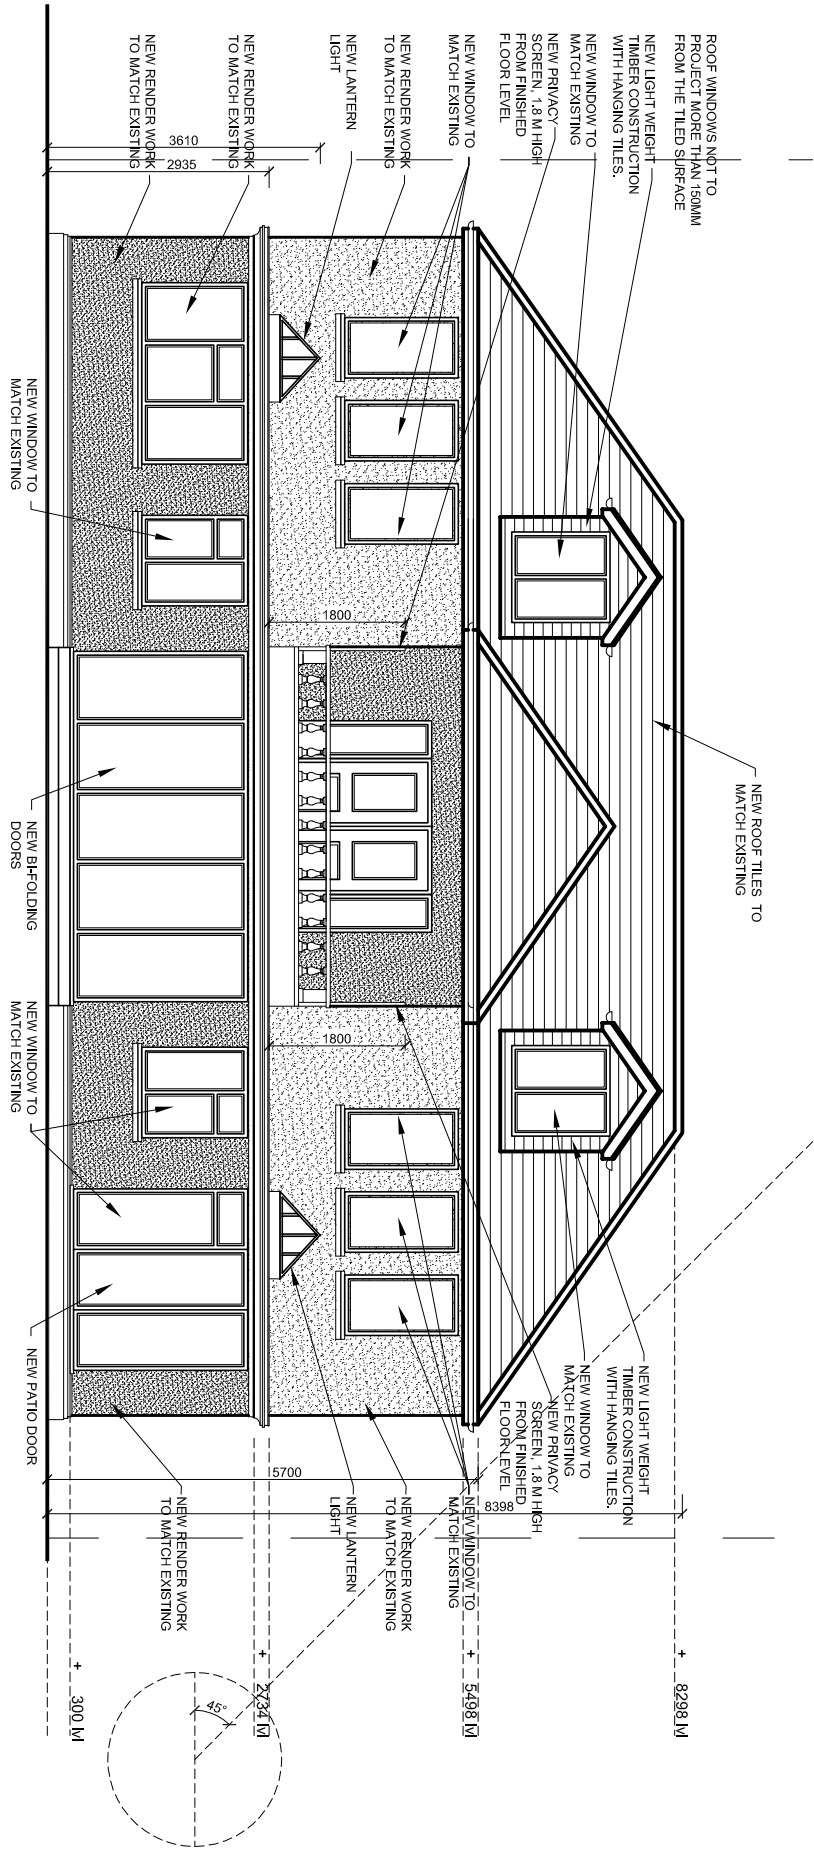

PROPOSED REAR ELEVATION

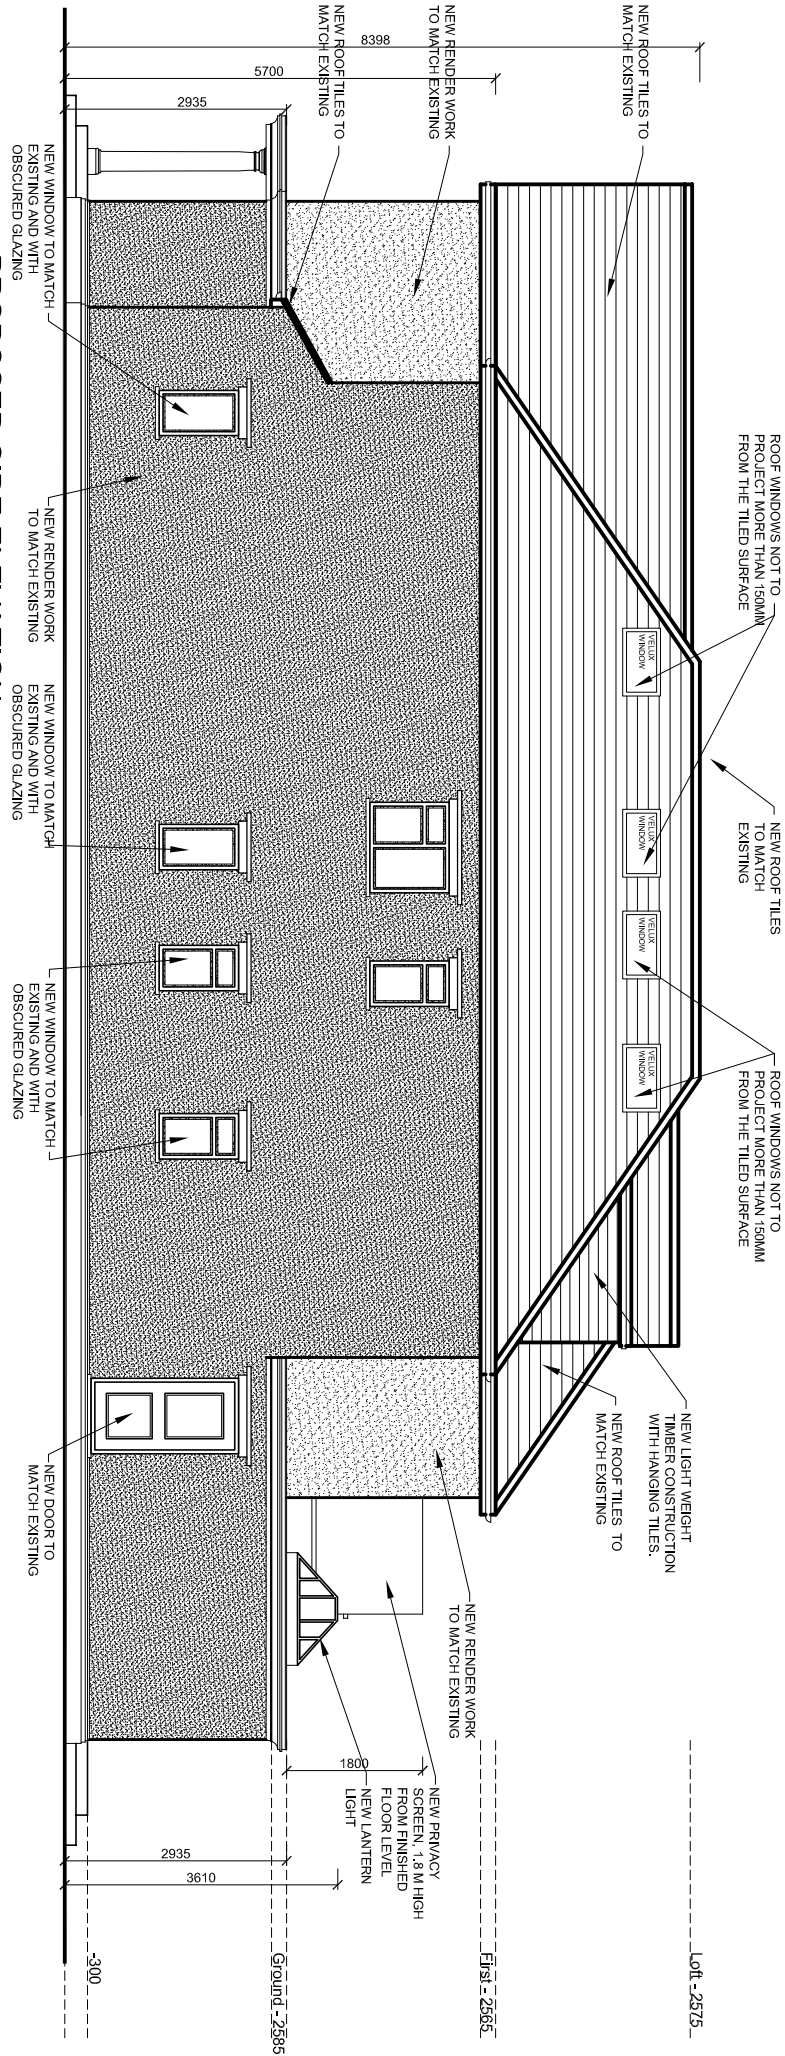

PROPOSED SIDE ELEVATION

drawn: SN	chkd : SS	date:05.12.2023
status: Planning	scale: 1:100@A3	
proj no : 2463	drg no: 07	rev no: