




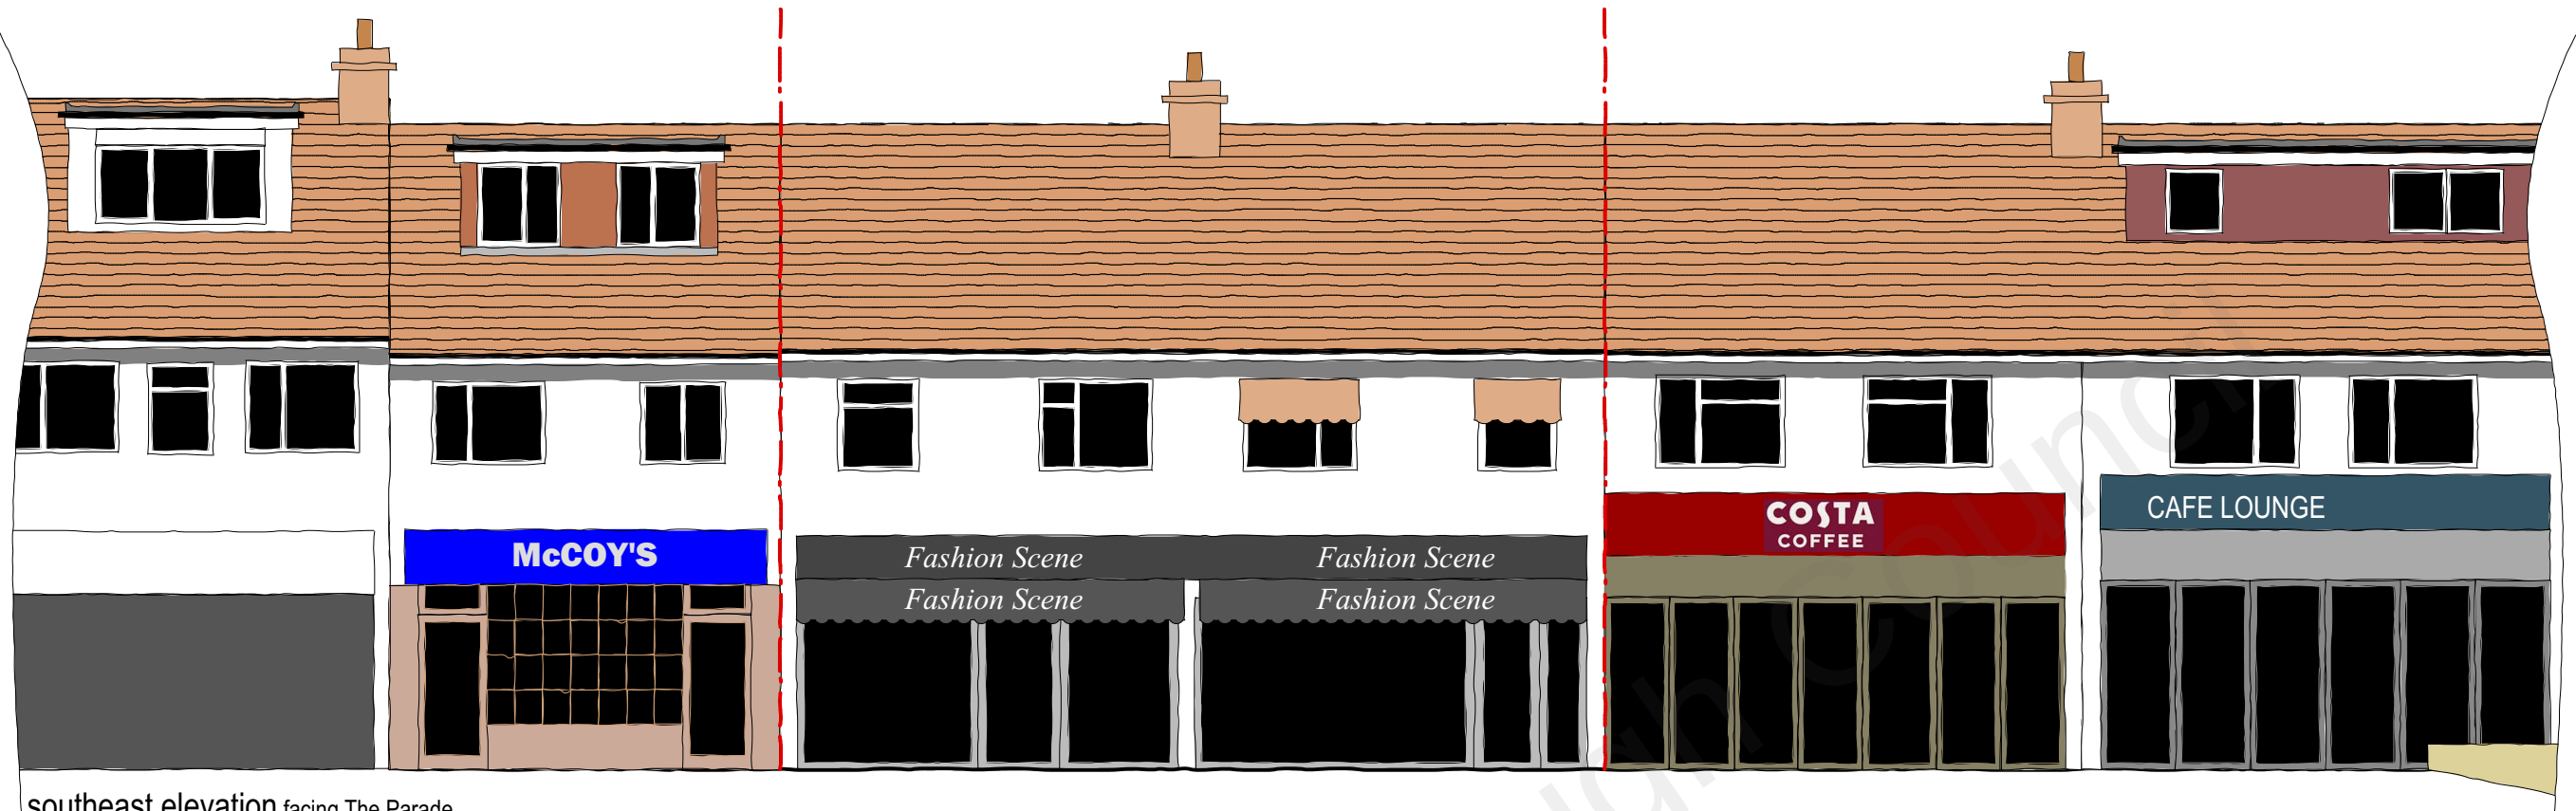

southeast elevation facing The Parade

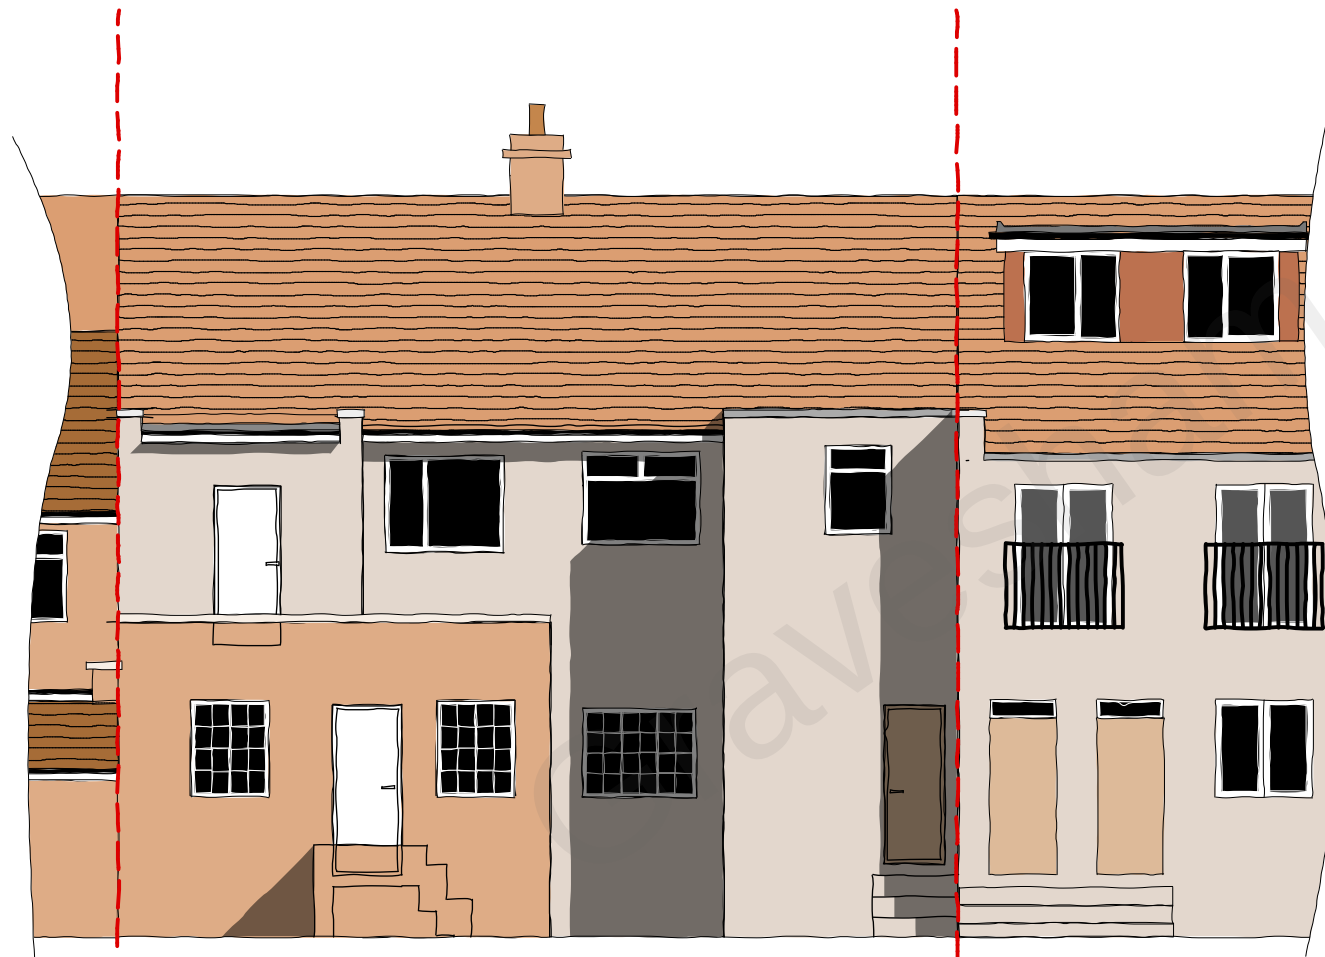

northwest elevation facing the access track

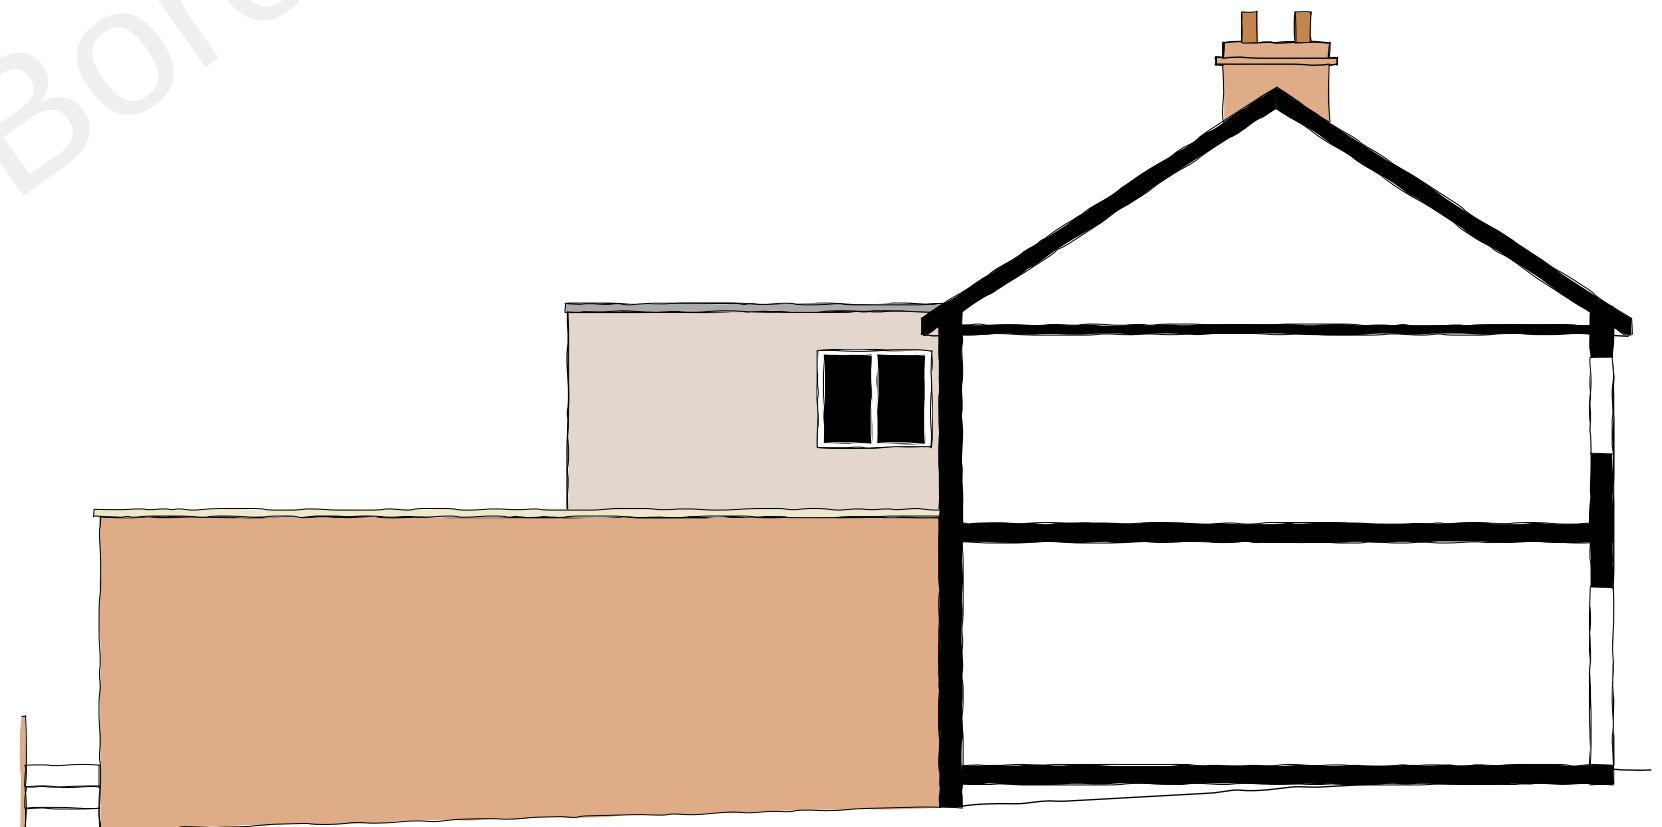

southwest elevation of n0.5 facing no.4

0 2.5 5 7.5 10
scale (m) 1-100 on A3 size print

CLIENT; Halil Ersungur
PROJECT; 4 & 5The Parade Meopham DA13 0JL
TITLE; existing elevations
SCALE; 1-100 DATE; 09/21 DRAWN;GB
DRAWING NUMBER 21-29-04

