


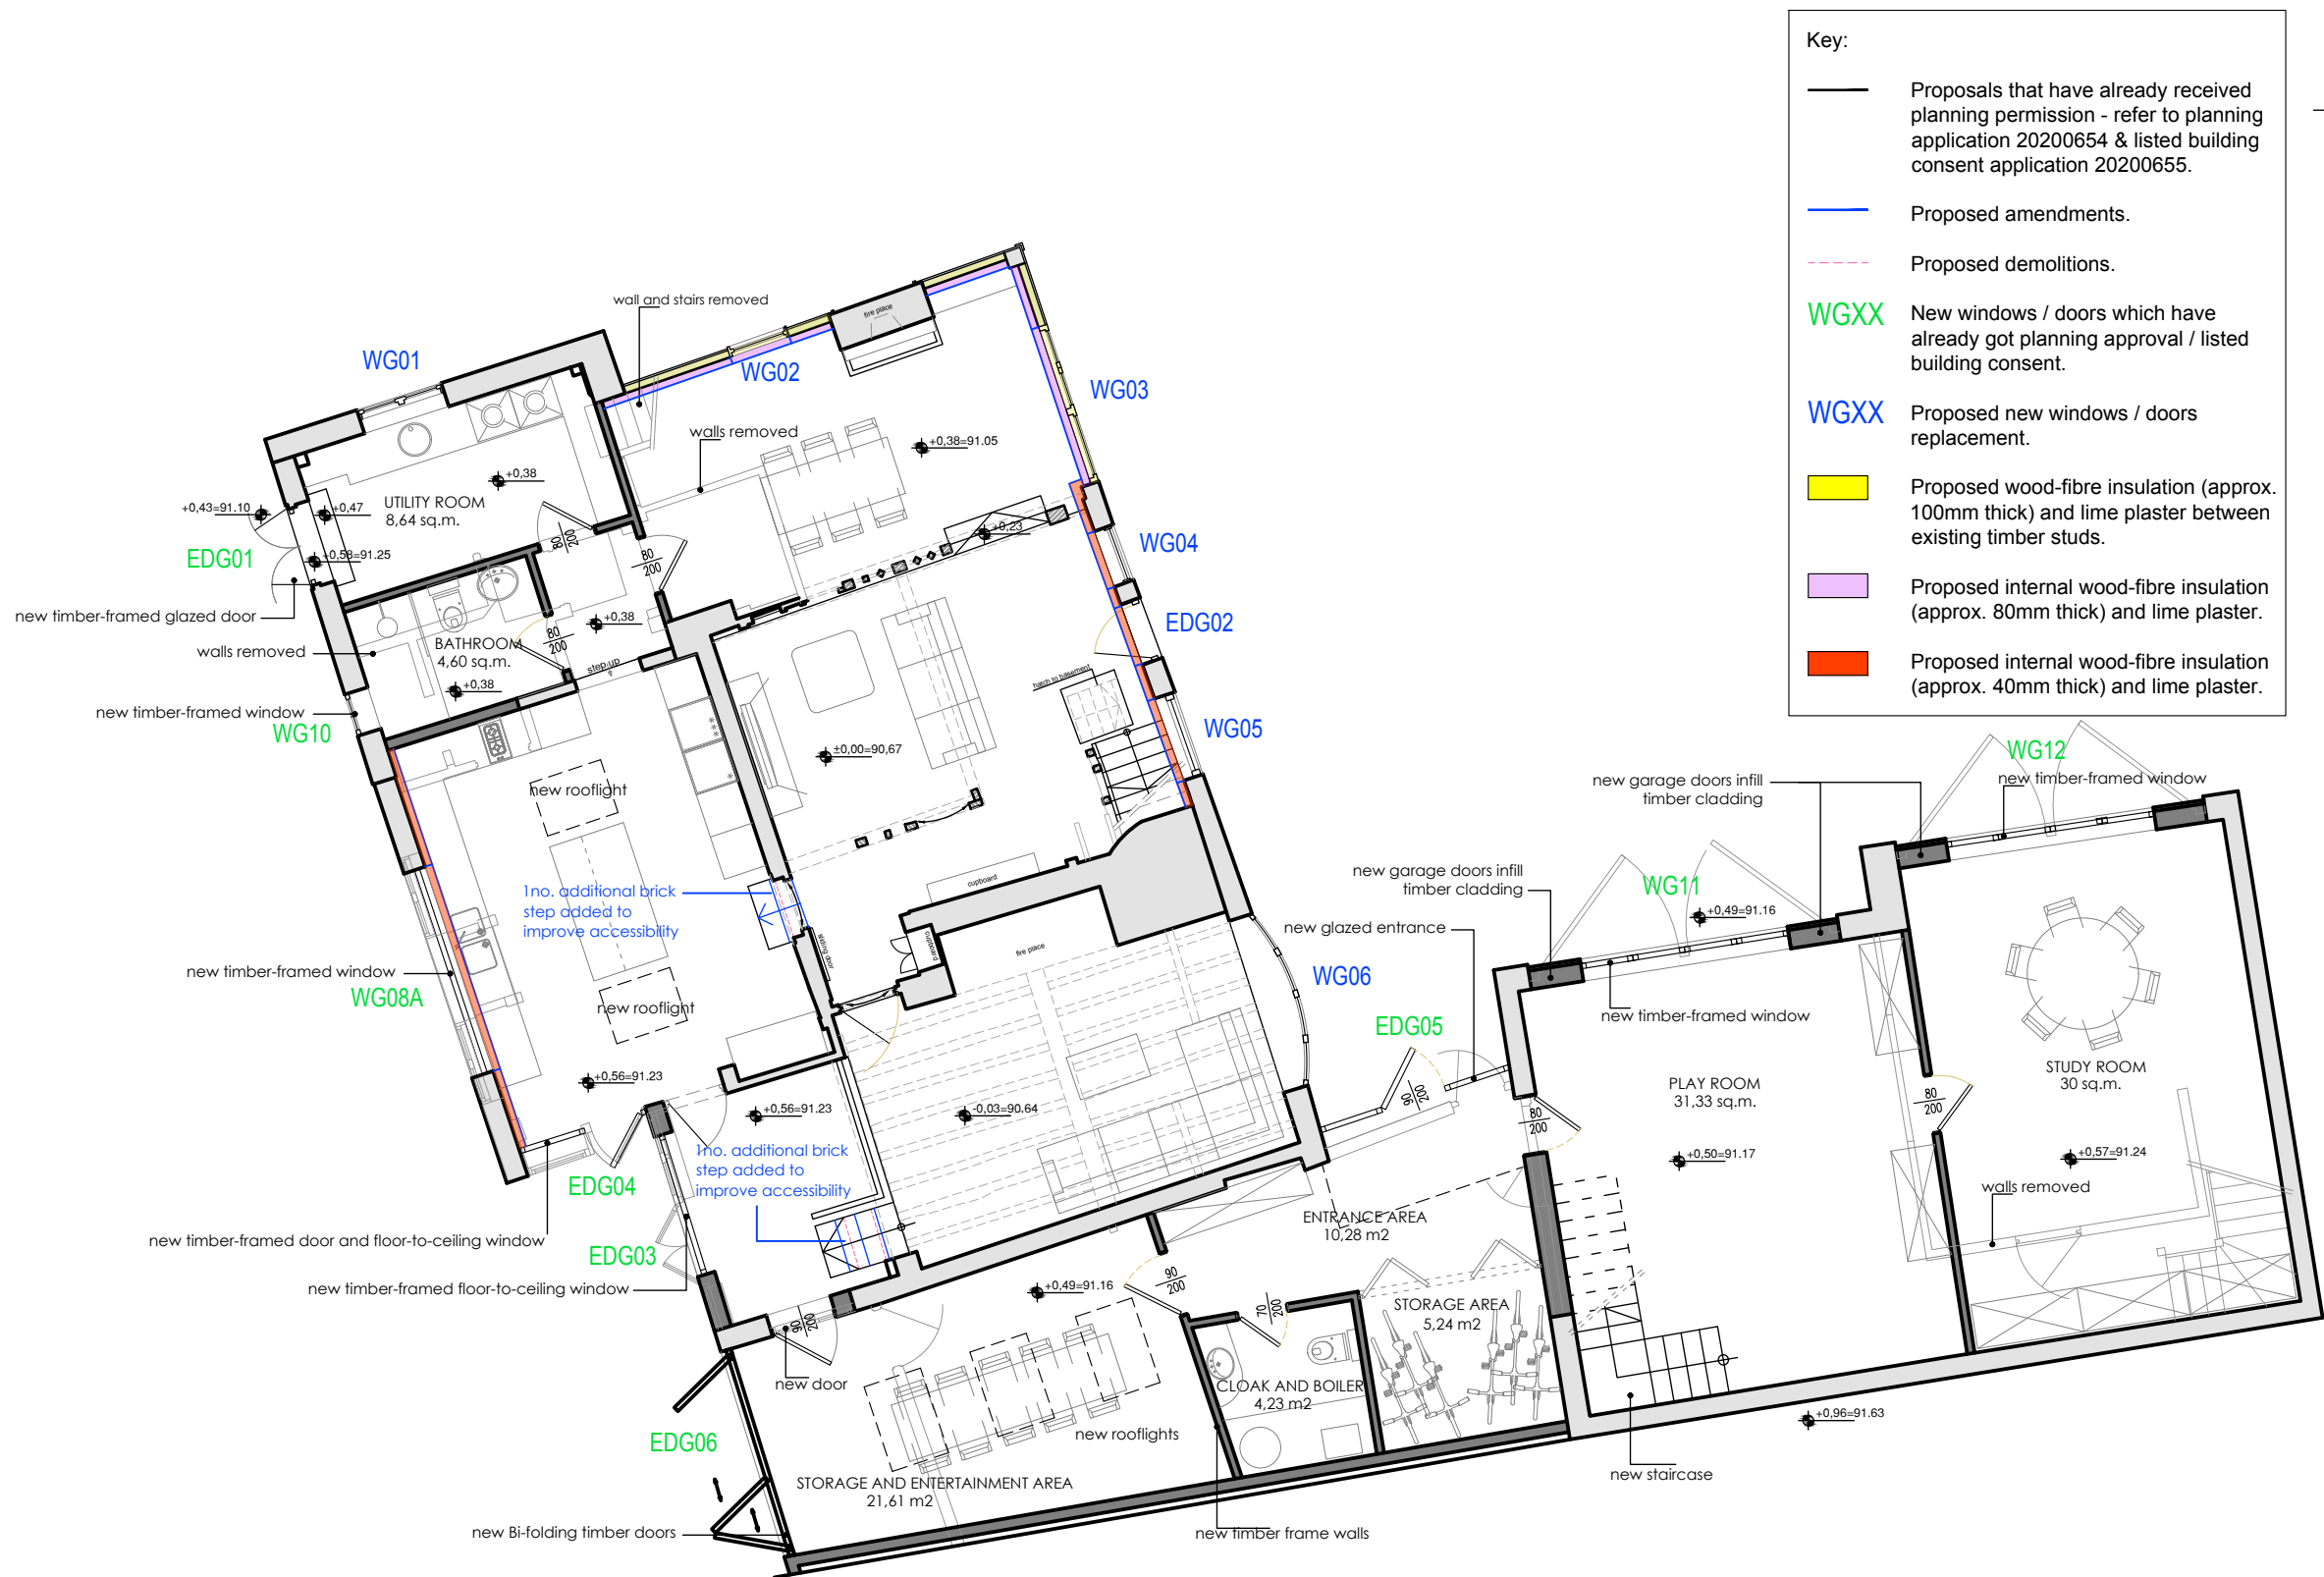

HOUSE AND ATTACHED GARAGE
PROPOSED GROUND FLOOR

NOTES:

Report all discrepancies, errors and omissions.

Verify all dimensions on site before commencing any work on site or preparing shop drawings.

All materials, components and workmanship are to comply with the relevant British Standards, Codes of Practice and appropriate manufacturers recommendations.

See relevant drawings for all specialist work.

This drawing and design are copyright of James Clague Architects Ltd, company registration number 8664802

Rev	Date	Description
Project Title		
Mr and Mrs Walker-Buckton		
Proposed Thermal Upgrade Alterations,		
The Old Forge,		
Wrotham Road,		
Meopham,		
DA13 0JE		

Drawing Description	
Proposed Ground Floor Plan	
Scale	
1:100 at A3	
Date	Drawn By
January 2024	AK / BW

JAMES CLAGUE
ARCHITECTS

40 / 41 Castle Row
Canterbury, Kent CT1 2QY
T: 01227 649 073
E: info@jamesclague.co.uk
W: jamesclague.co.uk

Drawing Number	Revision
19190.1_PL_11	-