



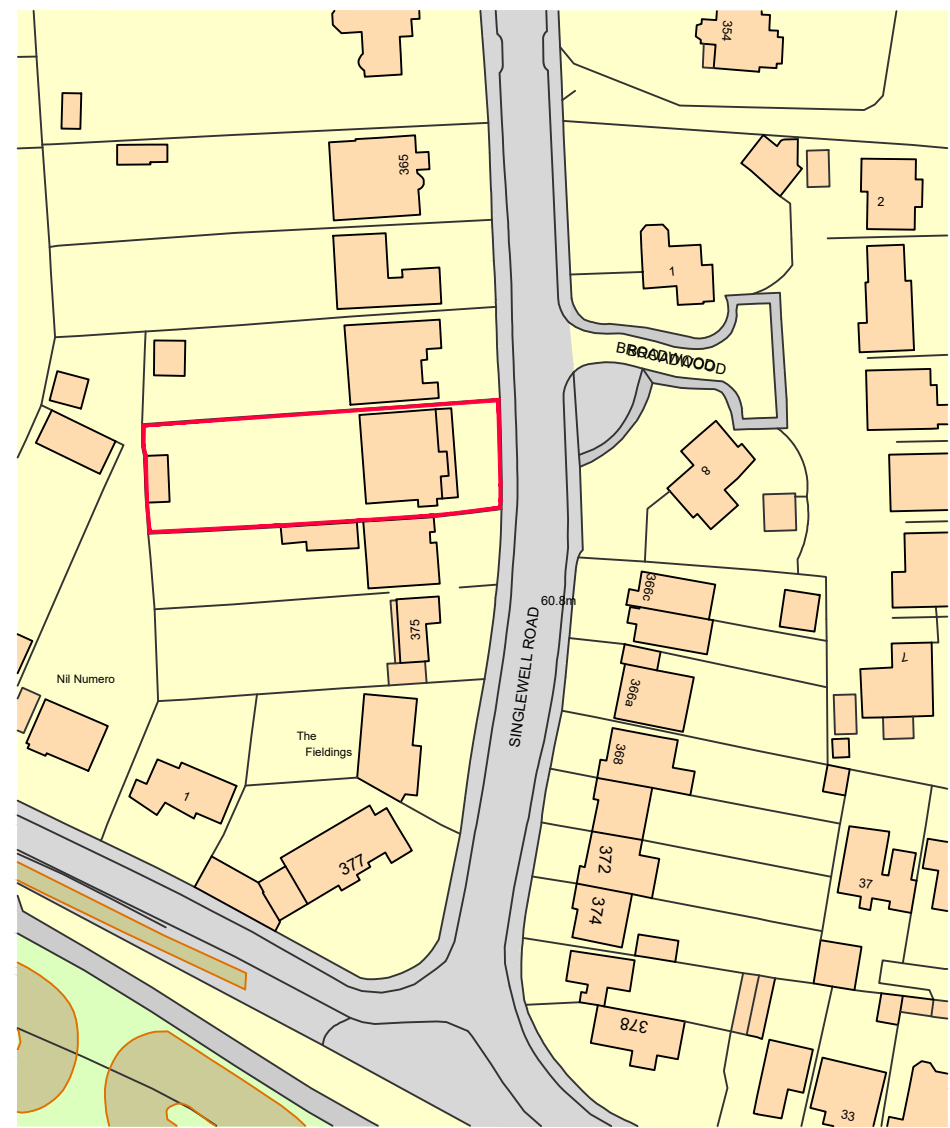


Ordnance Survey. (c) Crown Copyright 2022. All rights reserved. Licence number 100022432

LOCATION PLAN

Scale 1:1250 (m)

0 10 20 30 40 50

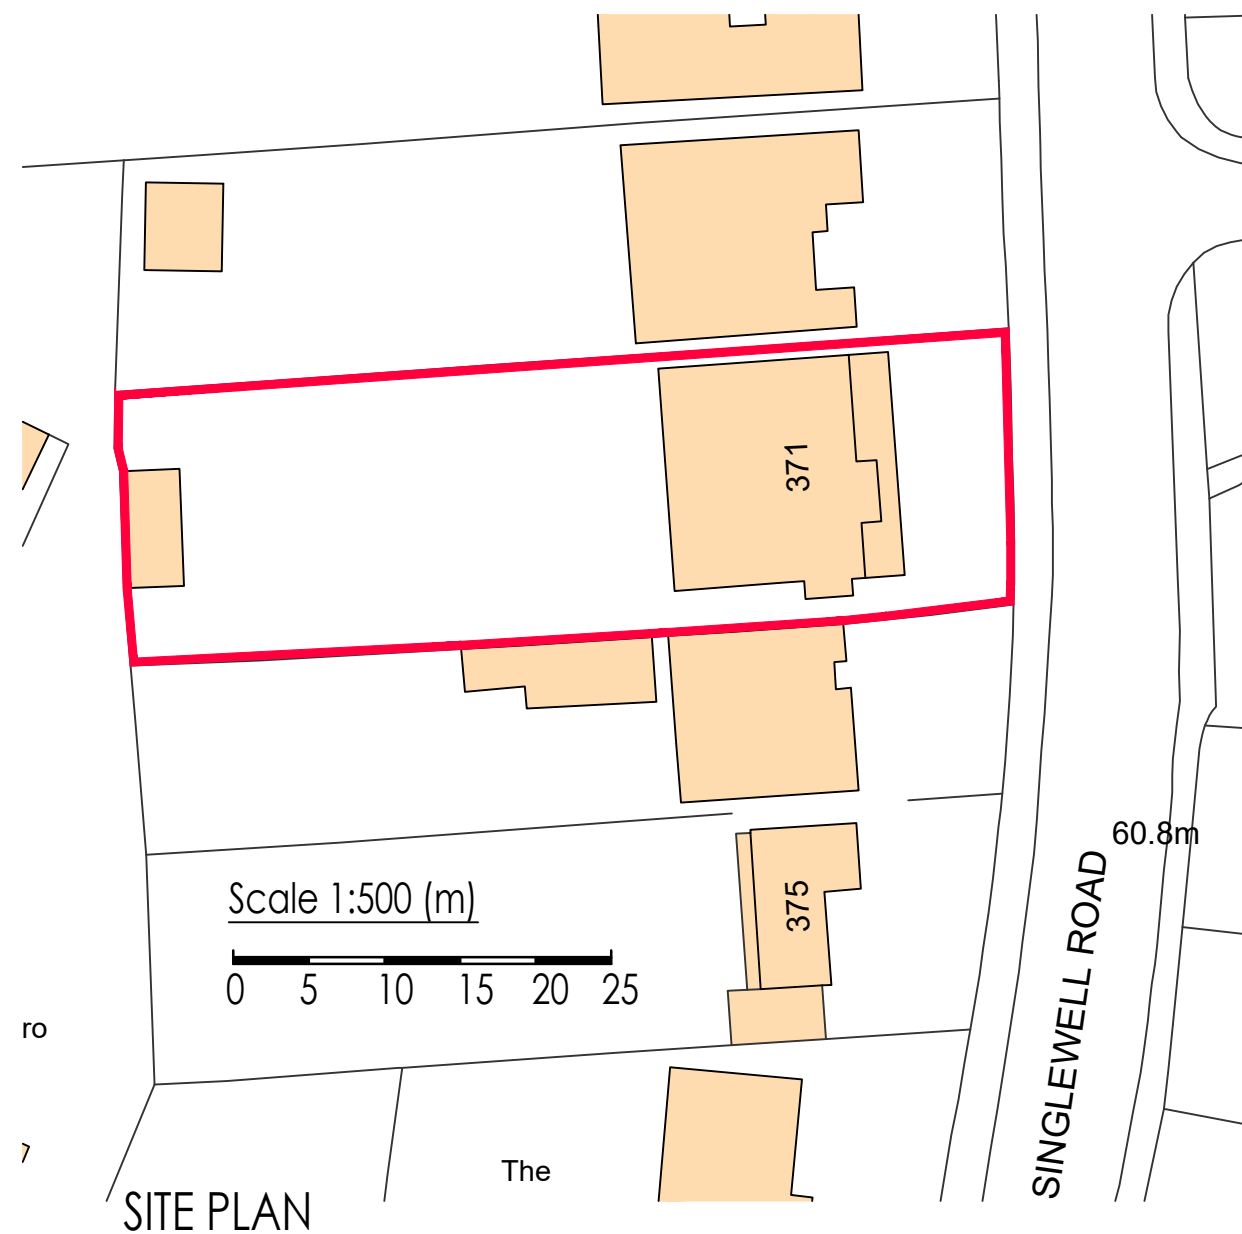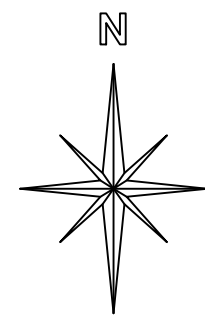

Scale 1:500 (m)


0 5 10 15 20 25

SITE PLAN

The

60.8m


SINGLEWELL ROAD

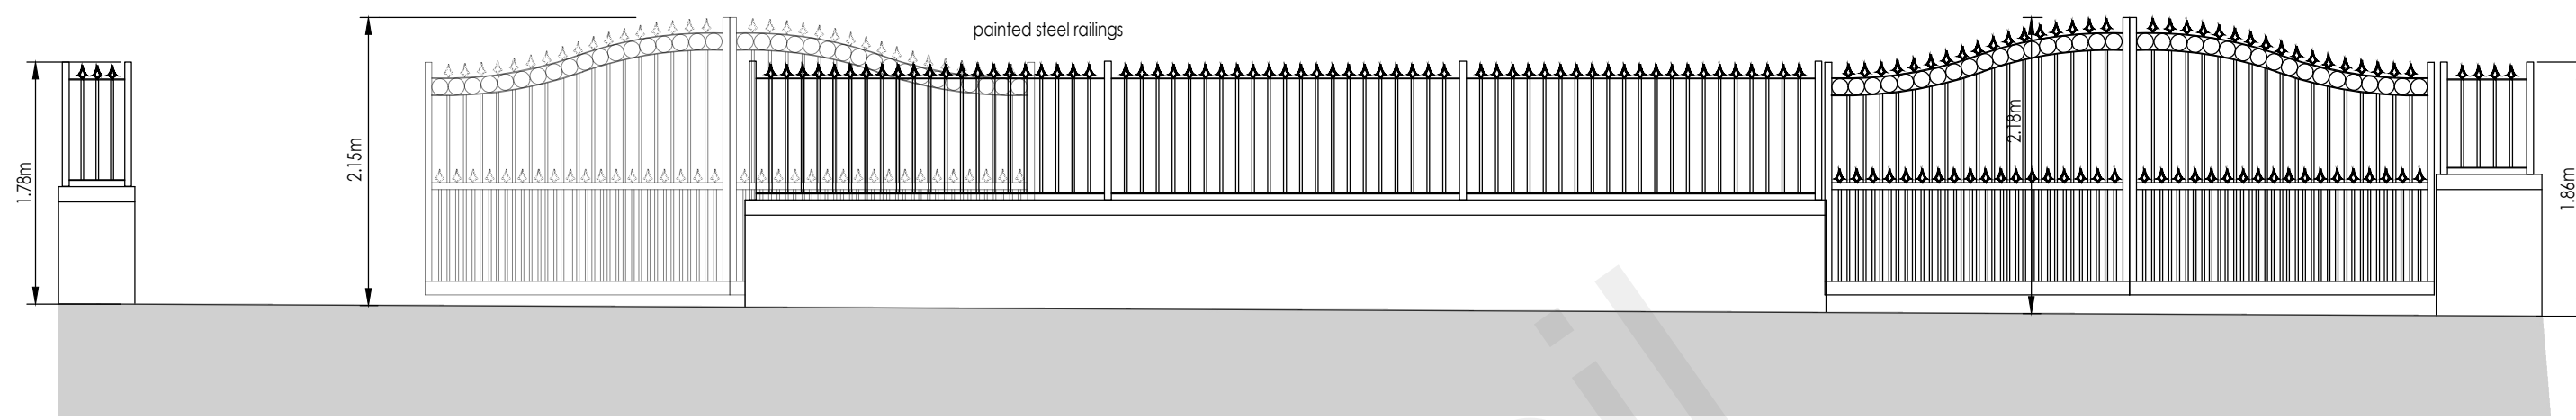


FRONT (East) ELEVATION

Scale 1:50 (m)


0 1 2 3

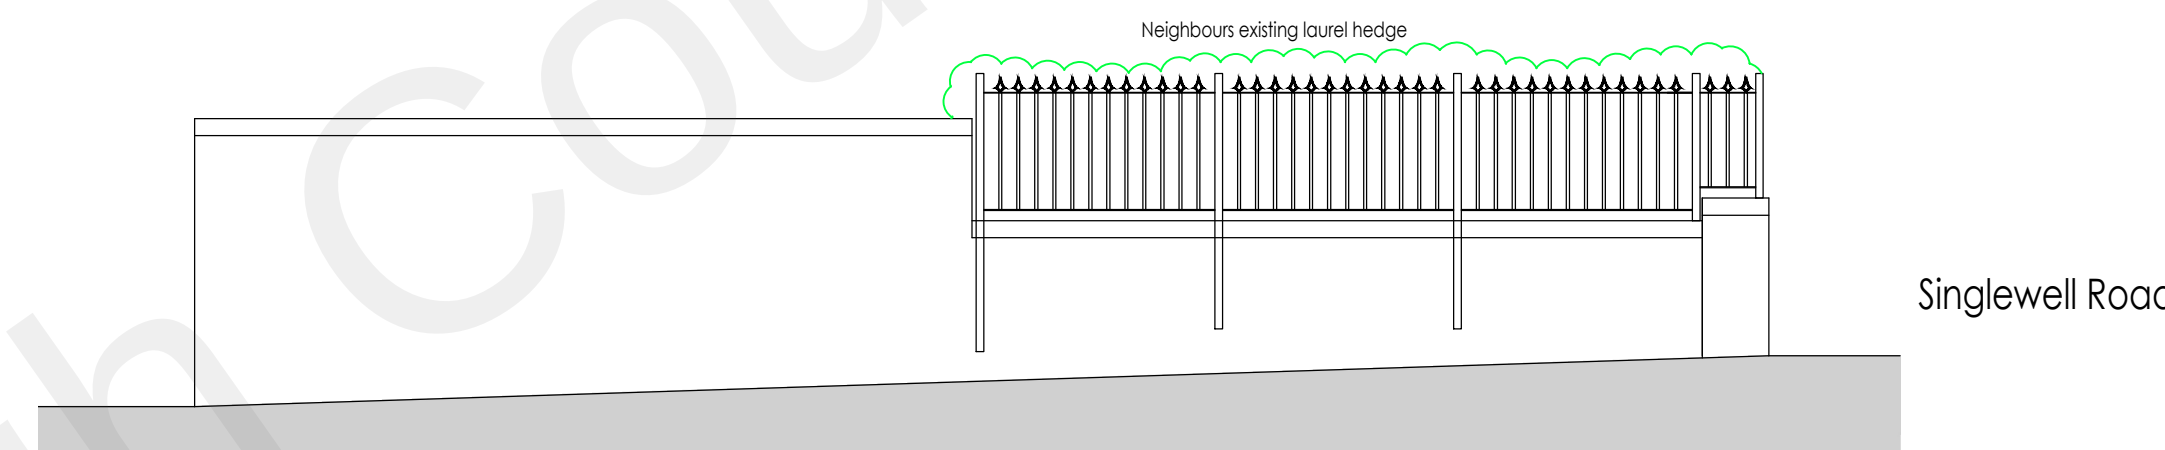

SIDE ELEVATION

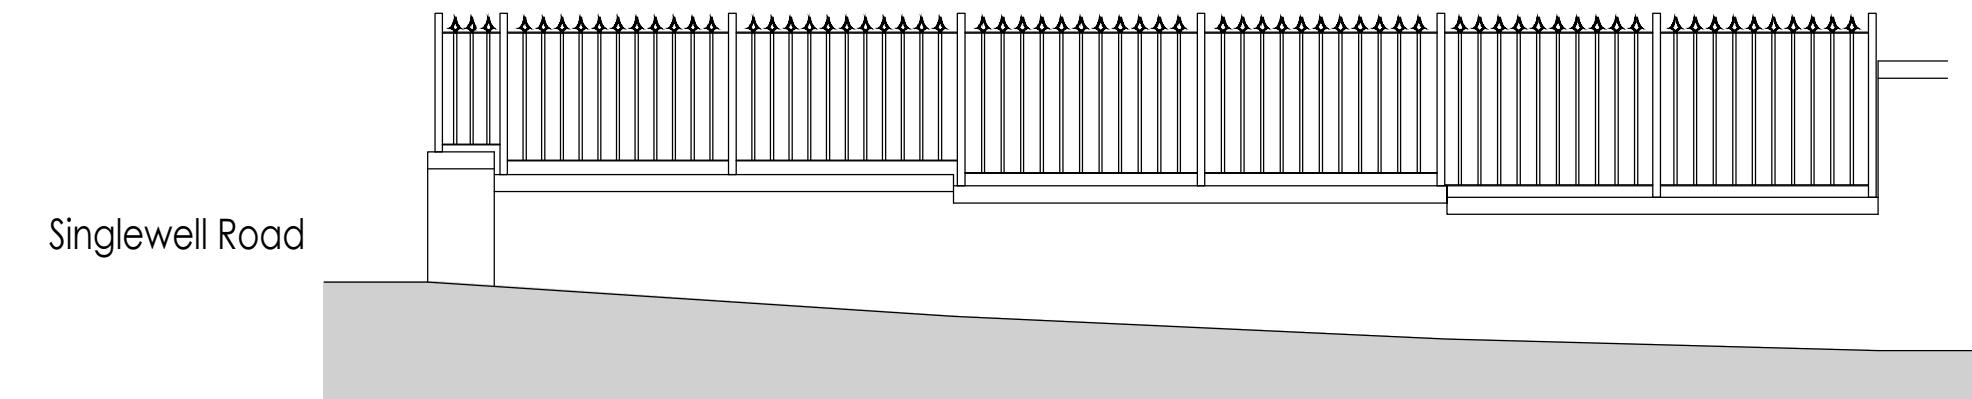

SIDE ELEVATION

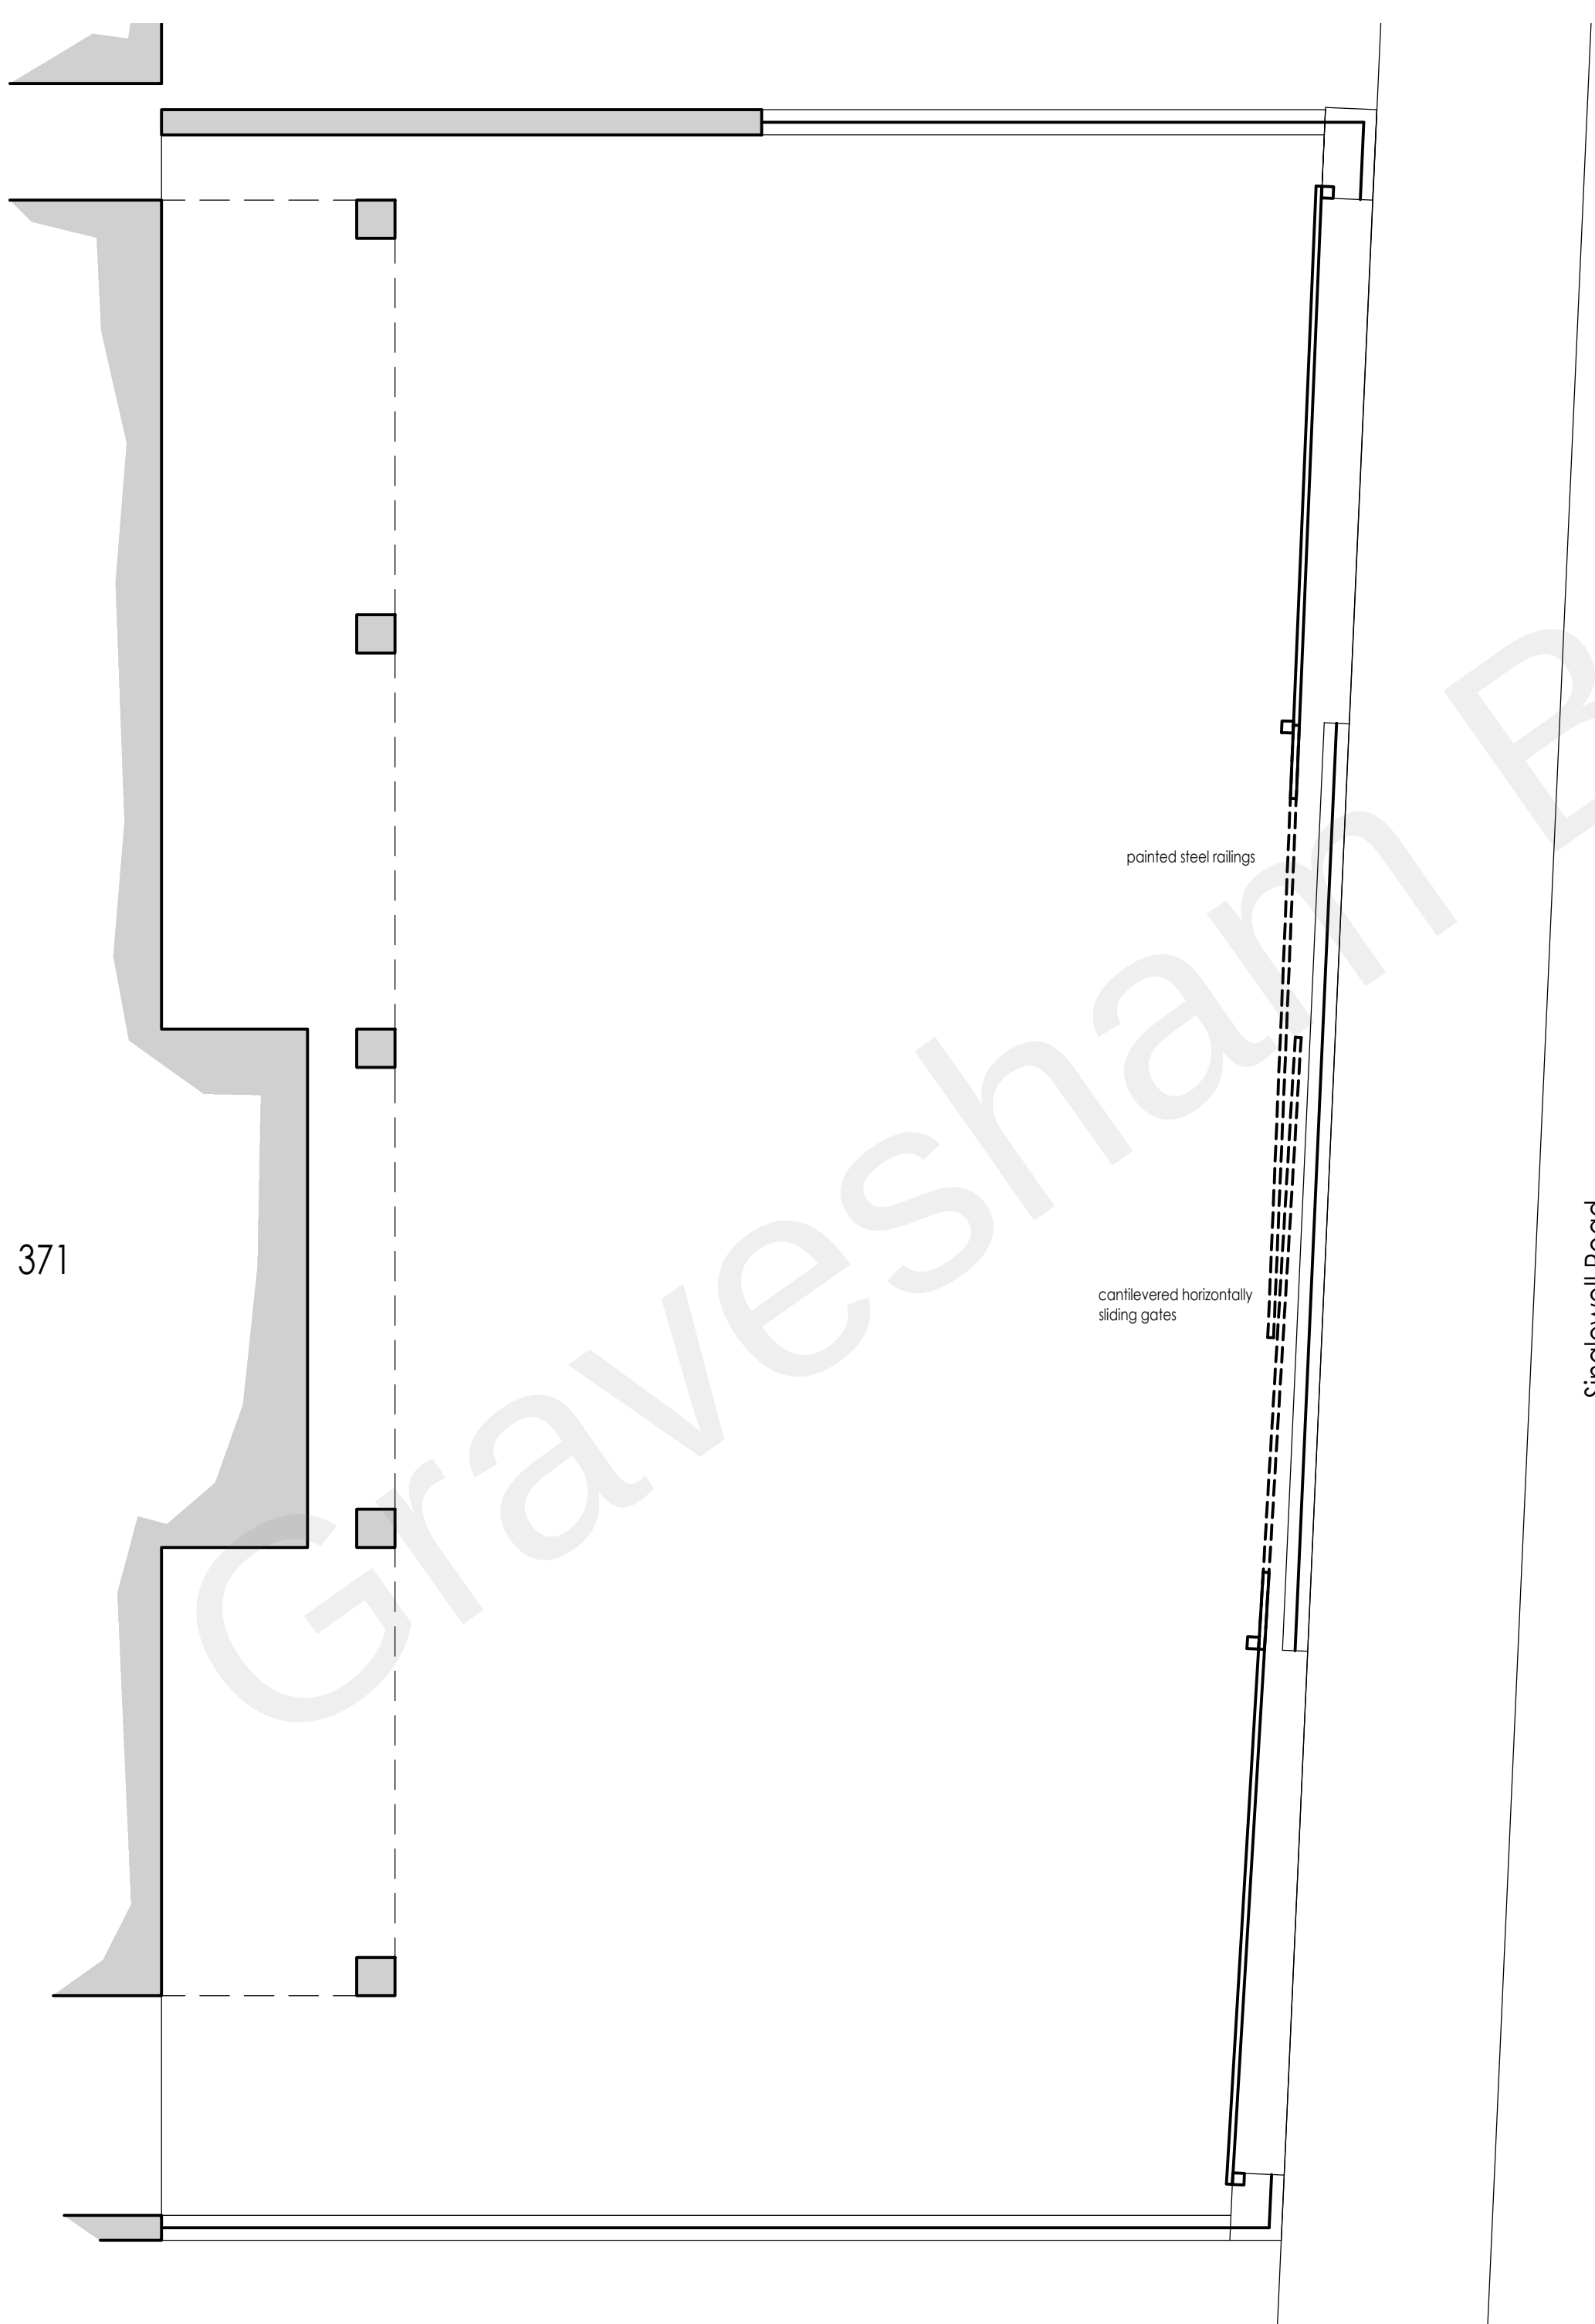

371

pointed steel railings

cantilevered horizontally sliding gates

Singwell Road

PLAN

Scale 1:50 (m)

0 1 2 3



Whymark & Moulton
Chartered Surveyors &
Building Engineers
14 Cornard Road, Sudbury,
Suffolk. CO10 2XA
Tele: 01787 371371

Project

371 SINGLEWELL ROAD
GRAVESEND
KENT
DA11 7RL

AS PROPOSED

Scale

1:50,

Date

NOV 2022

Drawing No

22/155 - 02

Amendments