




PROPOSED OUTBUILDING SOUTH 1:50

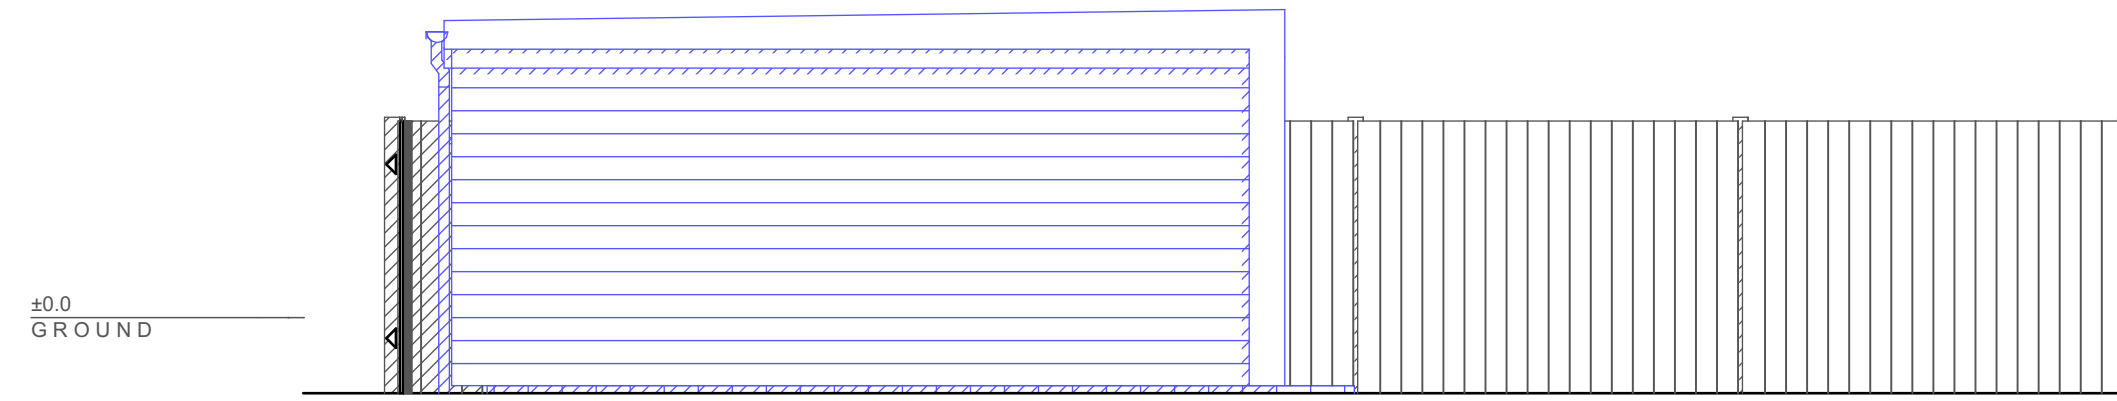


PROPOSED WEST ELEVATION 1:50

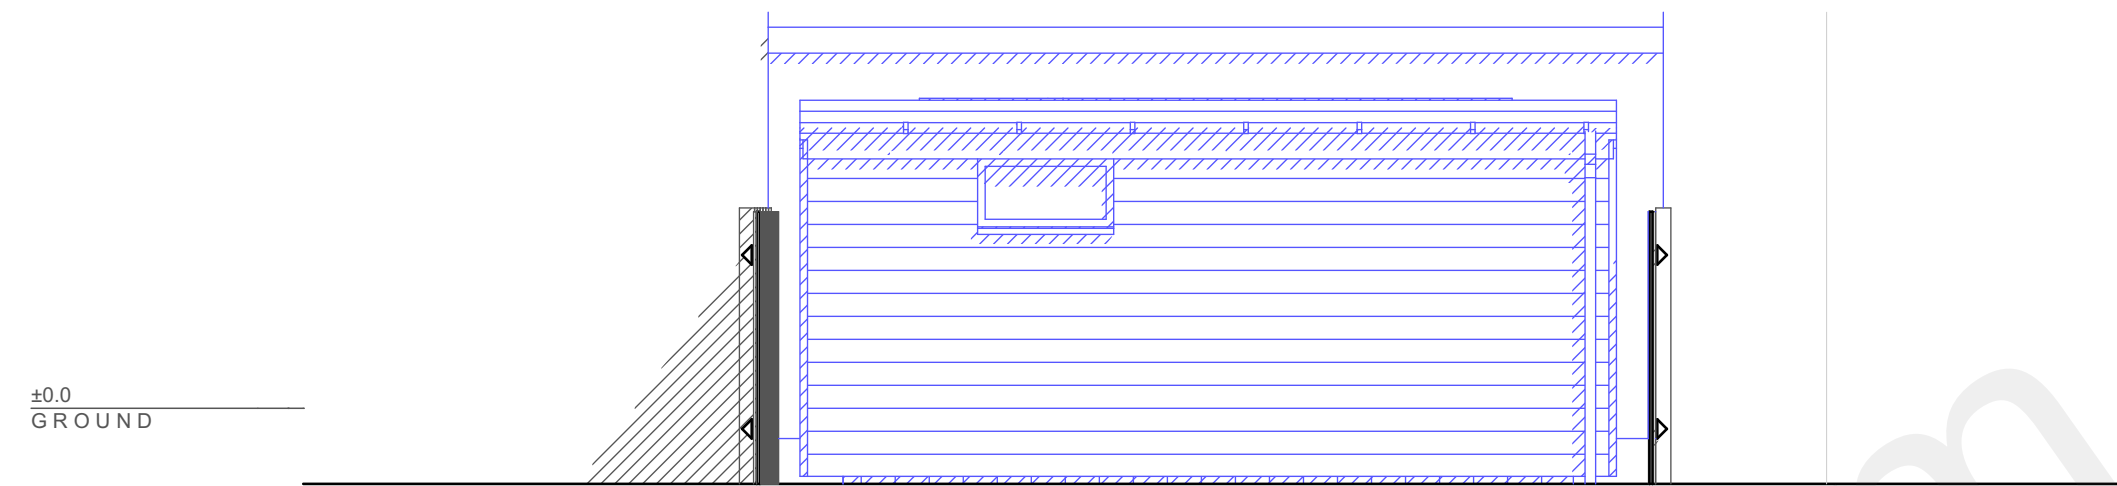


PROPOSED OUTBUILDING NORTH 1:50

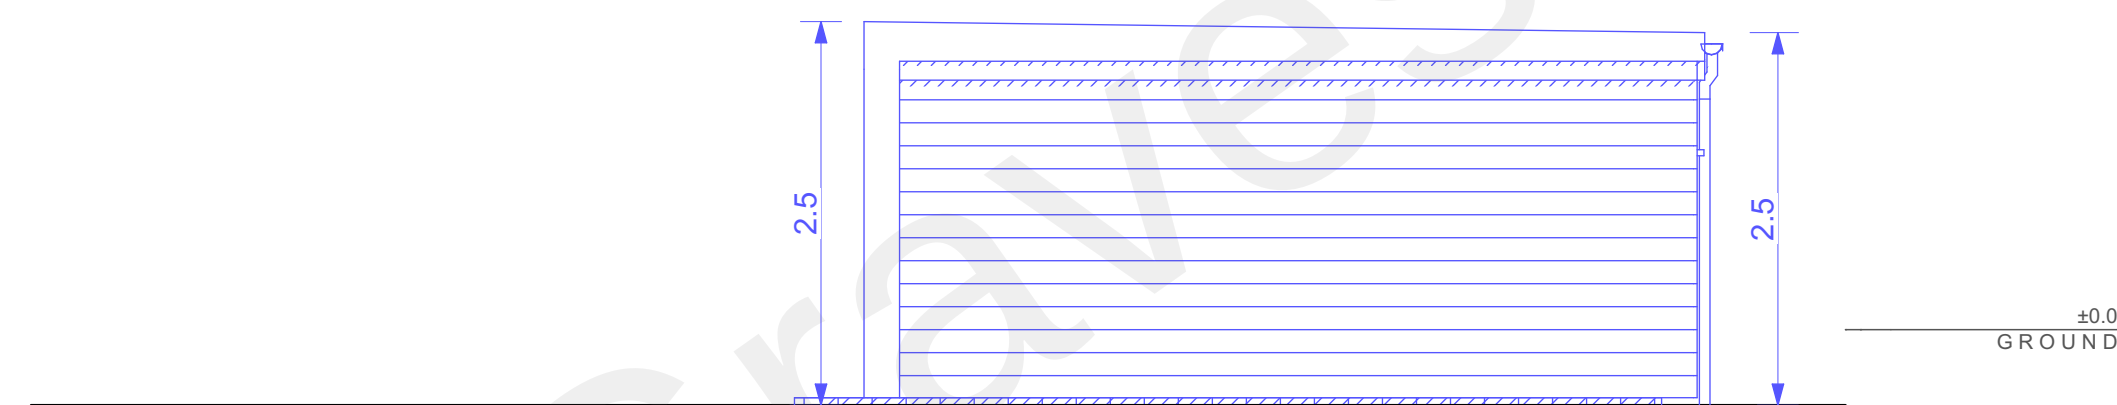

PROPOSED EAST ELEVATION 1:50

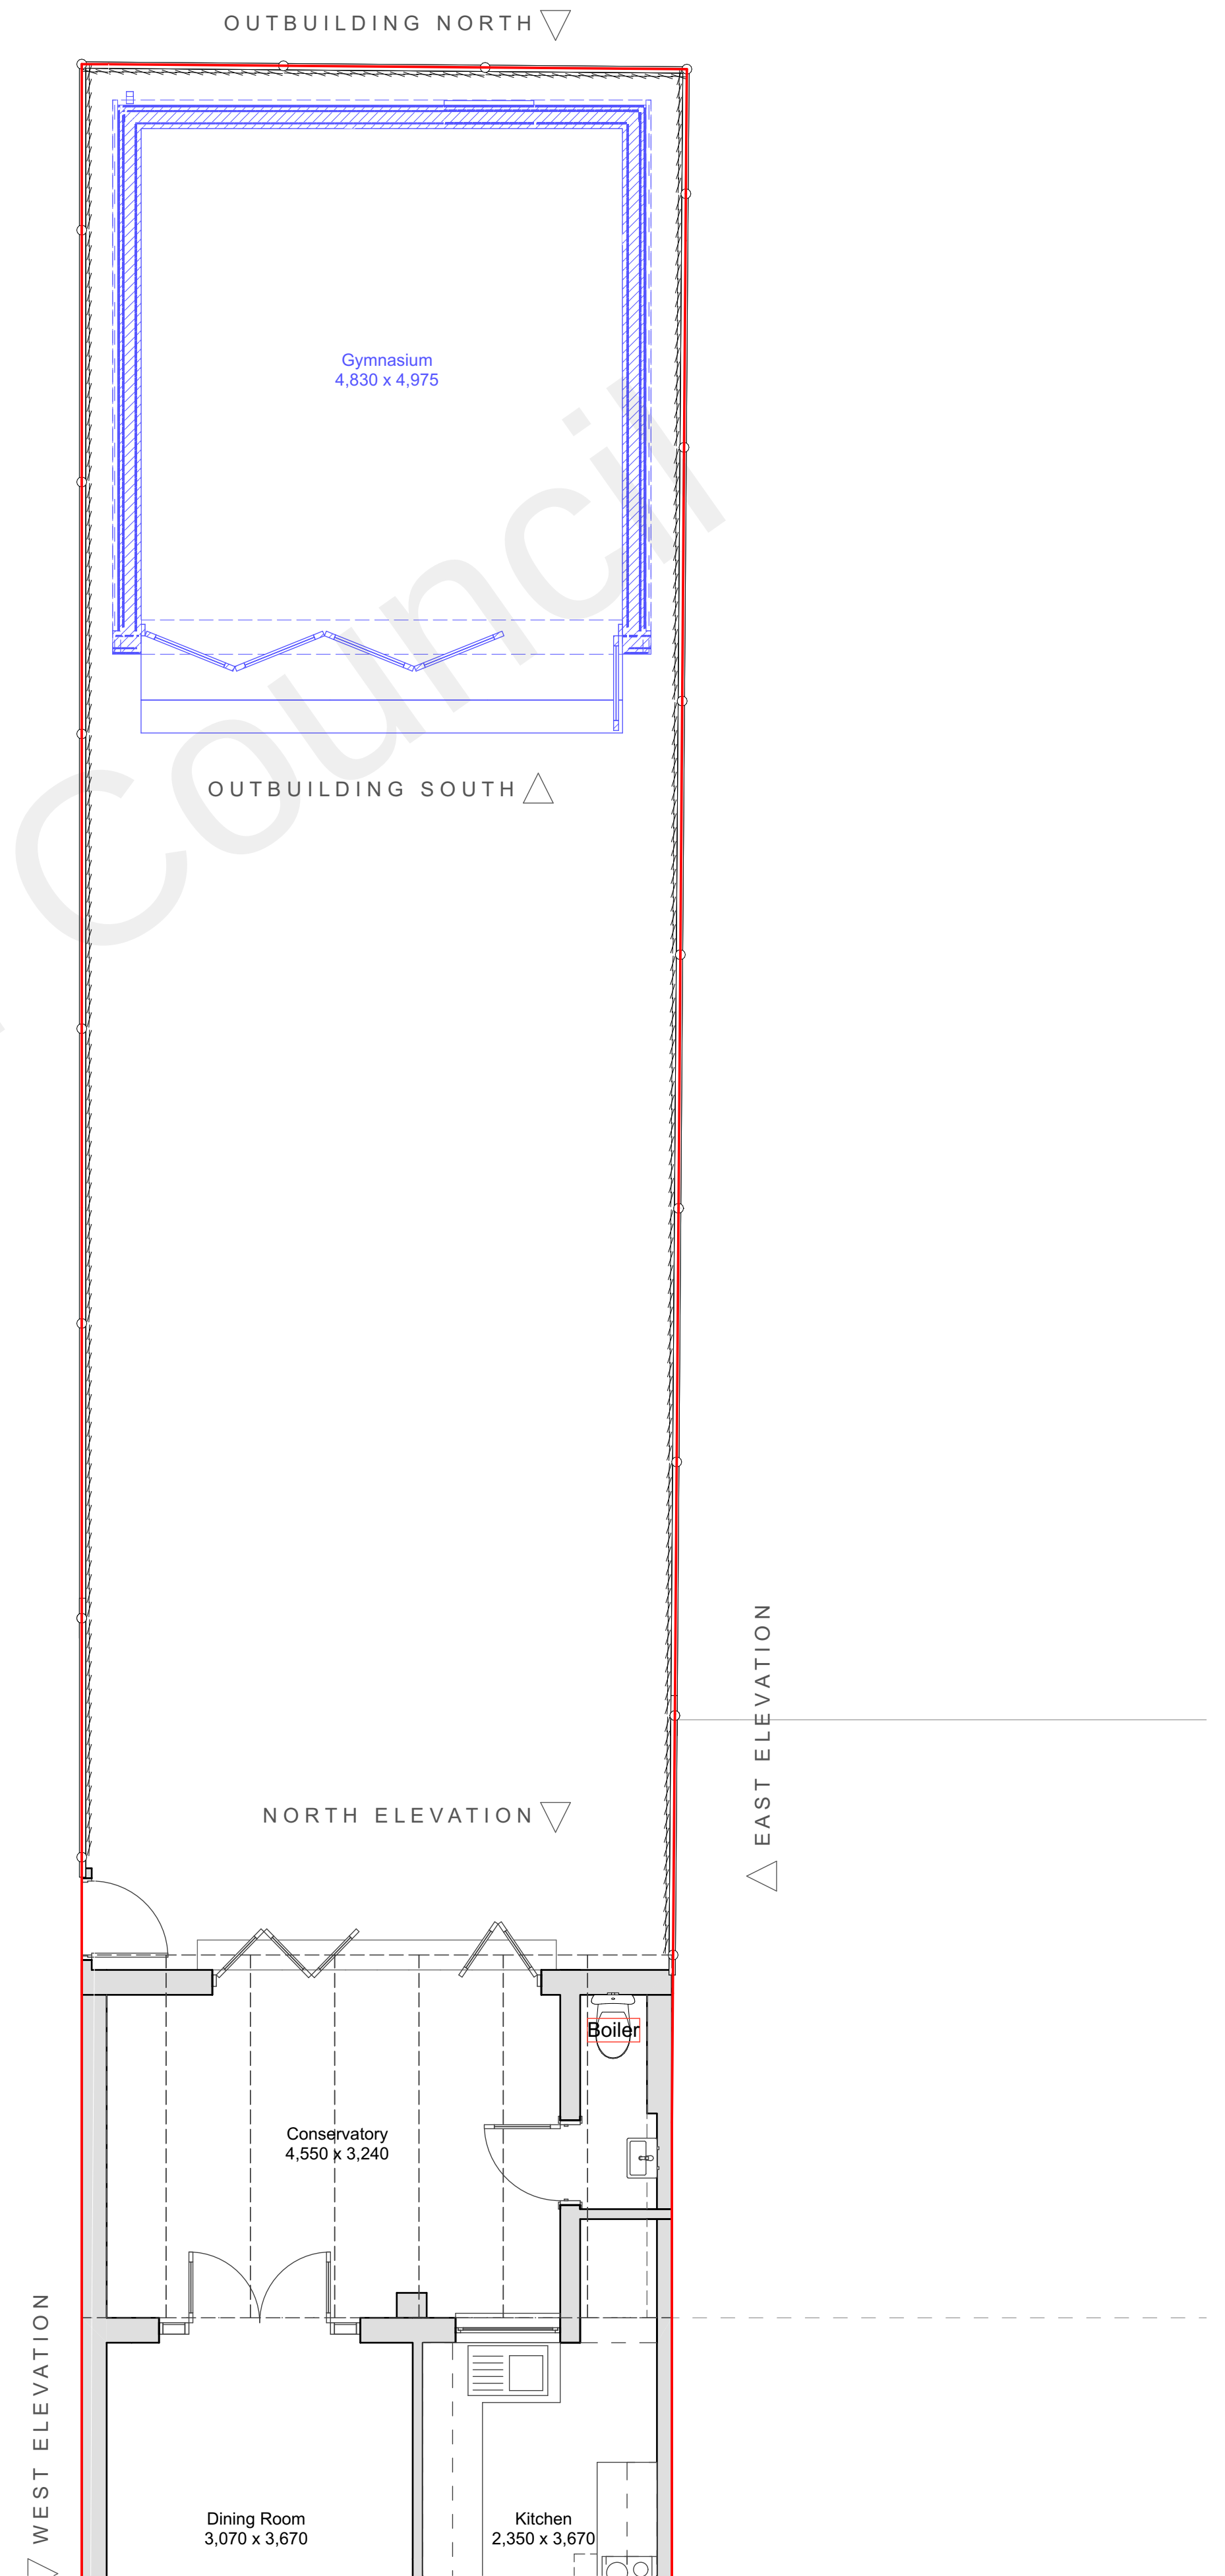


Looking to extend your home?
Call for a free consultation today;
020 8954 6291
www.yooparchitects.co.uk
YOOP Architects, your local architect

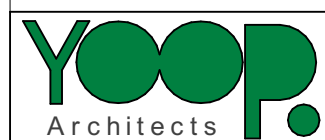

Office 128, 28A Church Road, Stanmore,
Middlesex, HA7 4AW, England
020 8954 6291
studio@yooparchitects.co.uk

Notes
This drawing is copyright of YOOP Architects.
Drawing for planning purposes, not construction

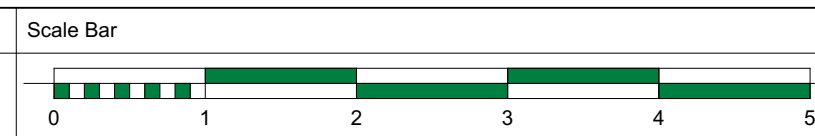

Scale
1:50 @A1
1:100 @A3

Purpose of Issue
PLANNING

Date of Issue
Saturday, 19 November 2022

Project
Extension & Refurbishment
20 Hillington Road, Gravesend, DA11 7LG

Project No. 2022/076
Layout Title PROPOSED OUTBUILDING

Drawing Number
076/PR/205

Revision