
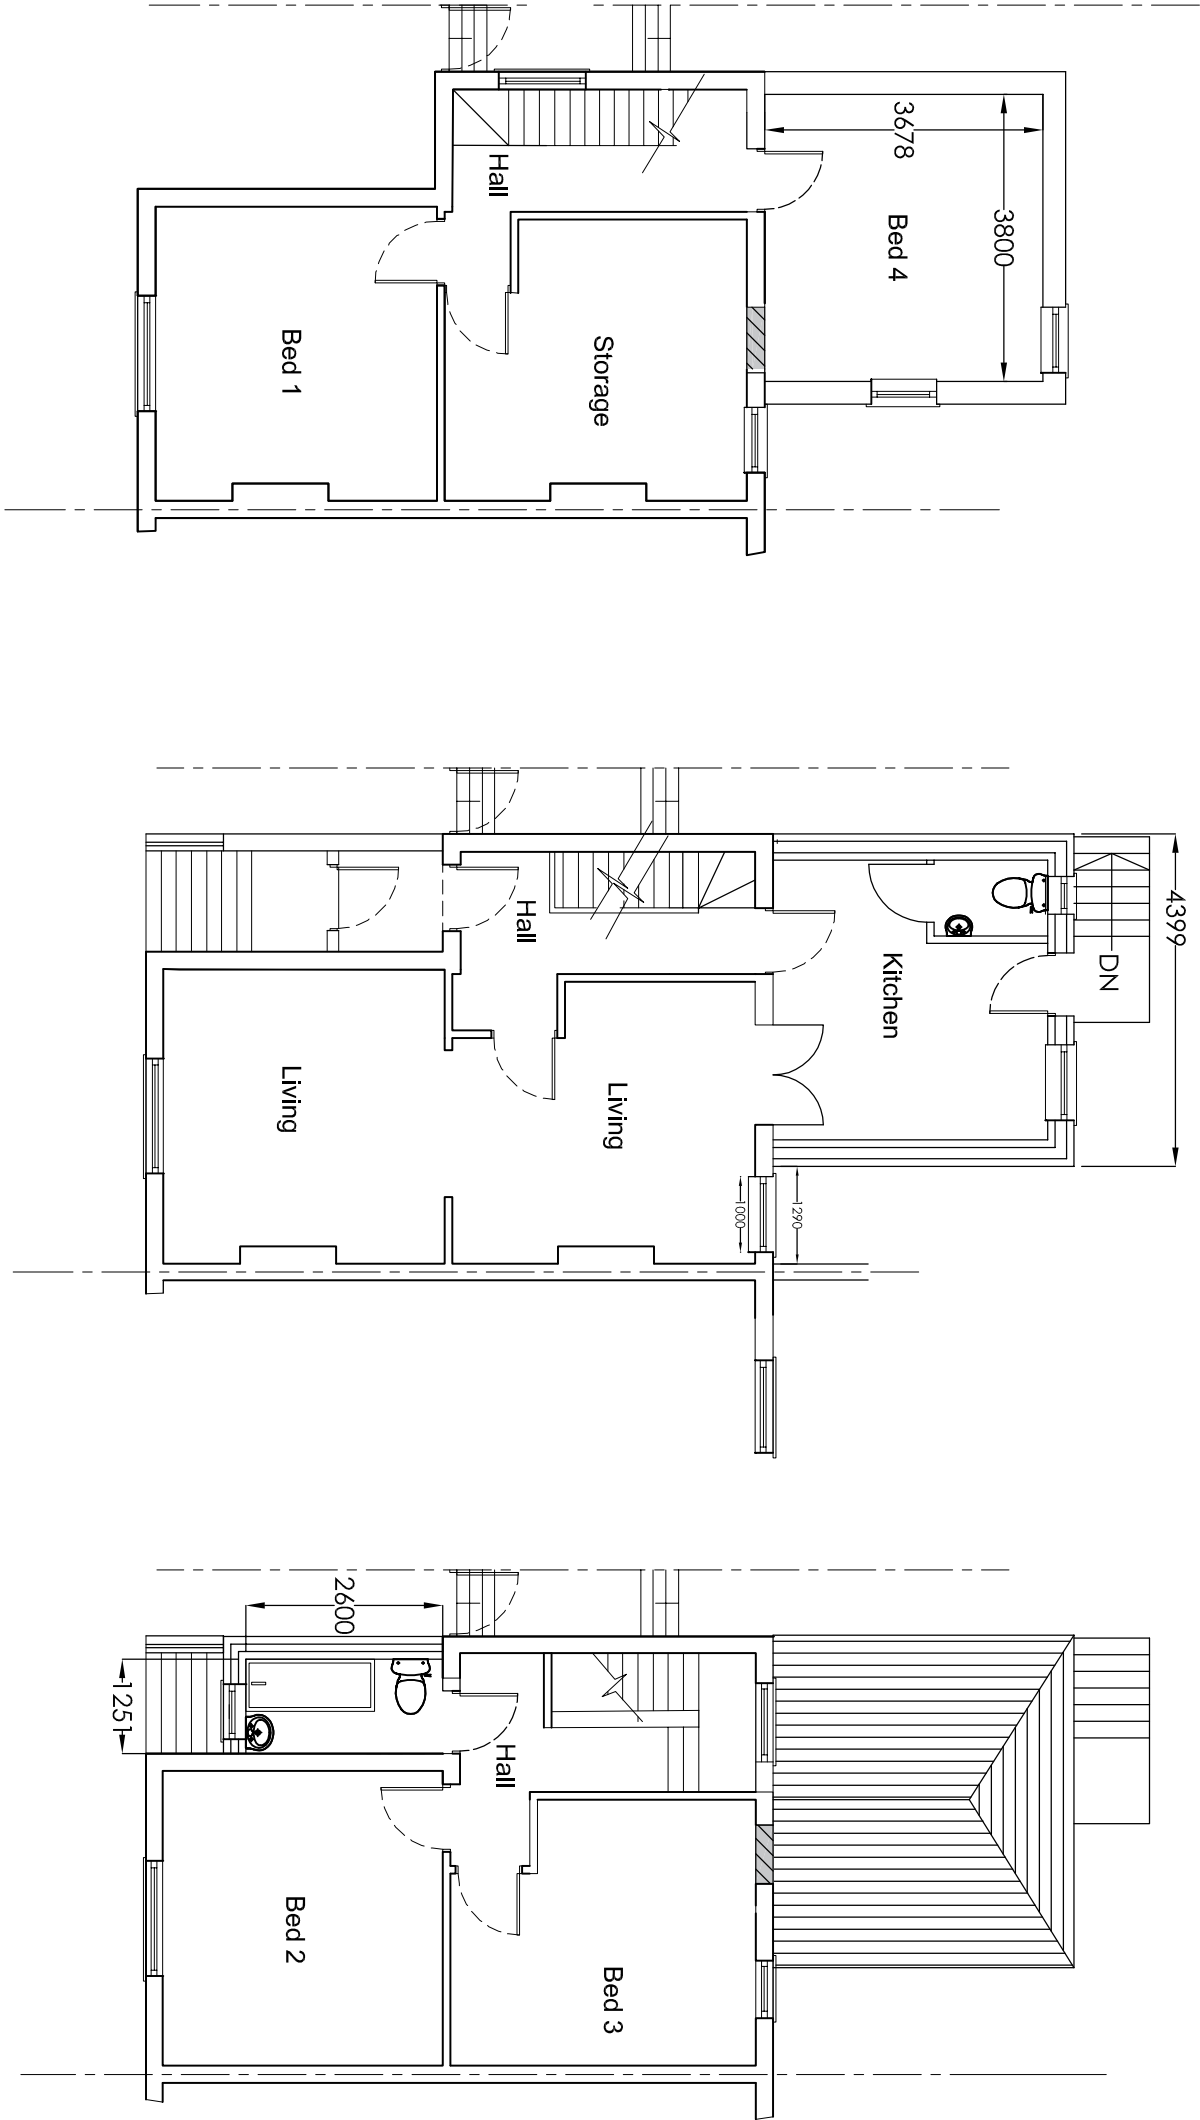


 

Proposed Lower Ground Floor Plan

Proposed Ground Plan

Proposed First Floor Plan

Project		Mr Singh 3 Cambrian Grove Gravesend Kent DA11 0PU Rear Extension, Porch and Side Extension above new Porch	
Drawing Title		H Channa Picaroons Maidstone Road Platt Kent TN15 8LB Tel: 07828277909 E-mail: hbechanna@tiscali.co.uk Drawn HC Date Nov 24 Scale 1:100 Drawing No. 3CG/A3/04A	
Proposed Floor plans		A Revised rear extension roof	Dec 24 Date
		Rev Description	