
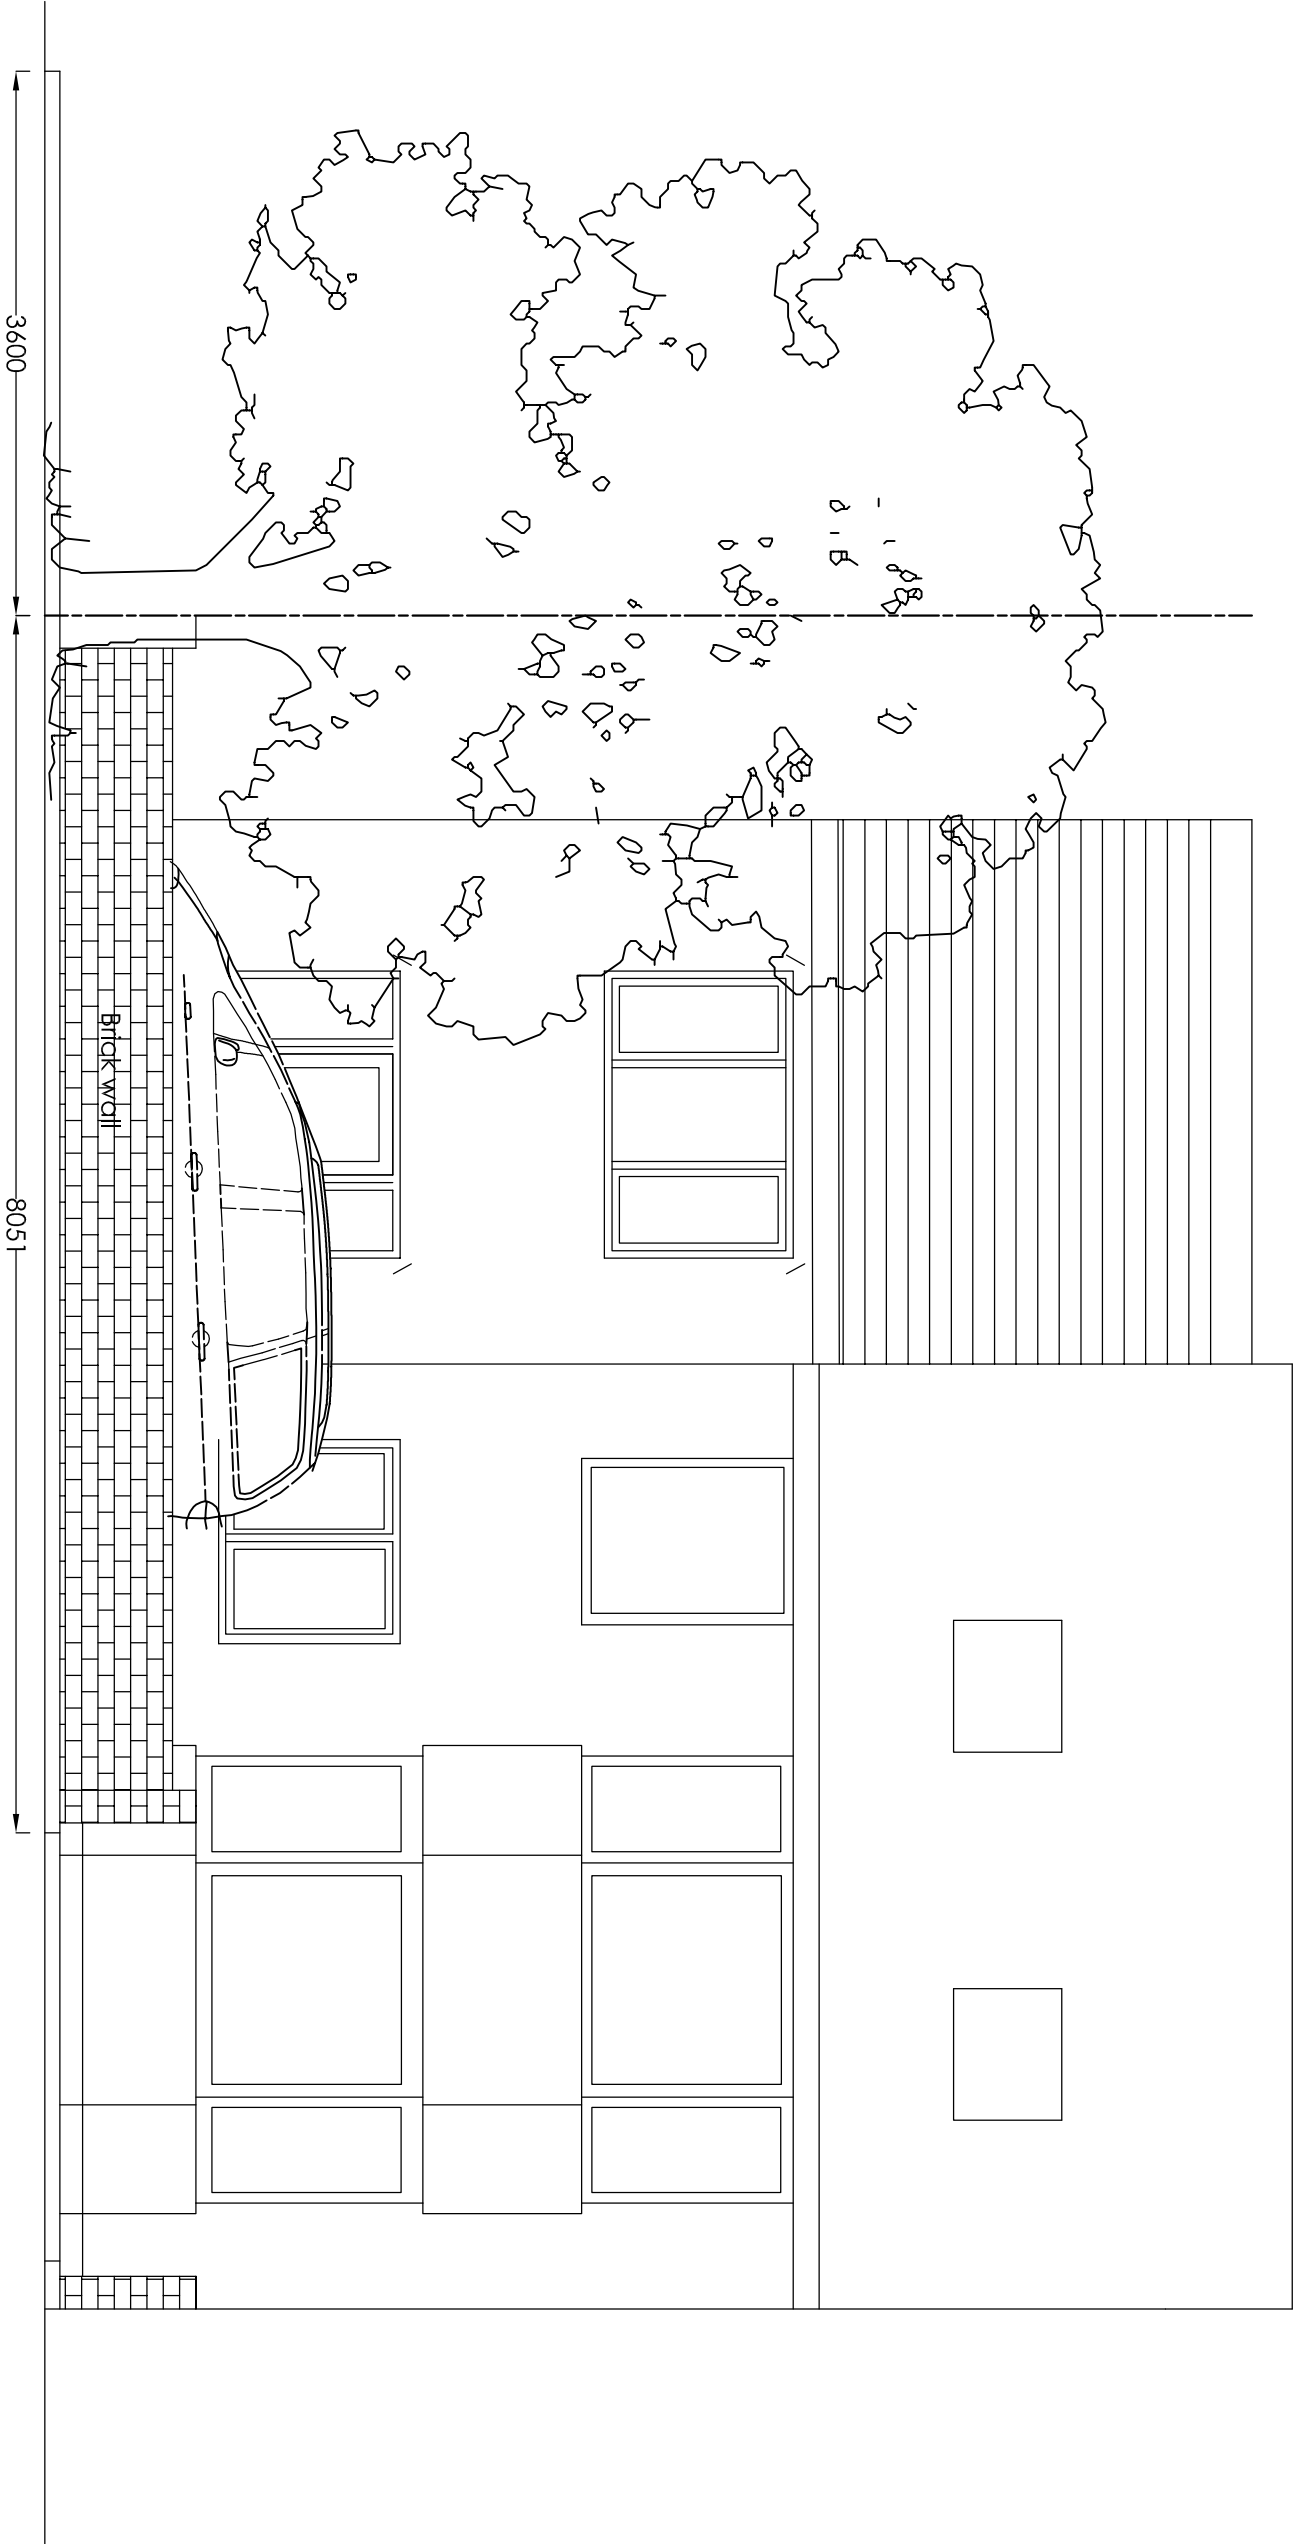


 

PROPOSED FRONT ELEVATION

Project		Mr M Shoker 73 Parrock Av. Gravesend Kent		Drawing No.		73PMA/3/02	
Vehicle Crossover				Scale		1:50	
Drawing Title		Proposed Front Elevation		Date		Nov 24	
		Rev		Description		Date	
				Drawn		HC	
				H Channa		Picaroons Maidstone Road Platt Kent TN15 8LB	
						Tel: 07828277909 E-mail: hbechanna@tiscali.co.uk	