


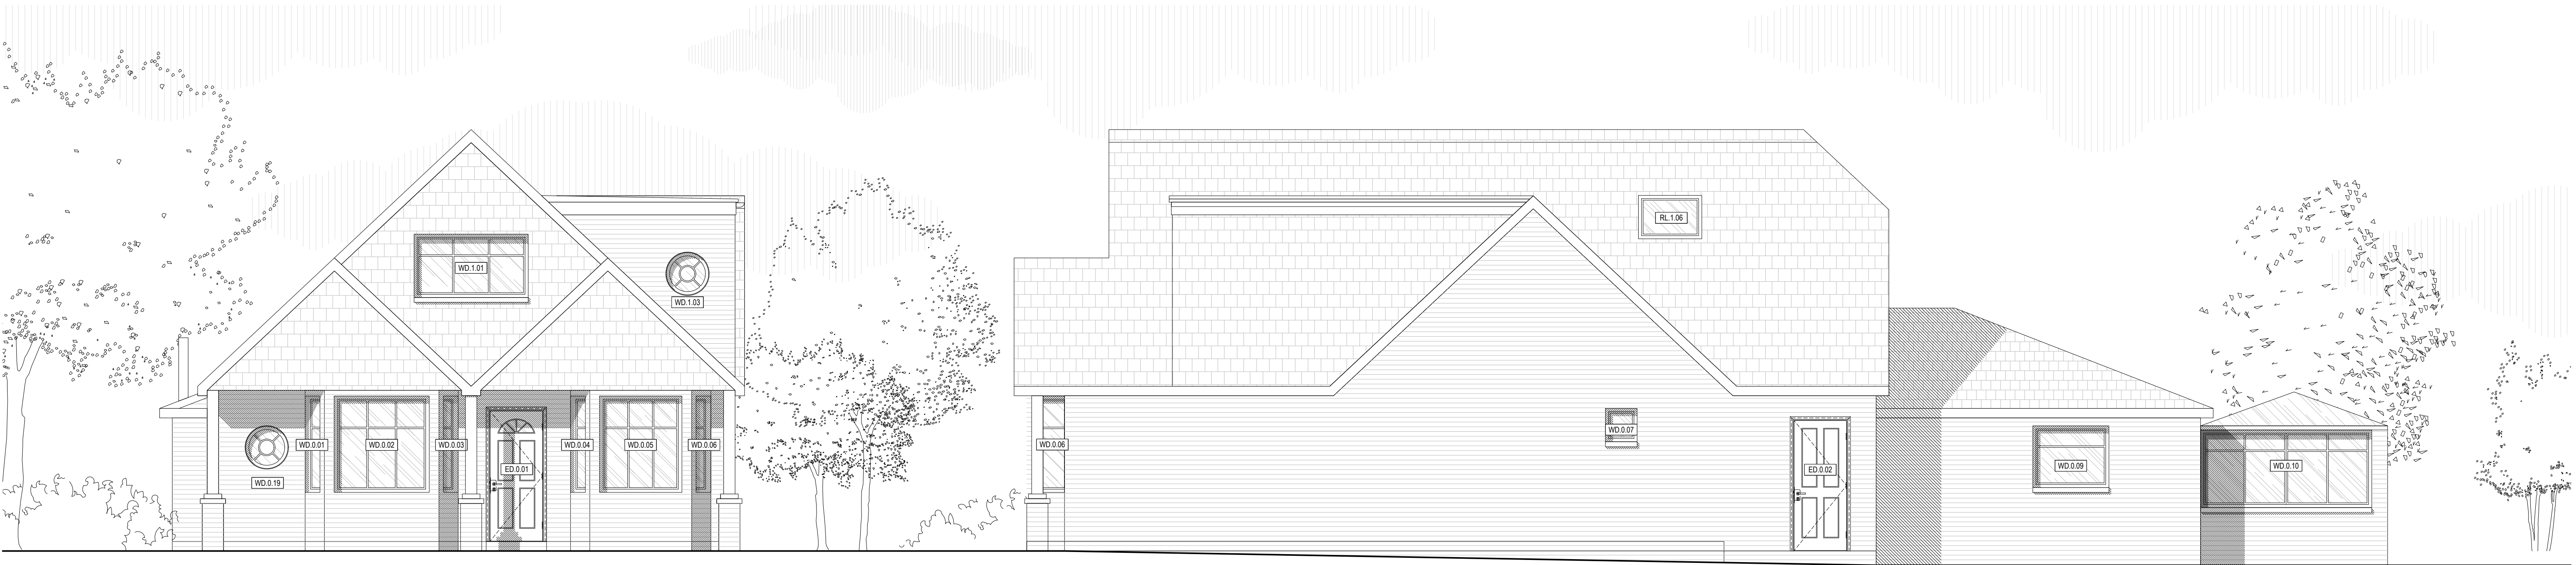


1 SOUTH (FRONT) ELEVATION

2 EAST ELEVATION




3 NORTH (REAR) ELEVATION

4 WEST ELEVATION

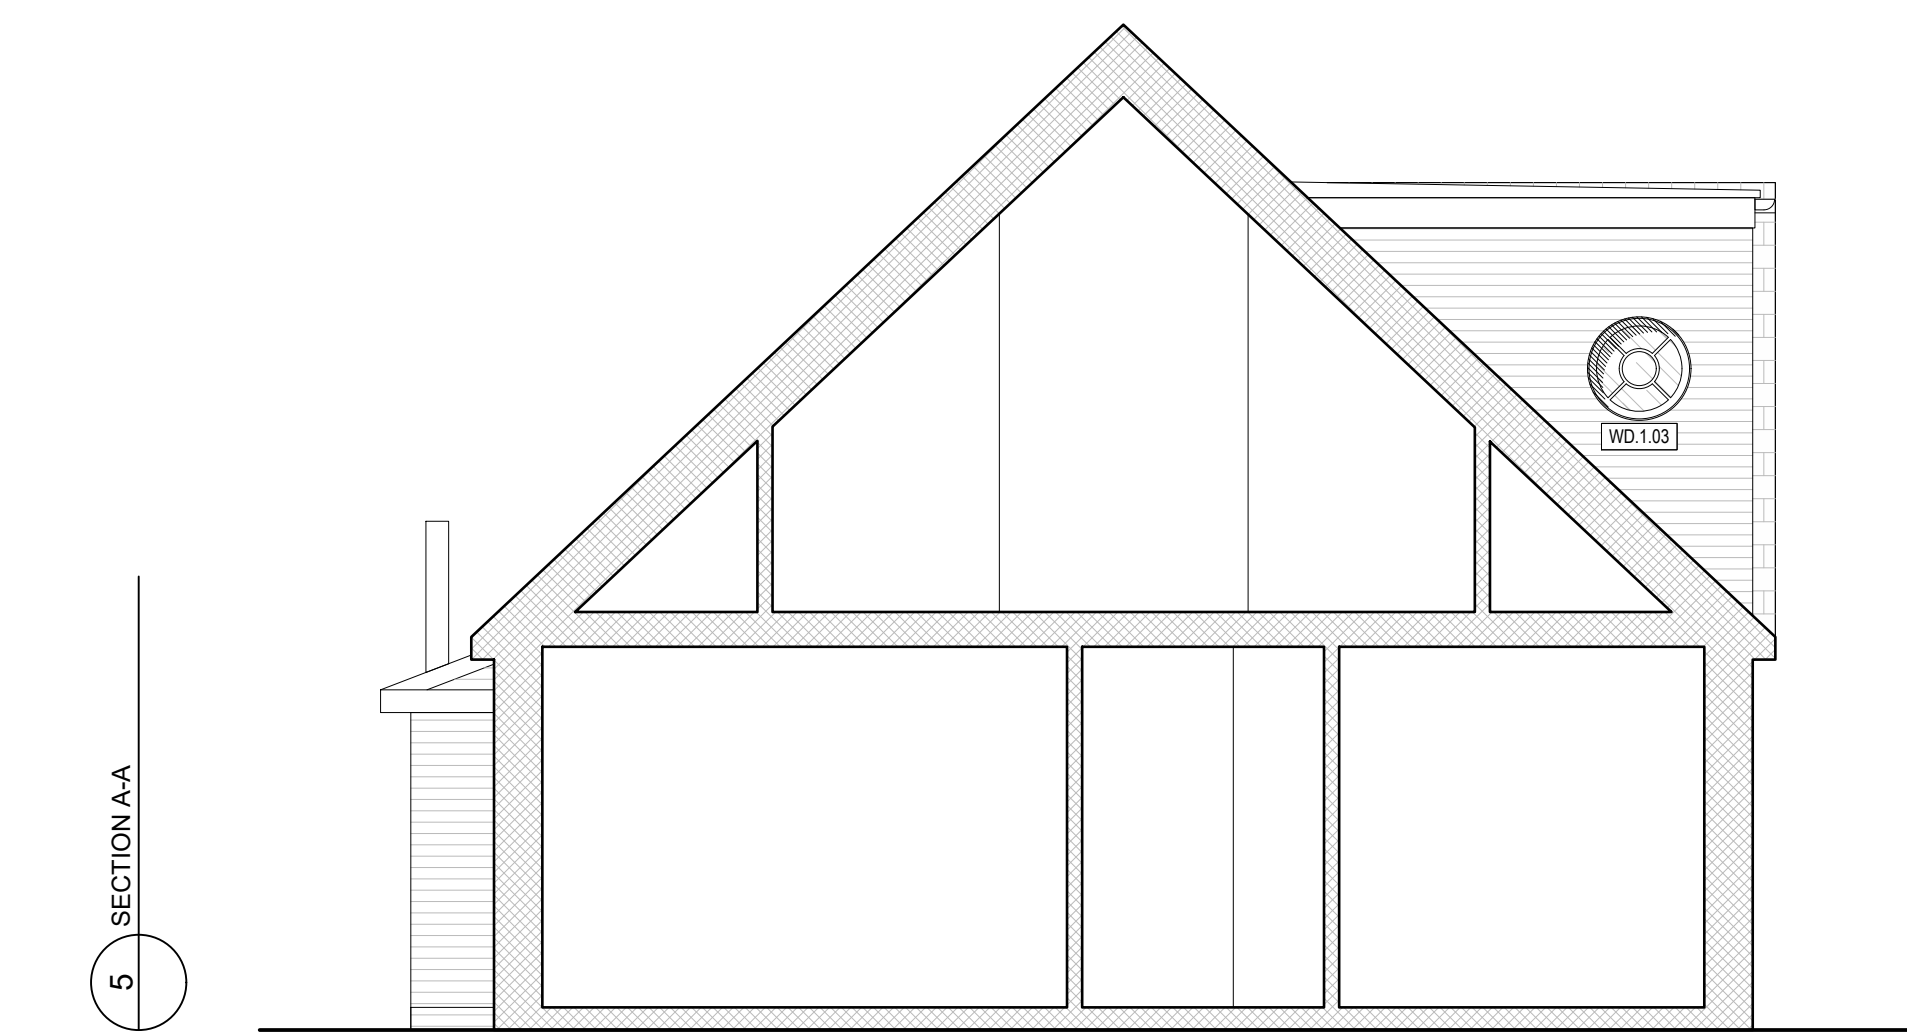

5 SECTION A-A

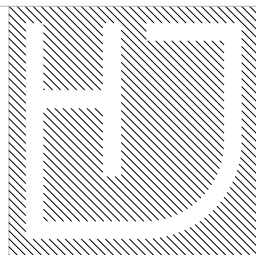

C	B	A	drawing	 architects This drawing and design is for use solely in connection with the project described below. The drawing and the design is the copyright of H and J architecture and must not be reissued, loaned or copied without written consent. All dimensions and setting out to be checked on site before construction. Do not scale from this drawing. The drawing is to be read in conjunction with all other information relevant to the project. Any apparent discrepancy to be brought to the attention of the architect.	
09.03.26	27.01.26	13.04.25	Planning Application: Elevations: North, East, South and West Elevations as Proposed		
AK	AK	DAF			
AMENDMENTS TO DORMER	AMENDMENTS TO DORMER	CENTRAL COLUMN ADDED	drawing number		revision
			2515-PA-EL-11		C
			status		Planning
			scale		size
1:50			A1		
project			15 Malvina Avenue		

t:
+44 (0) 74 4579 3900
e:
info@hjarchitecture.co.uk
w:
www.hjarchitecture.co.uk