






Existing front elevation

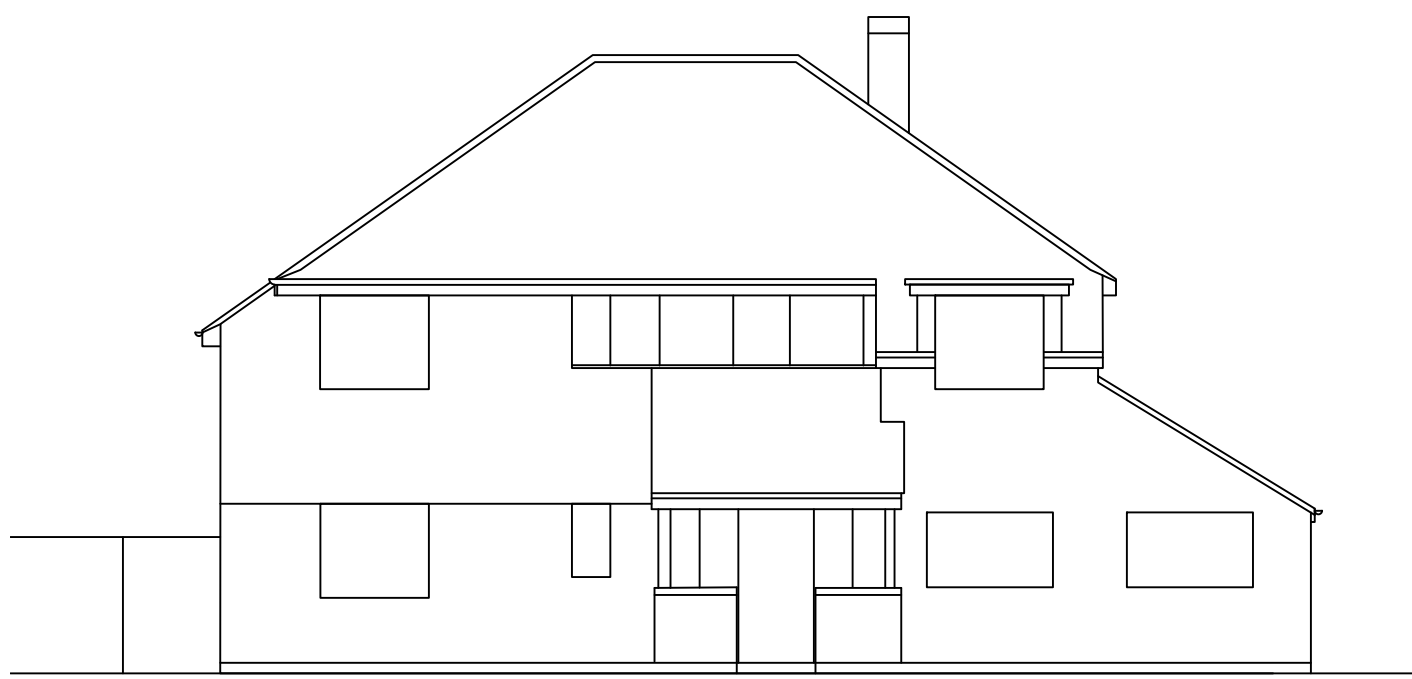


Existing rear elevation

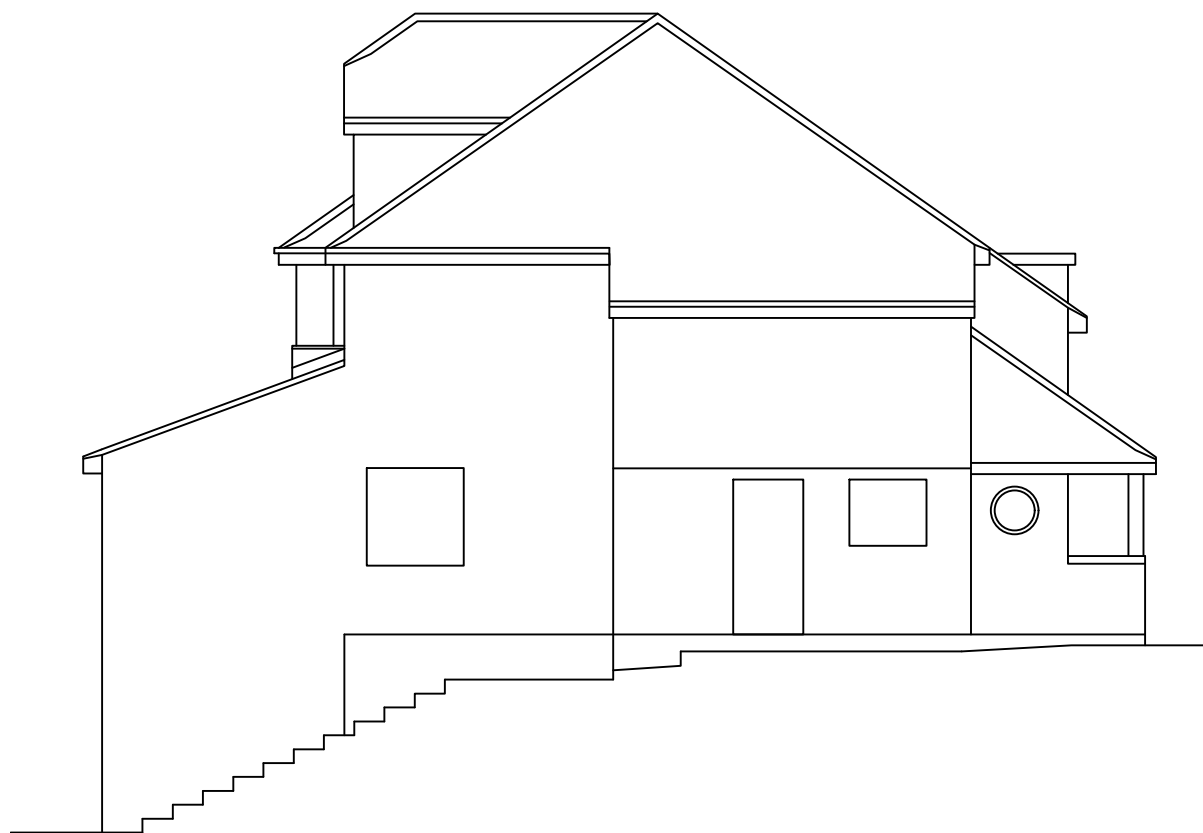

Existing side elevation

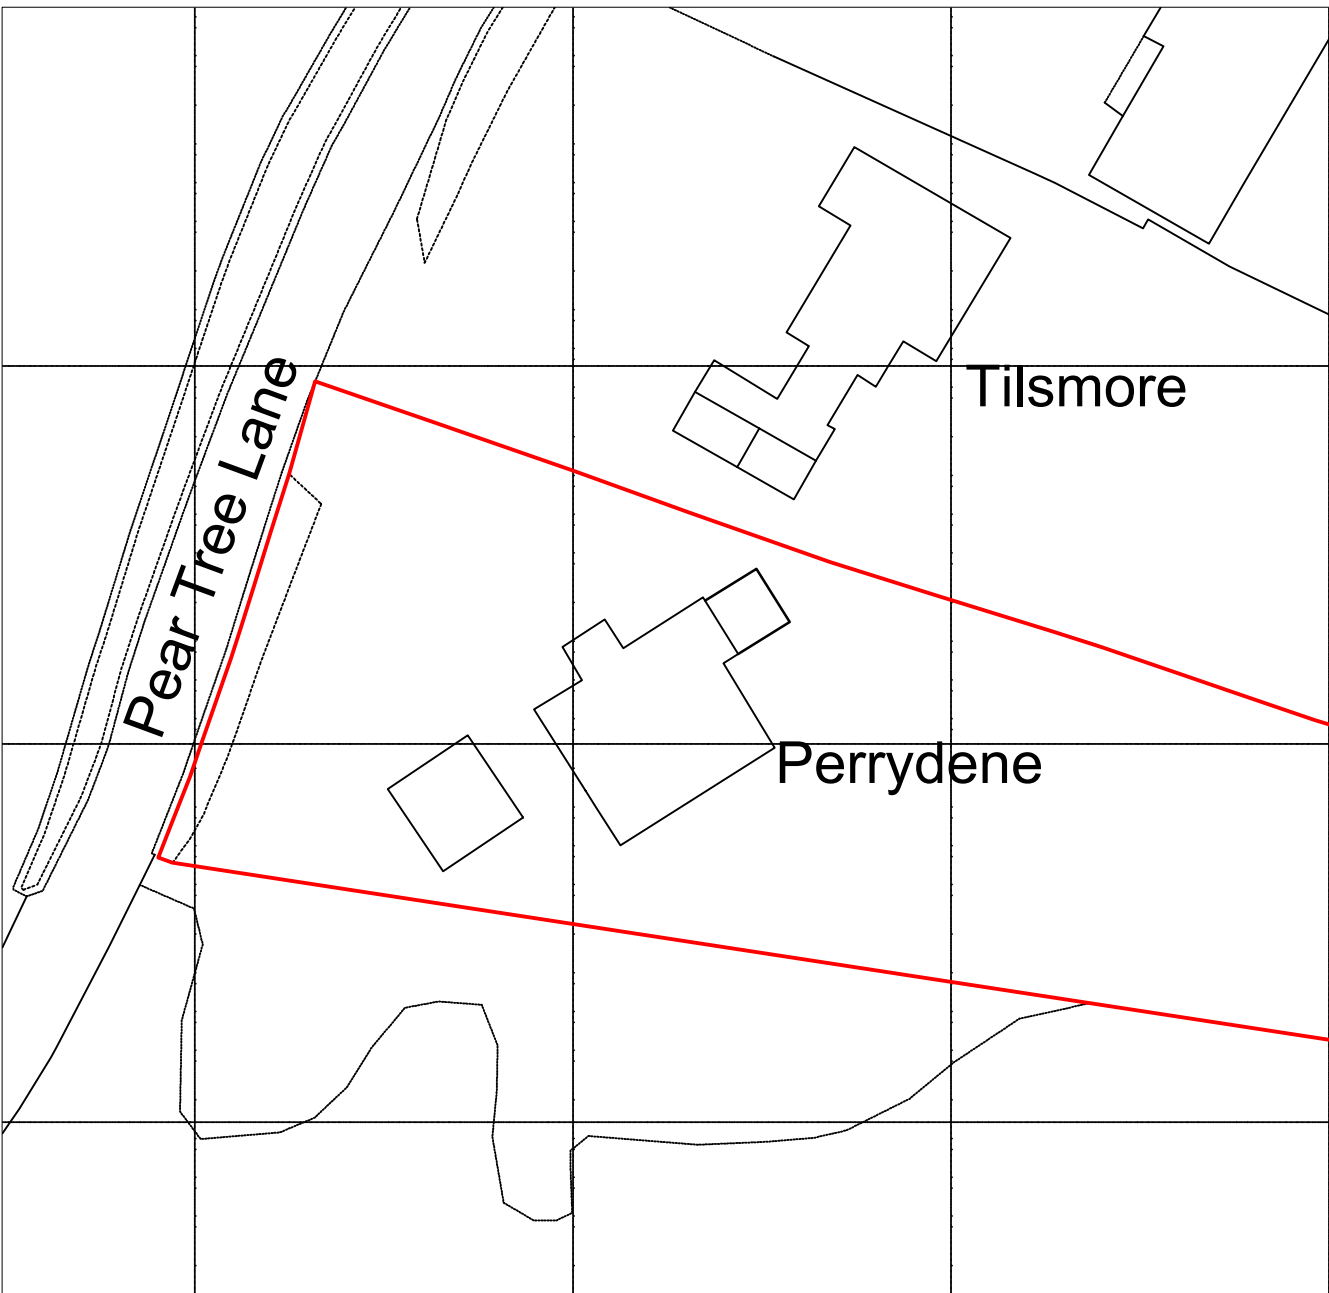


PROPOSED BLOCK PLAN 1-500
Scale Bar at 1:500

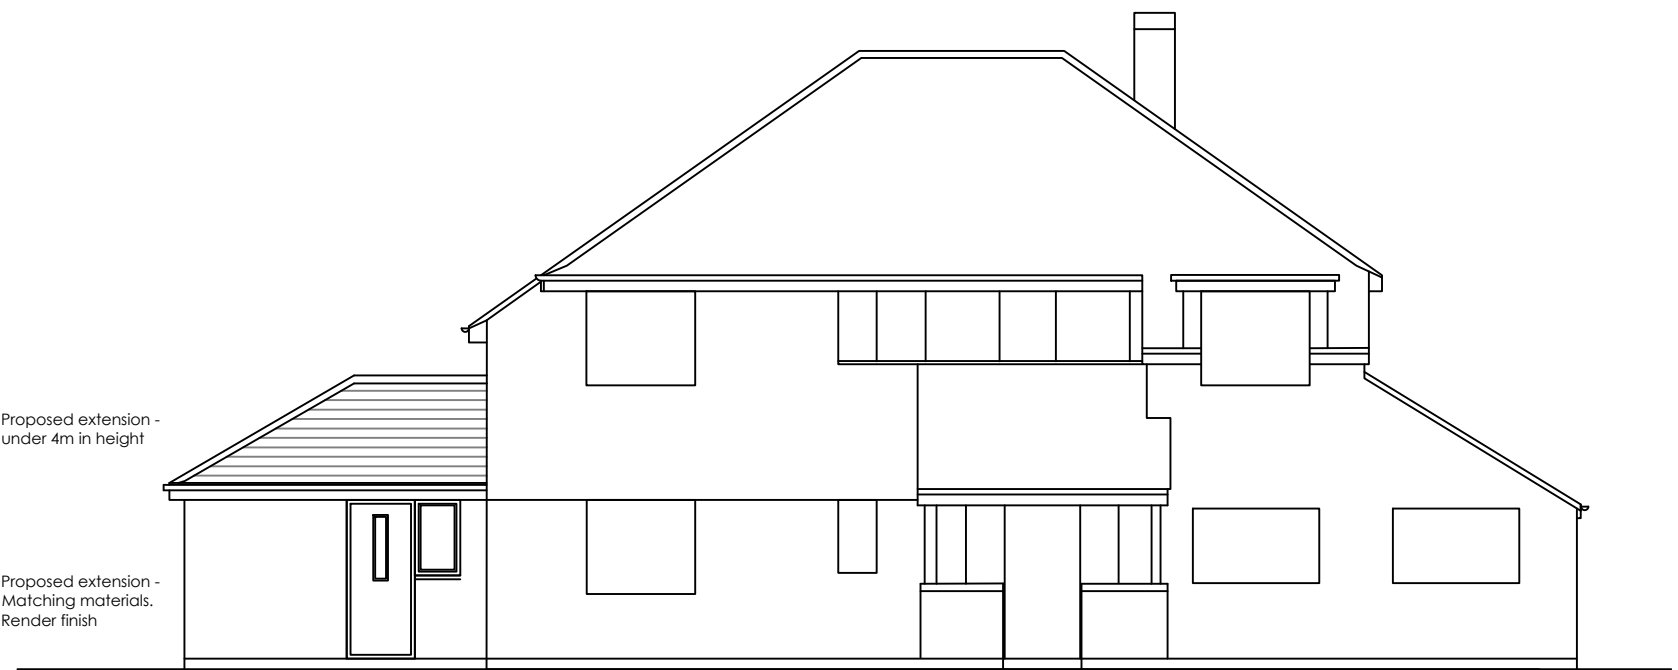


Proposed front elevation




Proposed rear elevation

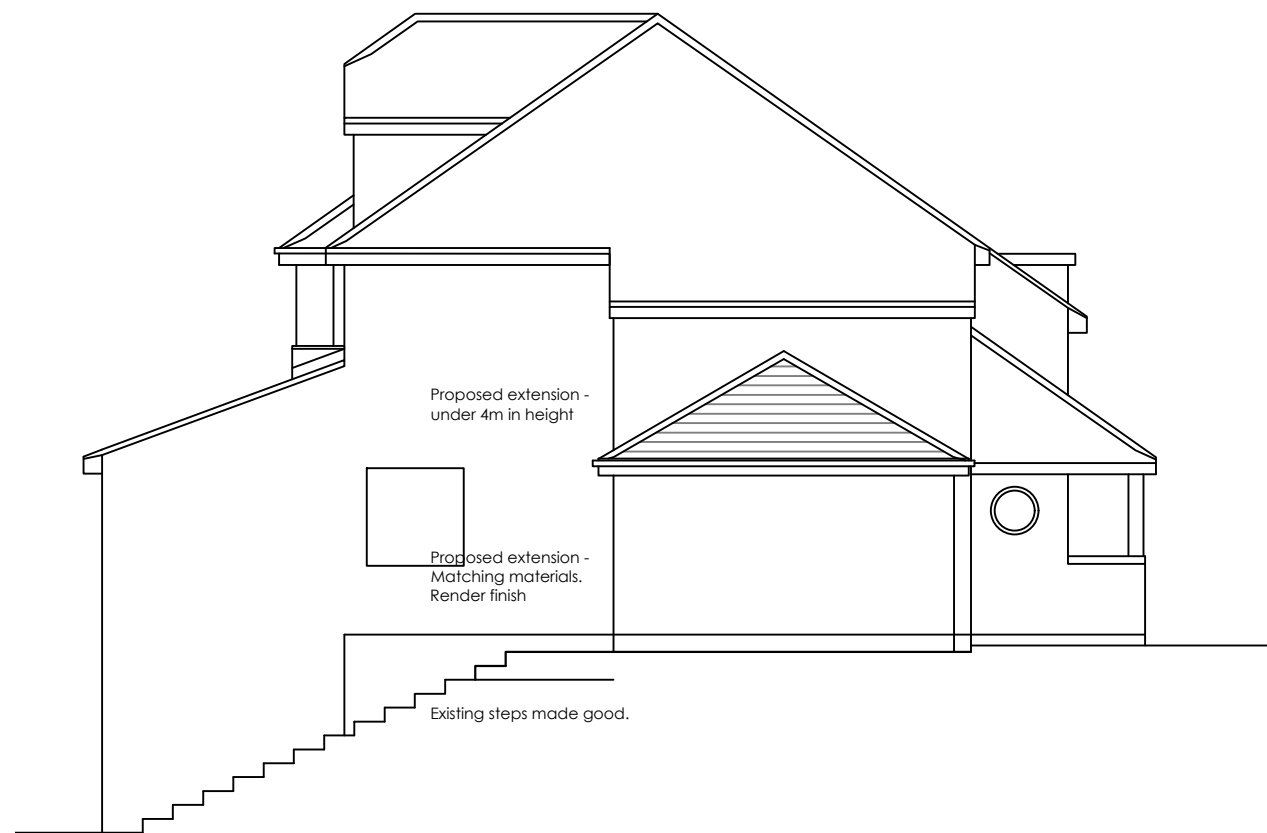


Proposed side elevation

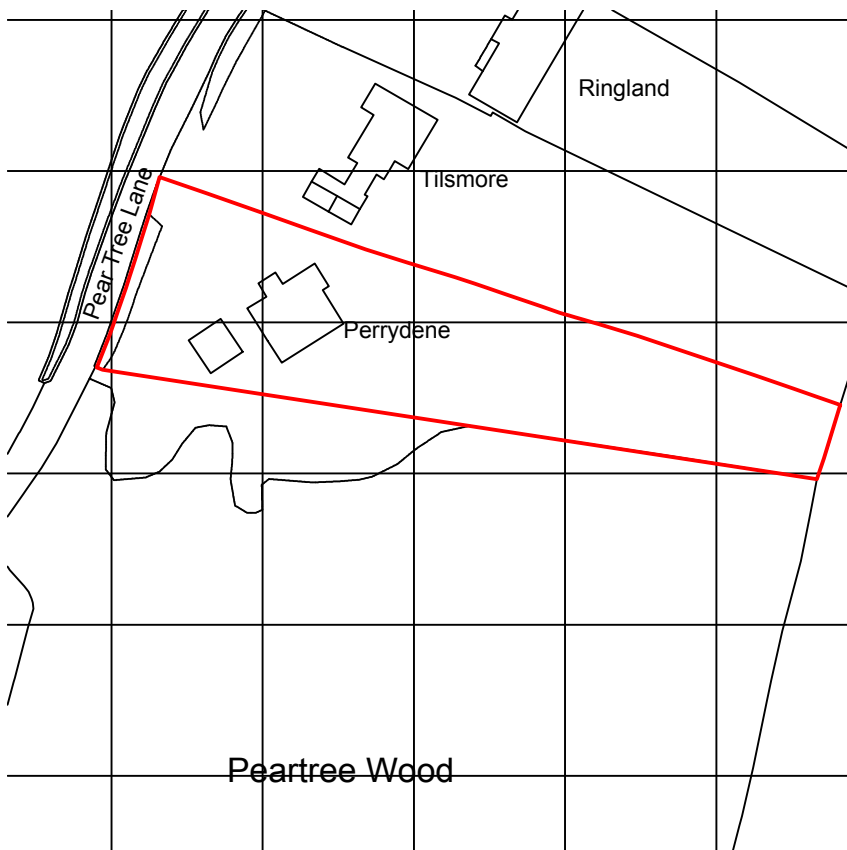


LOCATION PLAN 1-1250
Scale Bar at 1:1250

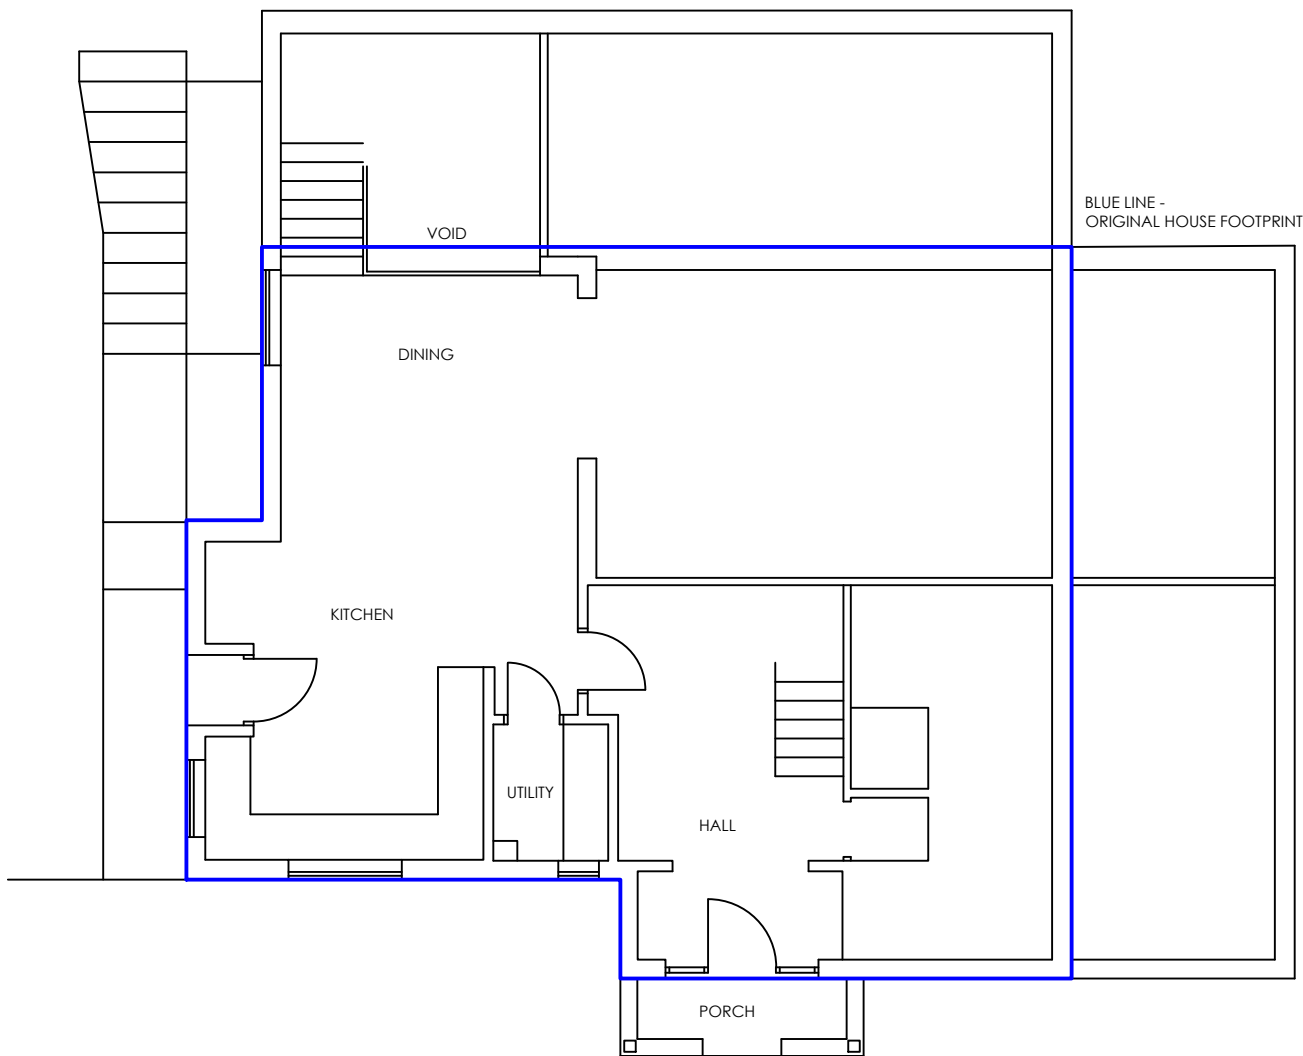


Existing Ground Floor Plan

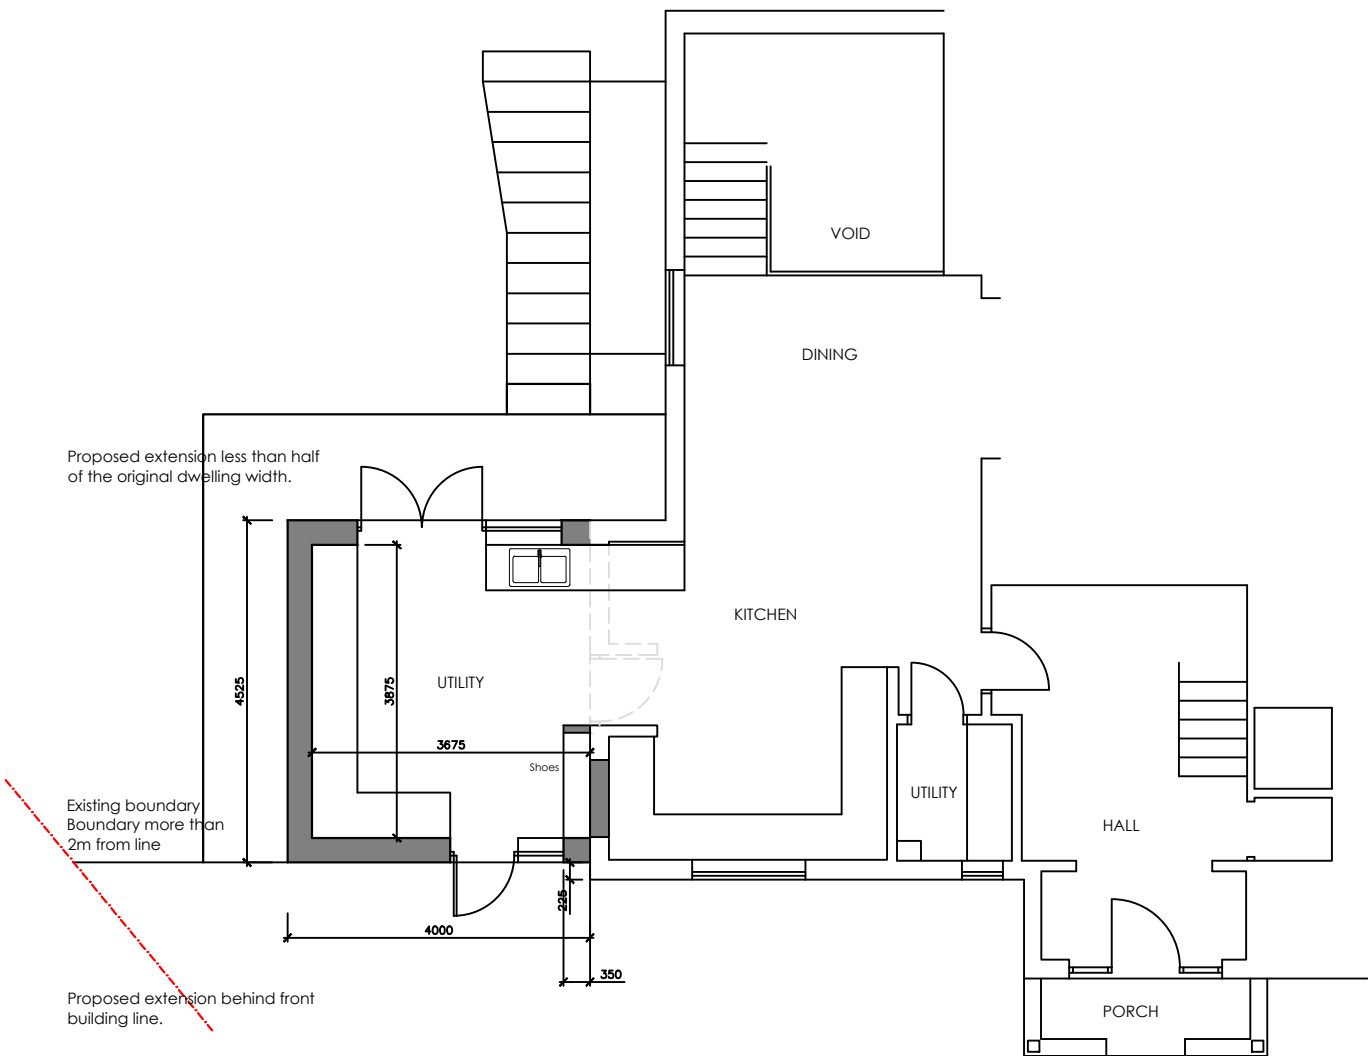


Proposed Ground Floor Plan

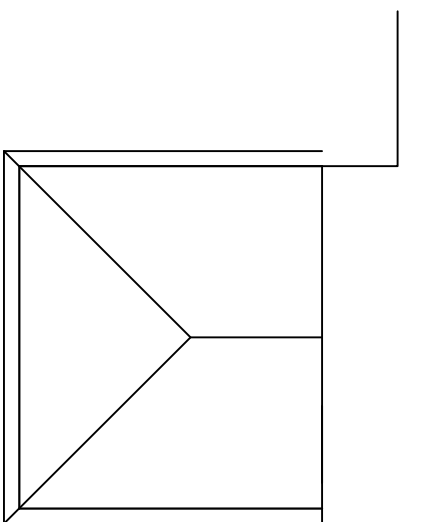

Proposed Roof Plan

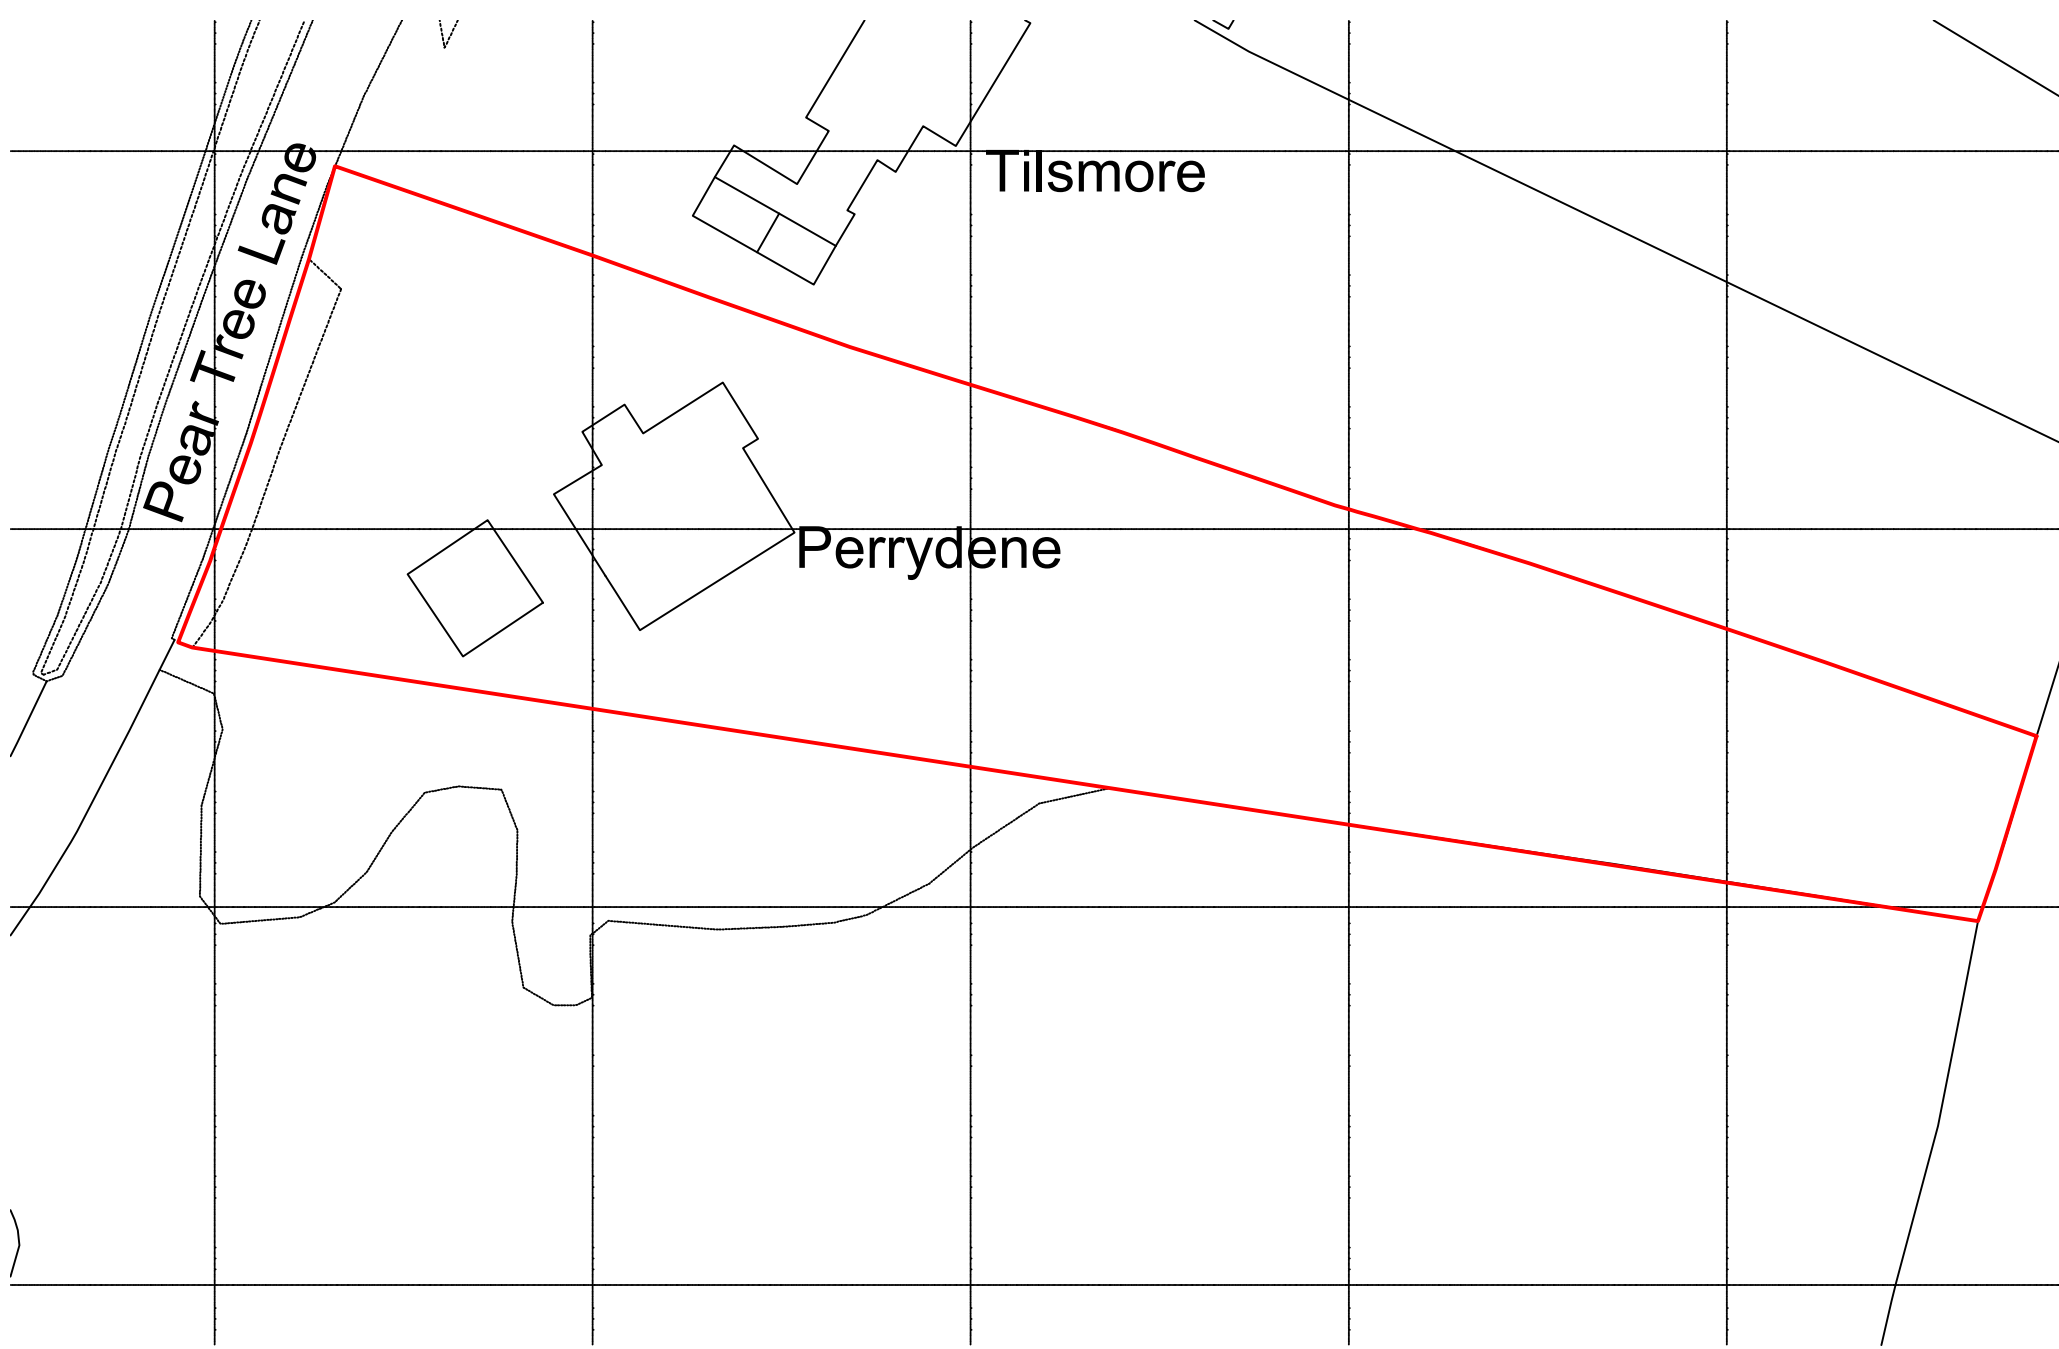

BLOCK PLAN 1-500
Scale Bar at 1:500

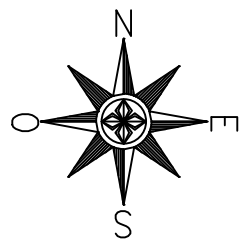

SCALE
Scale Bar at 1:100

Revision	Date	Description
----------	------	-------------

Status
PERMITTED DEVELOPMENT

Mark Carter
ASSOCIATES
Architectural
Design

design studio
priestfield stadium gillingham kent ME7 4DD
tel 01634 304700 fax 01634 850986
e mail: markcarter.design@virgin.net

Client
MR AND MRS CLEARY

Drawing Title
FLOOR PLANS AND ELEVATIONS

Project Title
EXTENSION AT
PERRYDENE

Scale
1:100
Date
JULY 23
Drawn
MC

Drawing No
3484 - 001
Rev
C