
 


SITE PLAN AT 1:1250  
SITE BOUNDARY MARKED WITH RED LINE

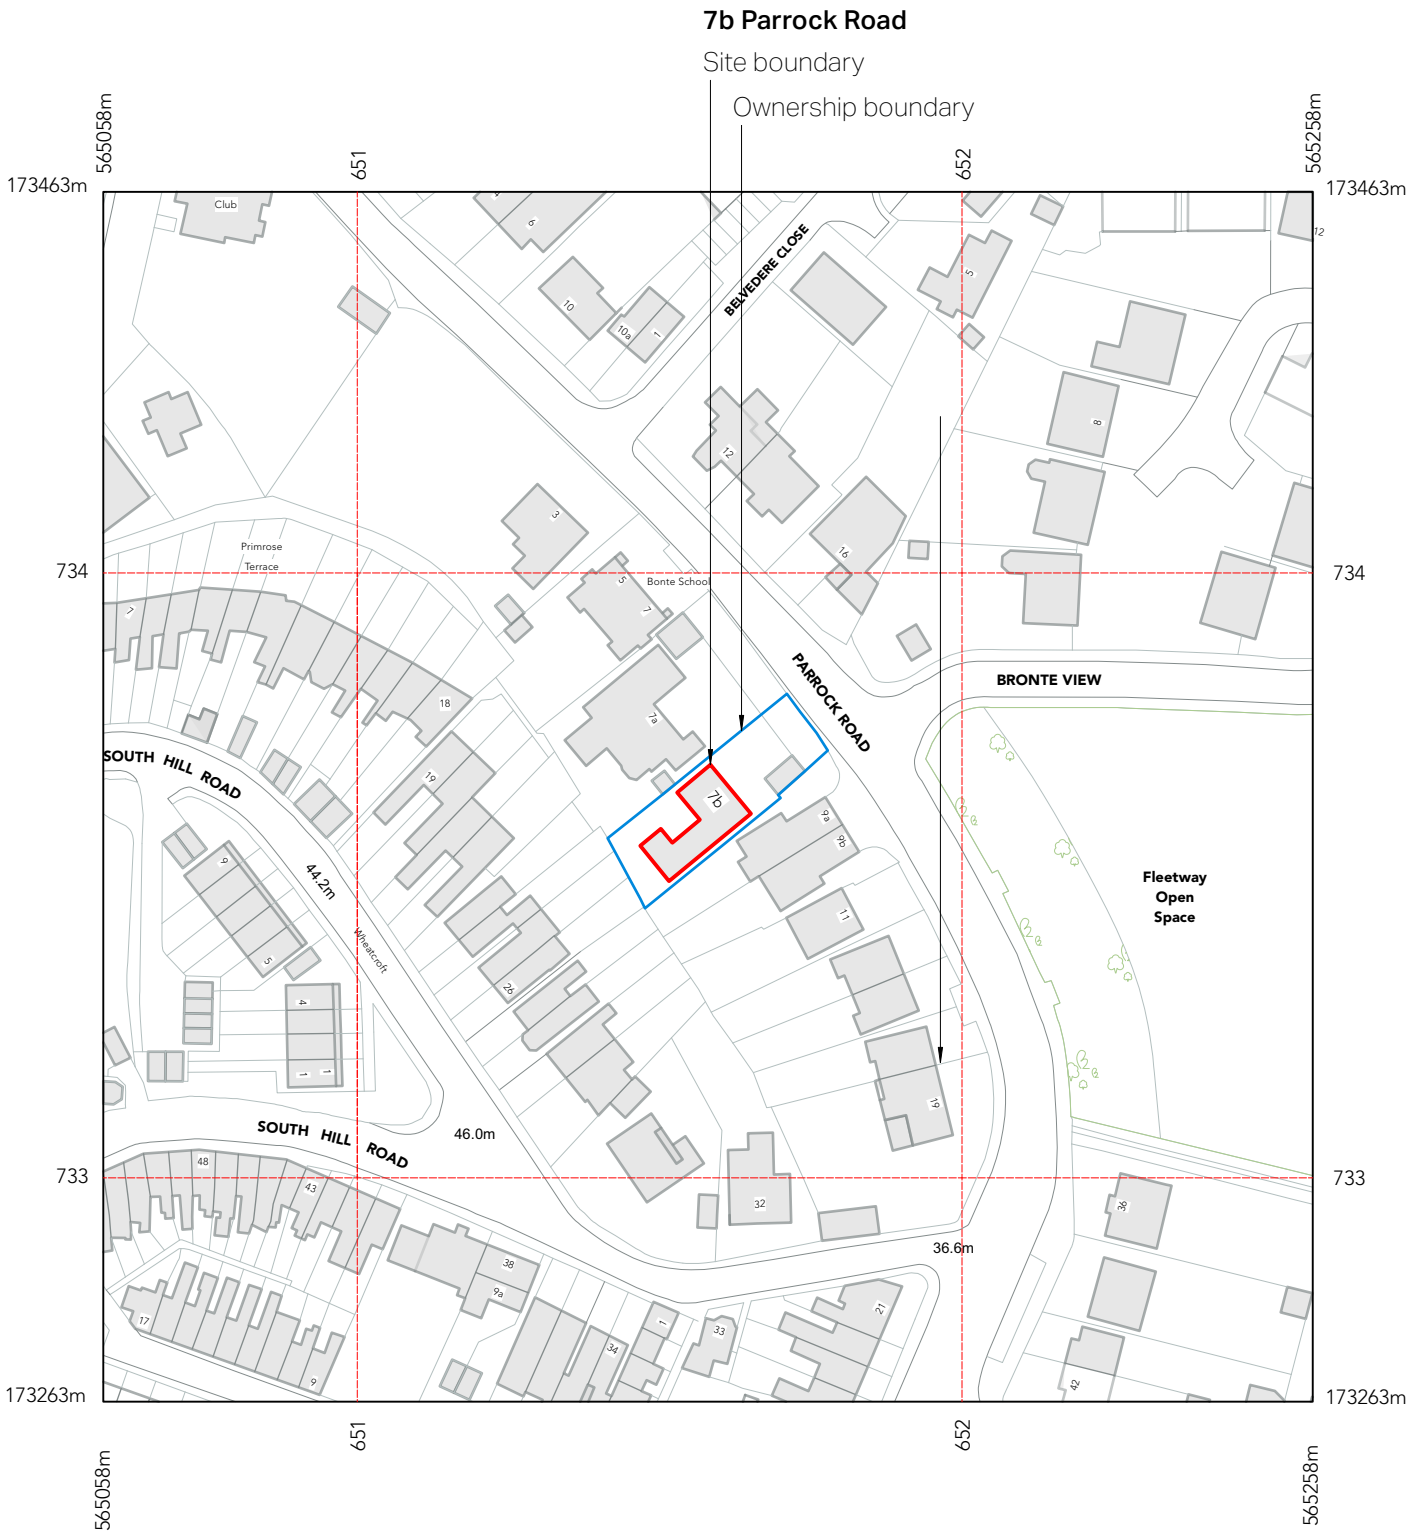

|                                                         |  |                           |  |
|---------------------------------------------------------|--|---------------------------|--|
| PURPOSE:                                                |  | FOR PLANNING              |  |
| PROJECT: BUNGALOW REMODEL                               |  | TITLE: SITE LOCATION PLAN |  |
| ADDRESS: 7B PARROCK RD,<br>GRAVESEND,<br>KENT. DA12 1PY |  | DRAWING No. 01-01-000     |  |
|                                                         |  | SCALE: 1:1250             |  |
|                                                         |  | PAGE SIZE: A3             |  |
|                                                         |  | DRAWN BY: RC              |  |
|                                                         |  | DATE: 22/12/23            |  |
|                                                         |  | REVISION: A               |  |