

SITE PLAN AT 1:1250
SITE BOUNDARY MARKED WITH RED LINE

1, PARROCK ROAD
Designation Type: Listing
Grade: II
List UID: 1341488

Details of listing:

Dated 1879 but altered in 1885. Arts and Crafts style. 2 storeys and attics. Ground floor painted brick, 1st floor tile-hung. Roughcast attics. Tiled roof. 2 gables containing 2 canted bays supported on brackets through all floors. The 1st floor windows owe their inspiration to Ipswich glazing and have bands of pargetting between them. Shell moulding over centre of each 1st floor window. Bolection moulding between 2nd and 1st floors. The doorcase is recessed and is supported on Tuscan columns. The left side elevation, of 2 storeys, has 3 gables with pargetting and 3 1st floor canted bays with Ipswich glazing. The ground floor has large square bays.


Listing NGR: TQ6507673463

*Key unlisted buildings
5-7 Parrock Road (Bronte Villas)

*Key unlisted buildings
13-19 Parrock Road

*Coloured zone denotes Windmill Hill conservation area

*Extracted from
"Windmill Hill Conservation Area Character Appraisal" - Surveyed 2007
Published by Gravesham Borough Council
[Link to Download PDF](#)

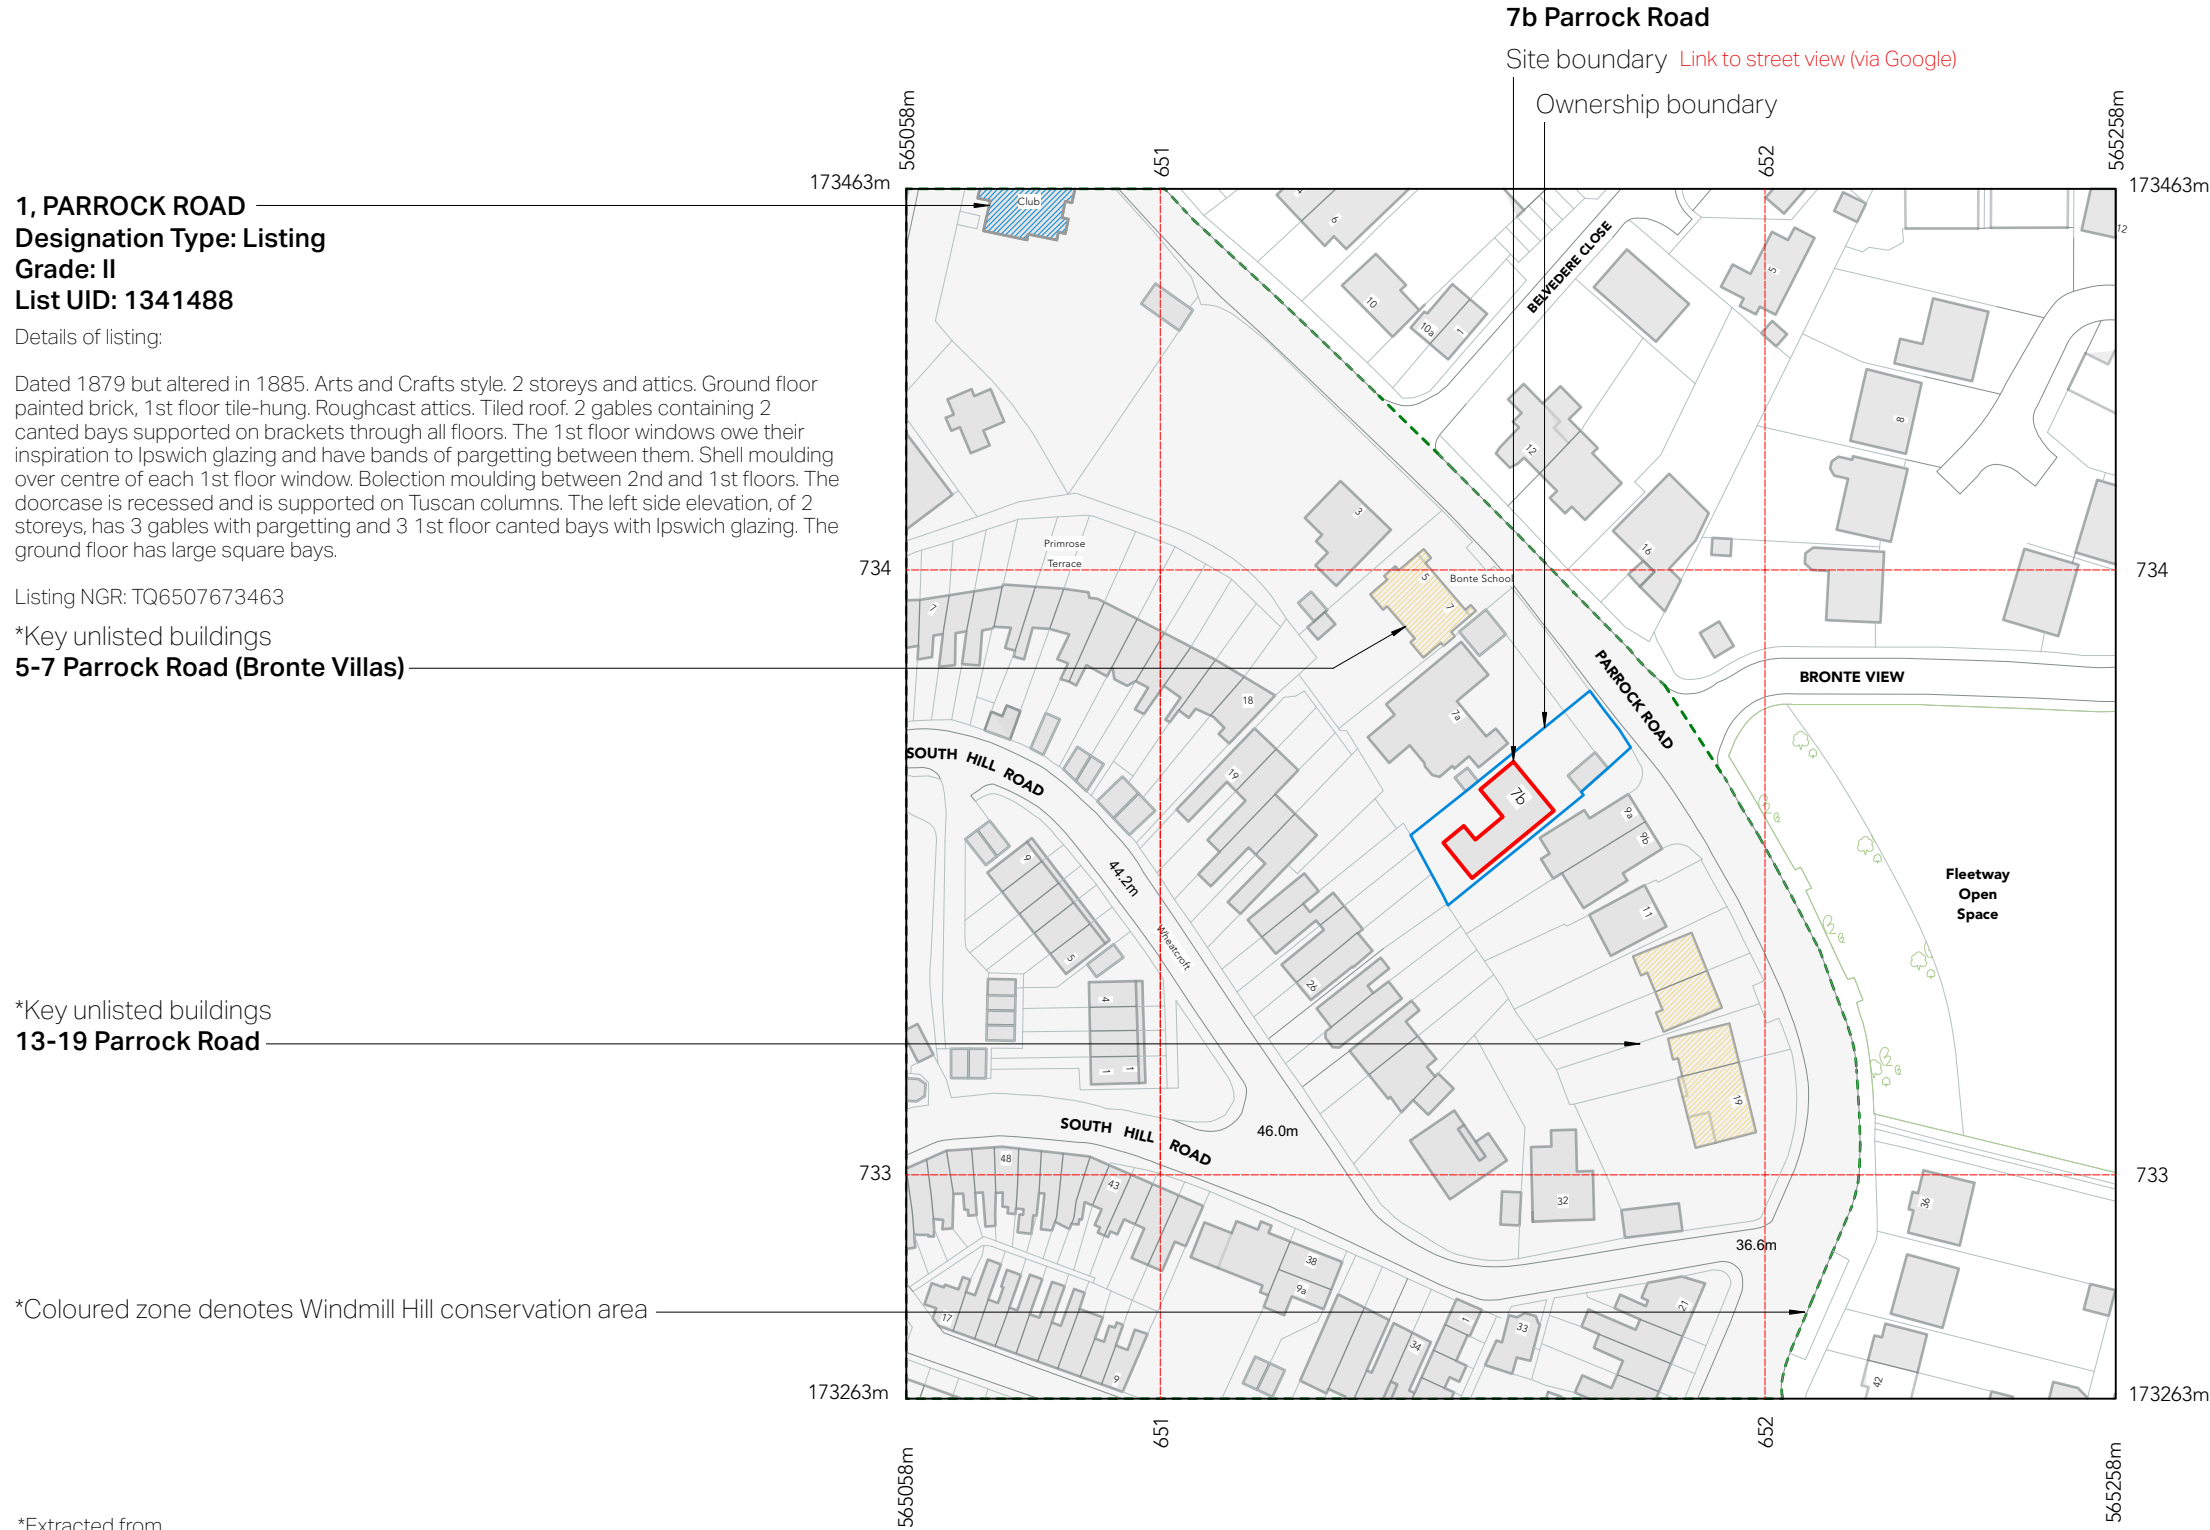

PURPOSE:		FOR PLANNING	
PROJECT: BUNGALOW REMODEL	TITLE:	SITE LOCATION PLAN - CONSERVATION	
ADDRESS: 7B PARROCK RD, GRAVESEND, KENT. DA12 1PY	DRAWING No.	01-01-001	DATE: 22/12/23
	SCALE:	1:1250	REVISION: A
	PAGE SIZE:	A3	
	DRAWN BY:	RC	