
 


EXISTING GROUND FLOOR
SCALE 1:50

EXISTING 3 BED, 6 PERSON BUNGALOW
WITH PITCHED ROOF AND SEPARATE
GARAGE

GROSS INTERNAL AREA: 115SQM
(rounded)

Existing Areas		
Room Use	Room No:	GIA
Existing Ground Floor		
Bedroom 1	B1	20.6 sq m
Bedroom 2	B2	10 sq m
Bedroom 3	B3	8.4 sq m
Bathroom	BR1	6.6 sq m
Cup'd	C1	0.7 sq m
Cup'd	C2	0.8 sq m
Cloak	C3	1.9 sq m
Hall	H1	7.9 sq m
Lobby	L1	2.4 sq m
Open Plan Living	OP1	43.4 sq m
Ensuite	WC1	2.1 sq m
Corridor		9 sq m
FLOOR TOTAL:		113.9 sq m

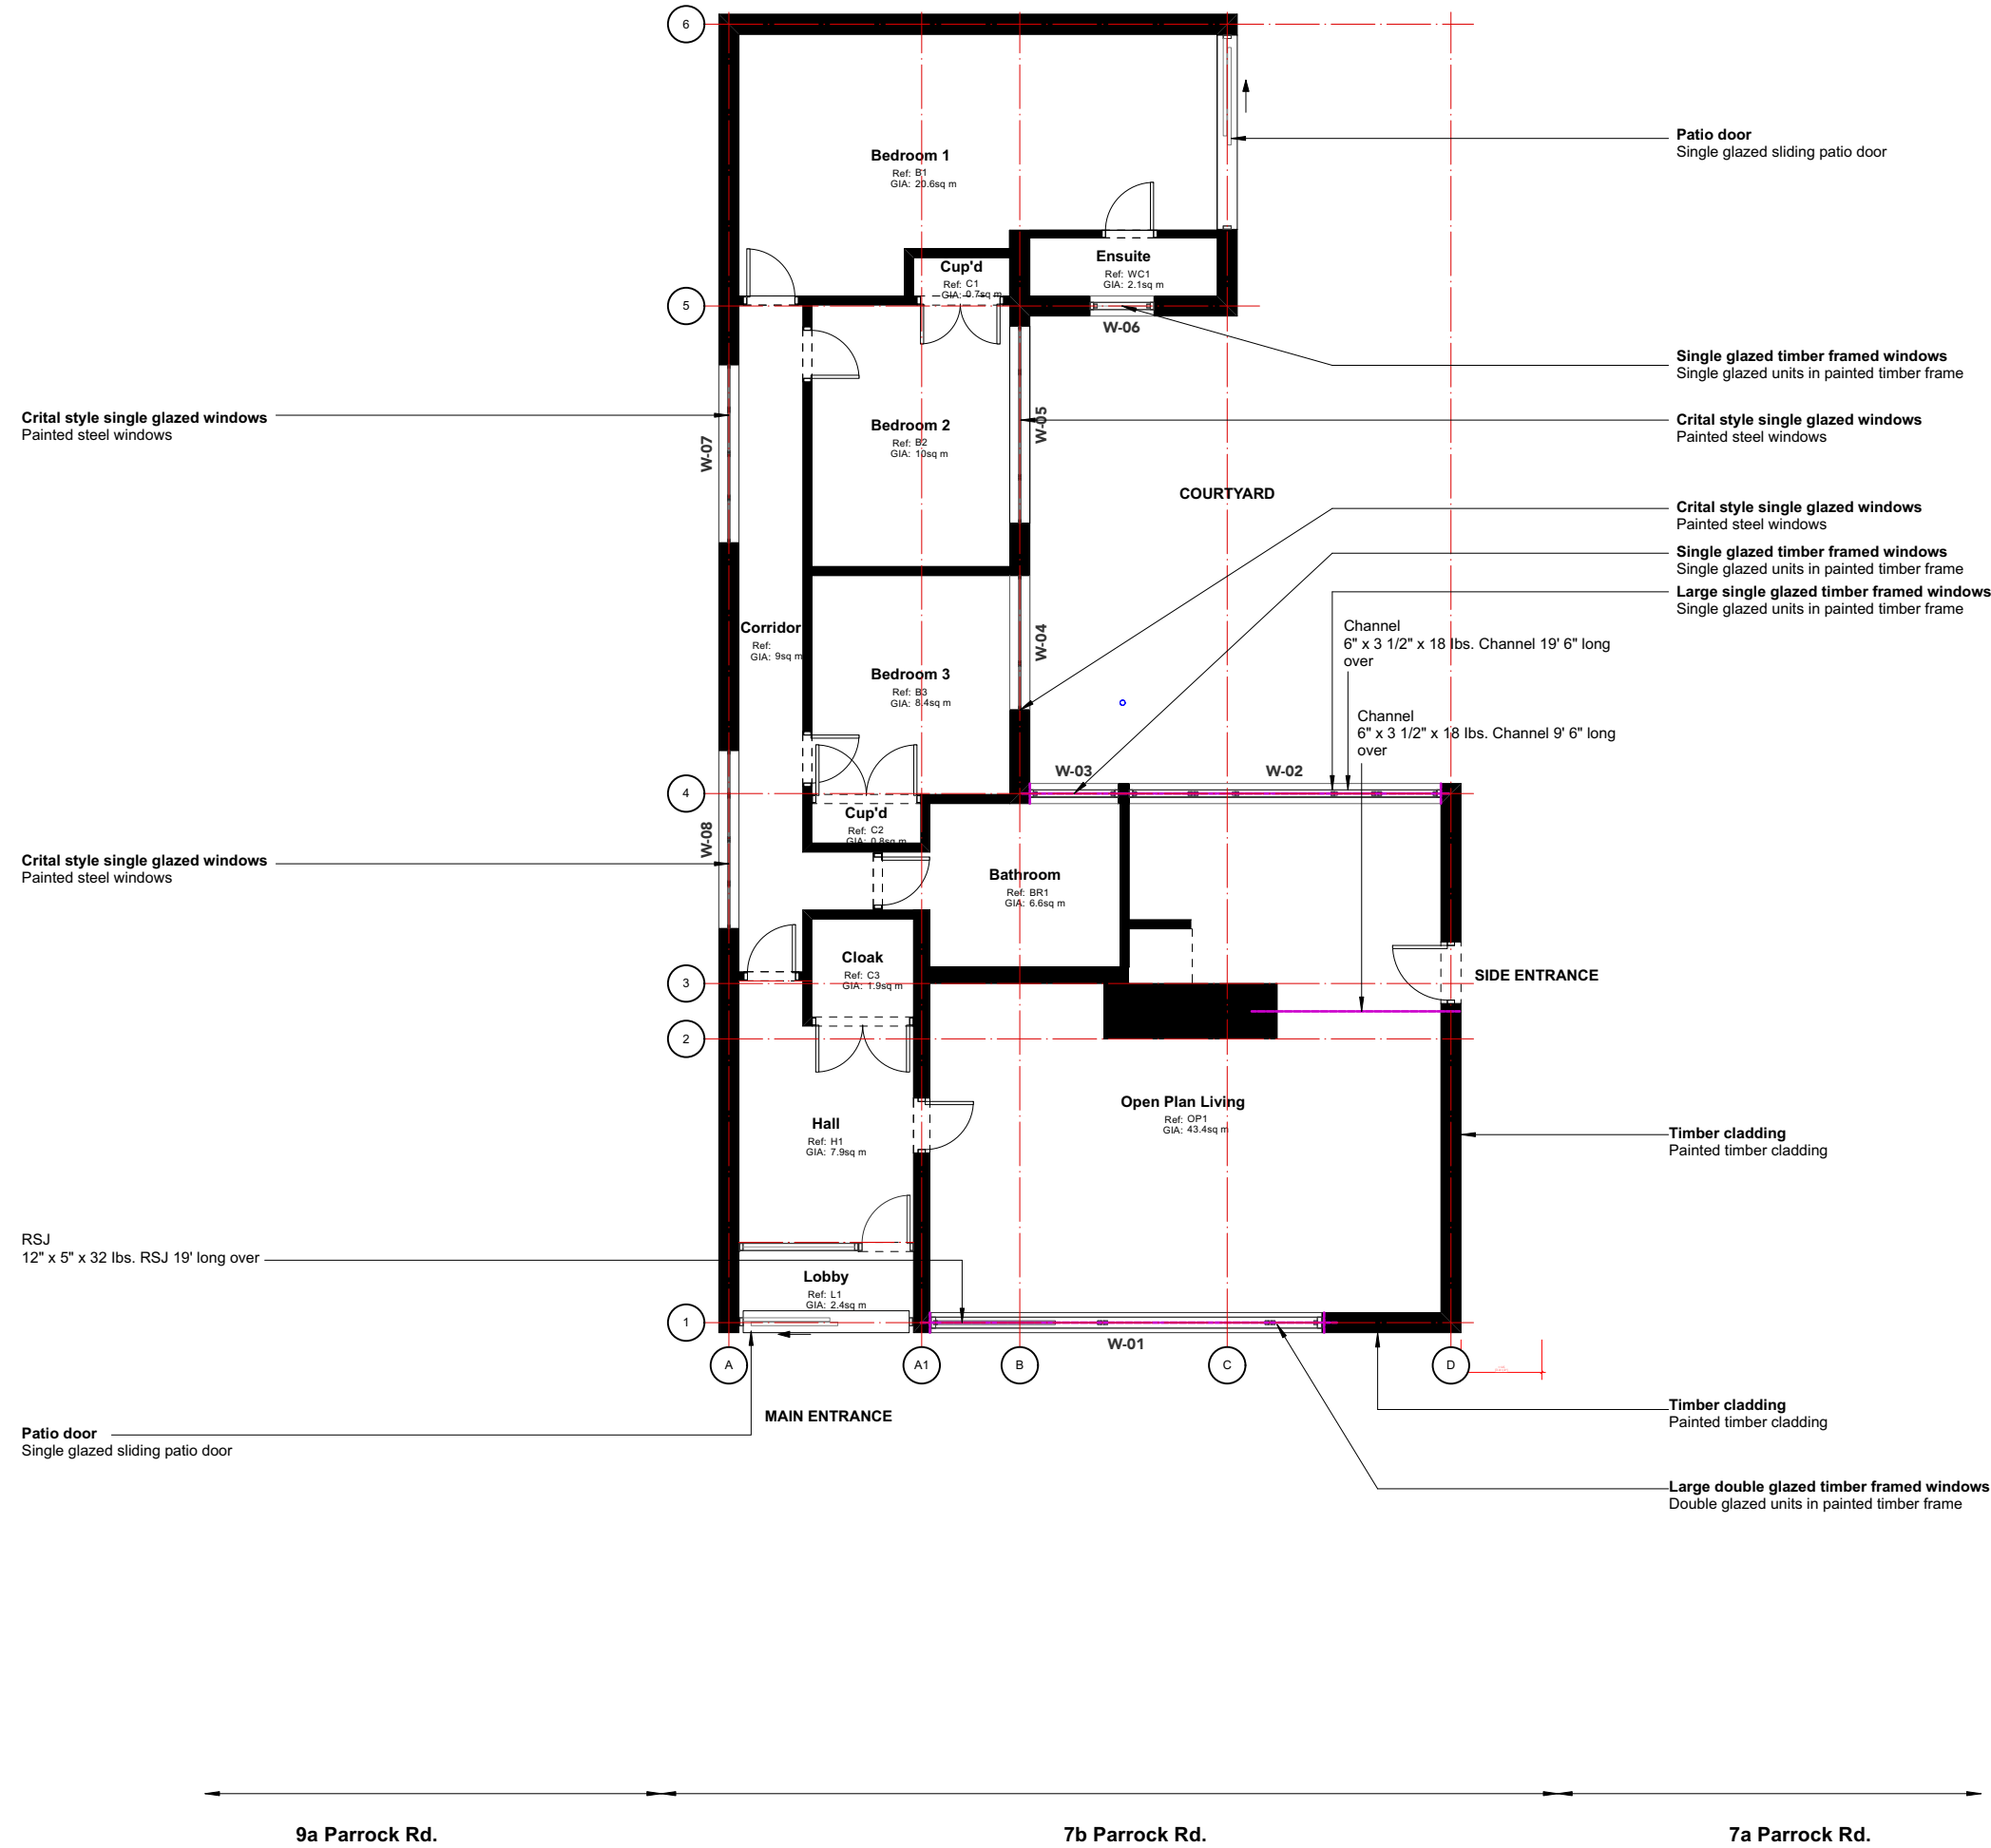

SCALE BAR 1:100 @ A3 in metres

PROJECT: BUNGALOW REMODEL
ADDRESS: 7B PARROCK RD,
GRAVESEND,
KENT. DA12 1PY

PURPOSE: FOR PLANNING PERMISSION

TITLE: EXISTING GROUND FLOOR PLAN
DRAWING No. 01-02-001
SCALE: 1:100
PAGE SIZE: A3
DRAWN BY: RC

DATE: 22/12/23
REVISION: A