
 


EXISTING ROOF PLAN
SCALE 1:50

EXISTING 3 BED, 6 PERSON BUNGALOW
WITH PITCHED ROOF AND SEPARATE
GARAGE

GROSS INTERNAL AREA: 115SQM
(rounded)

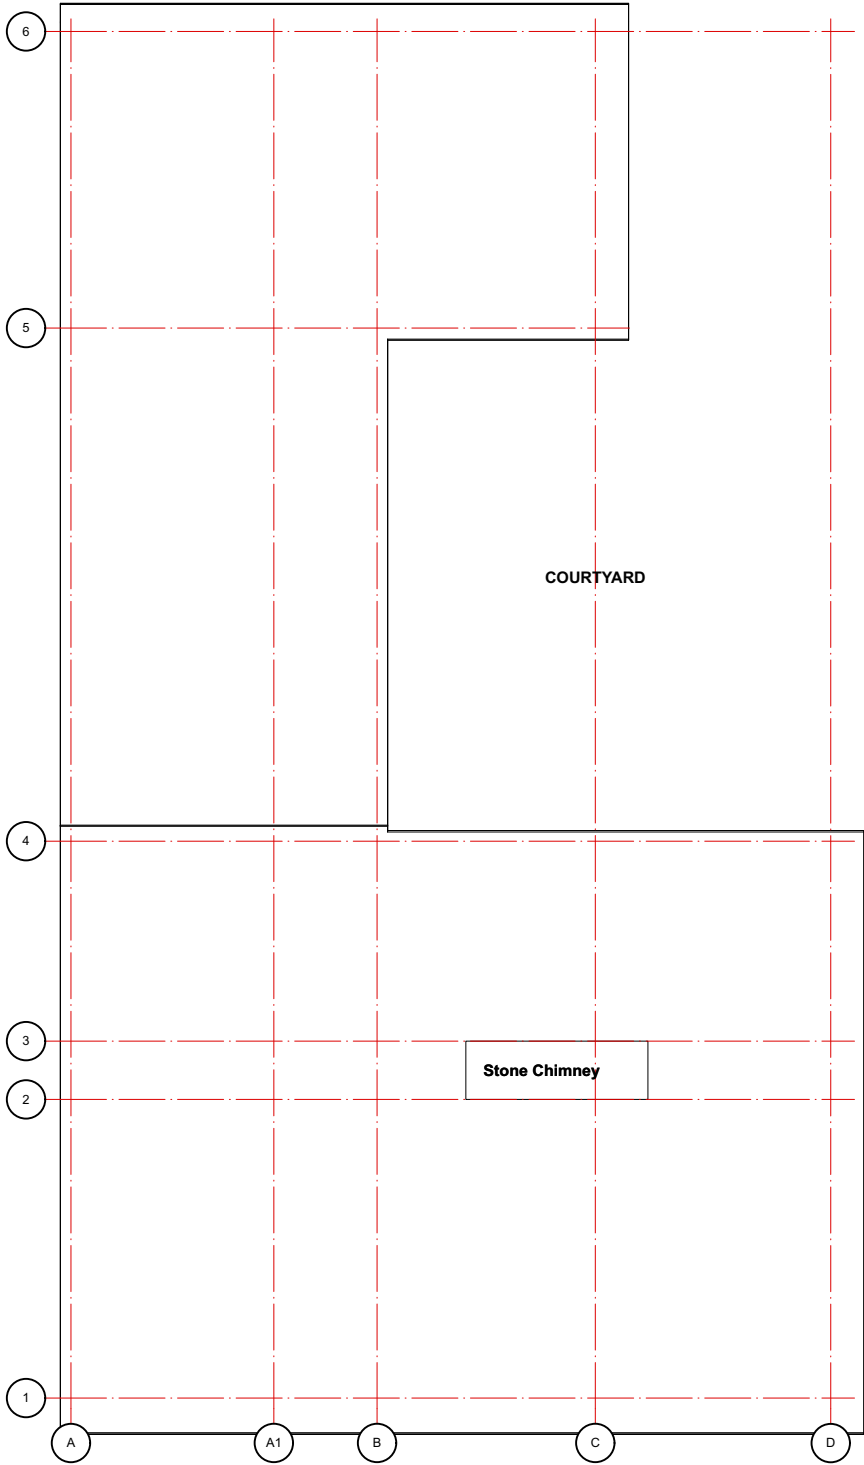

SCALE BAR 1:100 @ A3 in metres

PROJECT: BUNGALOW REMODEL
ADDRESS: 7B PARROCK RD,
GRAVESEND,
KENT. DA12 1PY

PURPOSE: FOR PLANNING PERMISSION

TITLE: EXISTING ROOF PLAN
DRAWING No. 01-02-002
SCALE: 1:100
PAGE SIZE: A3
DRAWN BY: RC

DATE: 22/12/23
REVISION: A