
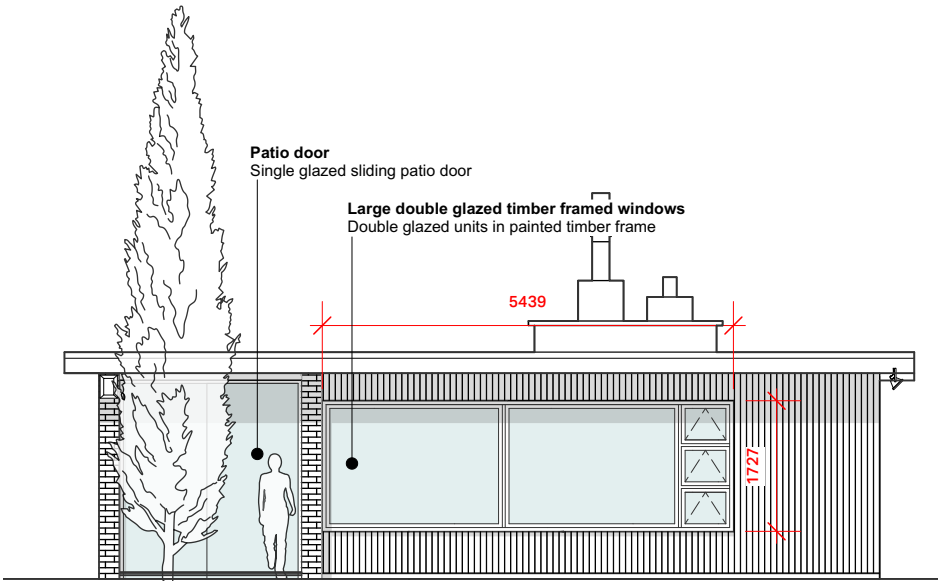



EXISTING ELEVATIONS
SCALE 1:100

EXISTING 3 BED, 6 PERSON BUNGALOW
WITH PITCHED ROOF AND SEPARATE
GARAGE


GROSS INTERNAL AREA: 115SQM
(rounded)

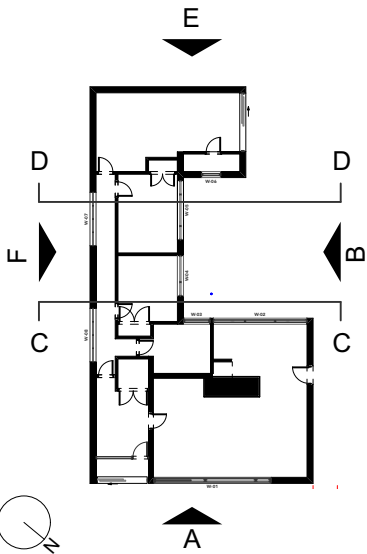


A - EXISTING FRONT ELEVATION

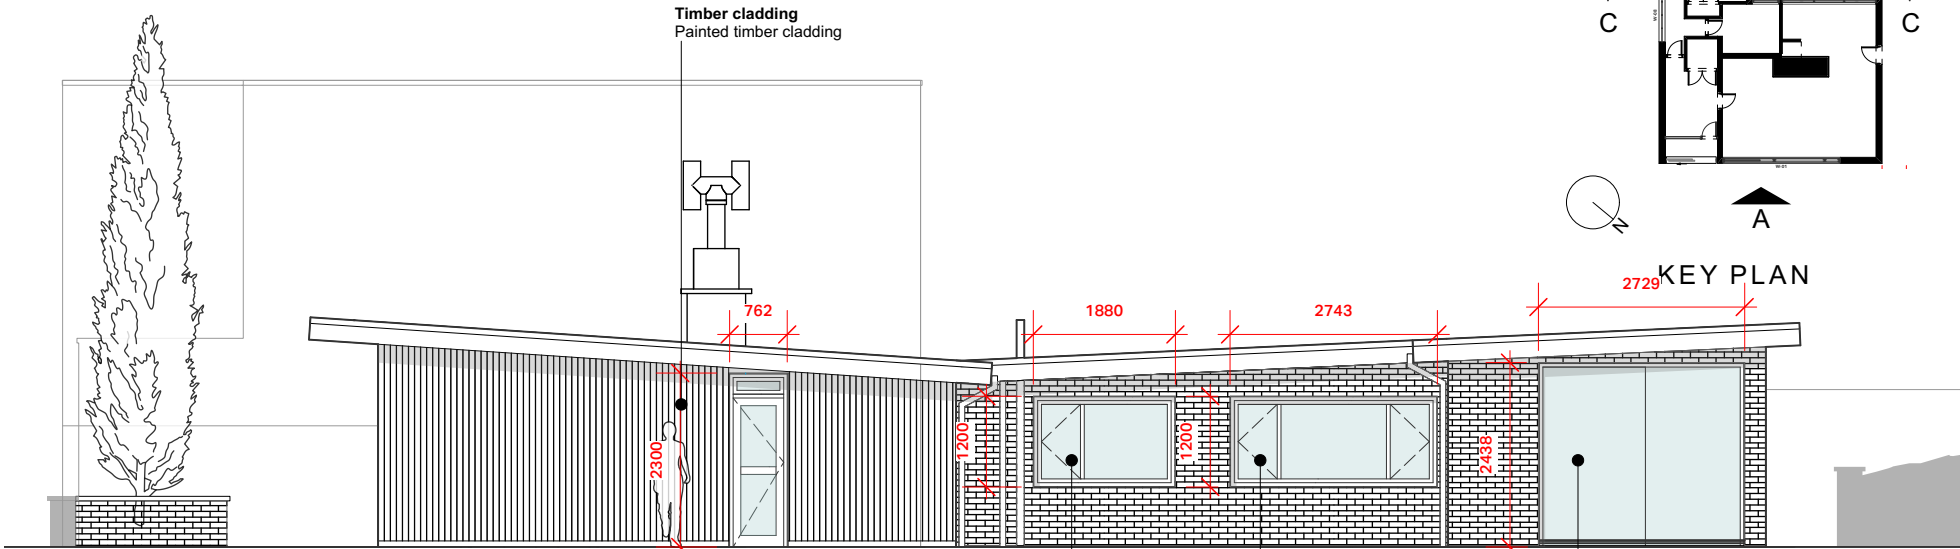


B - EXISTING SIDE ELEVATION - COURTYARD

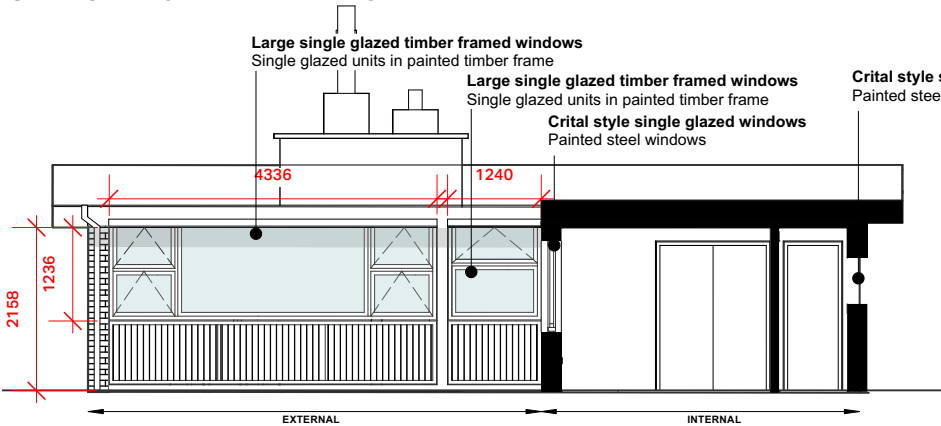


CC - EXISTING SECTION

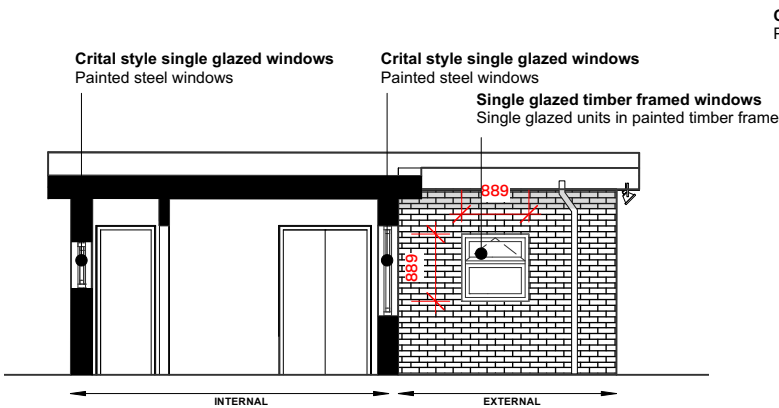


DD - EXISTING SECTION

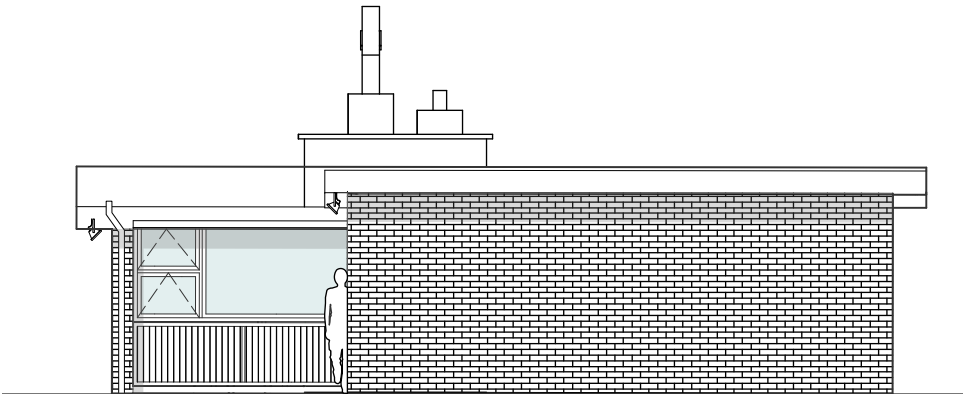

E - EXISTING REAR ELEVATION

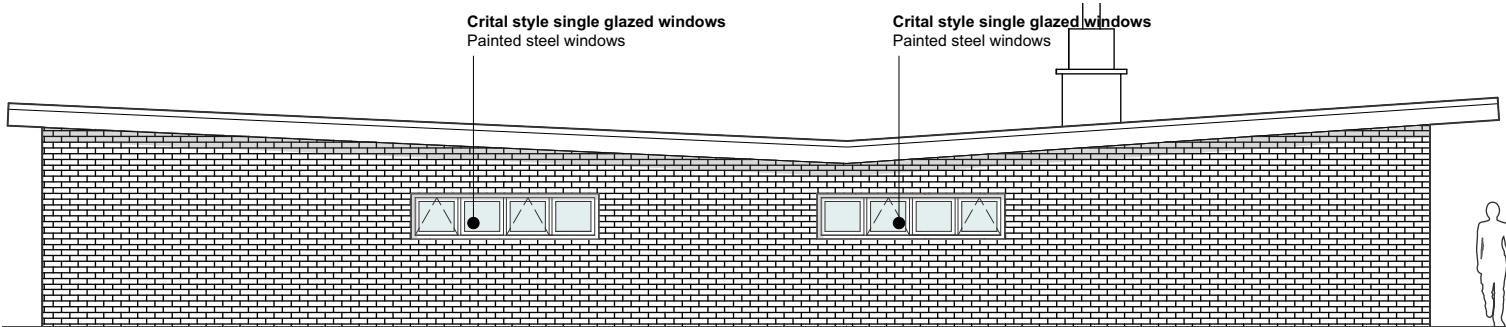

F - EXISTING SIDE ELEVATION - SIDE PASSAGE

 

SCALE BAR 1:100 @ A3 in metres

PURPOSE: FOR PLANNING PERMISSION

PROJECT: BUNGALOW REMODEL
ADDRESS: 7B PARROCK RD,
GRAVESEND,
KENT. DA12 1PY

TITLE: EXISTING EXTERNAL ELEVATIONS
DRAWING No. 01-02-010
SCALE: 1:100
PAGE SIZE: A3
DRAWN BY: RC

DATE: 22/12/23
REVISION: A