
 


DEMOLITION GROUND FLOOR  
SCALE 1:100

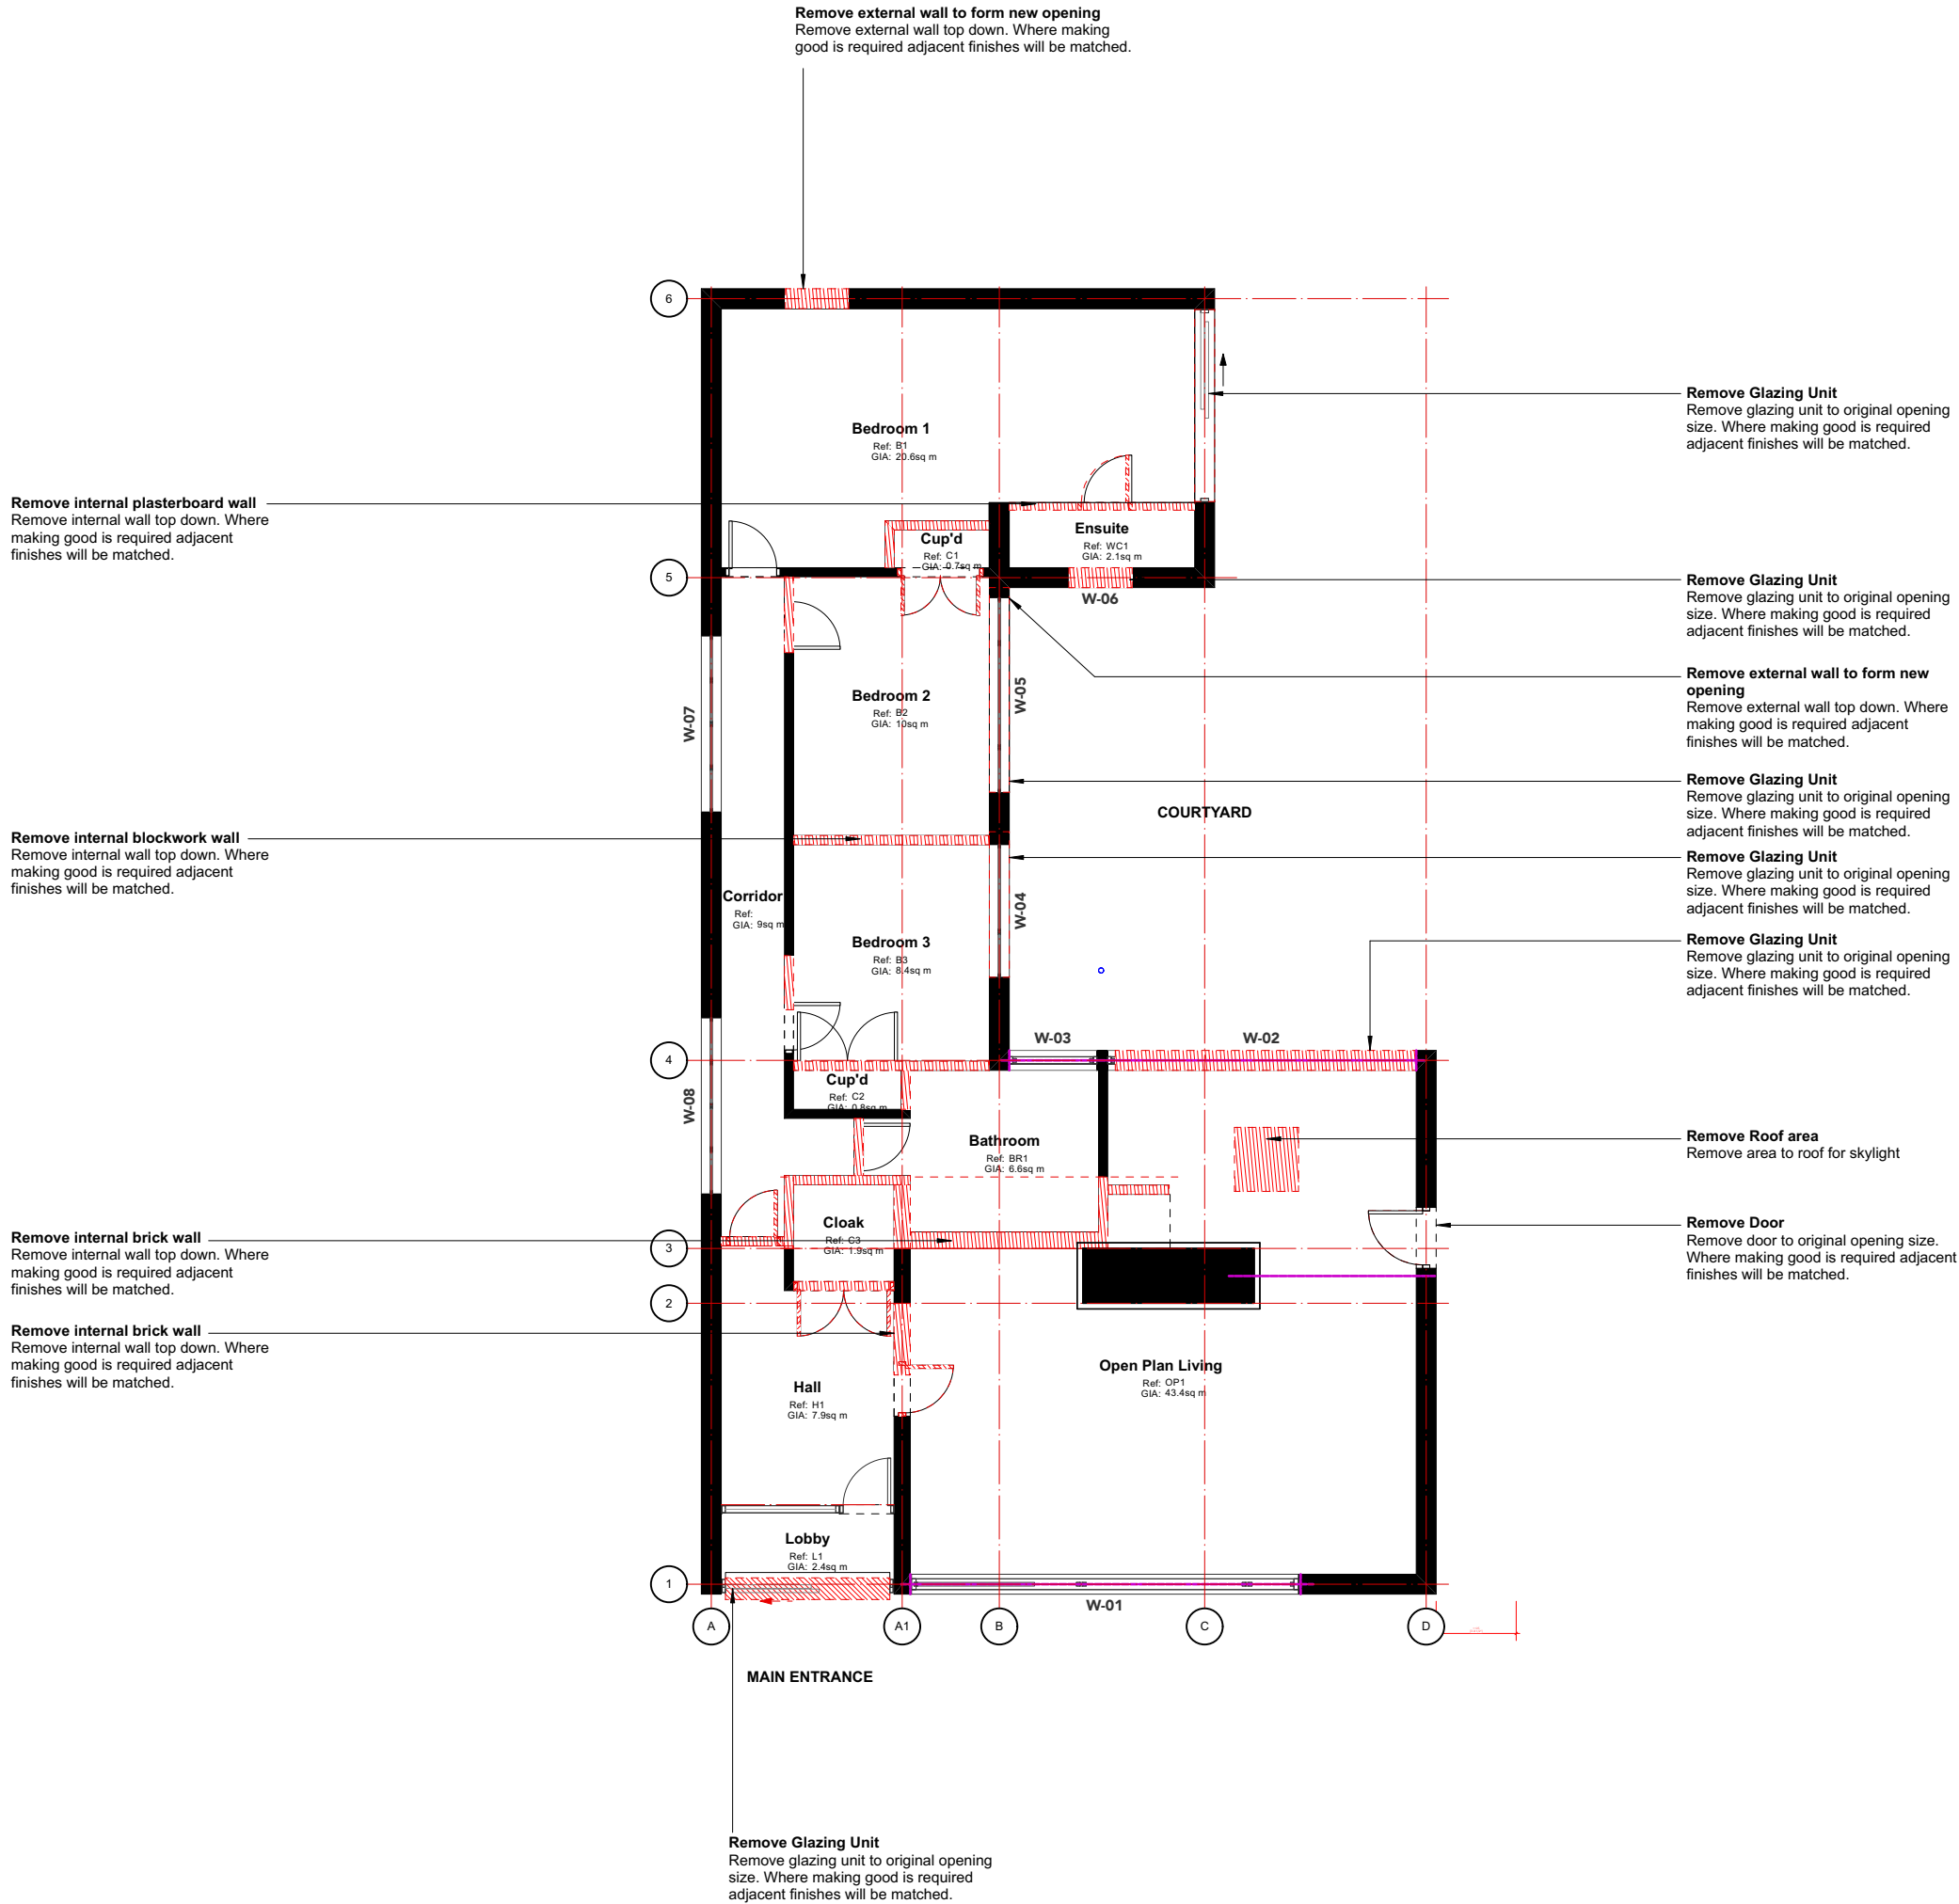

PROJECT: BUNGALOW REMODEL  
ADDRESS: 7B PARROCK RD,  
GRAVESEND,  
KENT. DA12 1PY

PURPOSE: FOR PLANNING PERMISSION

TITLE: DEMOLITION GROUND FLOOR PLAN  
DRAWING No. 01-03-001  
SCALE: 1:100  
PAGE SIZE: A3  
DRAWN BY: RC

DATE: 22/12/23  
REVISION: A