

PROPOSED GROUND FLOOR
SCALE 1:100


EXISTING 3 BED, 6 PERSON BUNGALOW
WITH PITCHED ROOF AND SEPARATE
GARAGE

GROSS INTERNAL AREA: 115SQM
(rounded)


Existing wall

New wall

Room Use	Room No:	GIA
Proposed Ground Floor		
Bedroom 1	B1	13.8 sq m
Bedroom 2	B2	9.8 sq m
Bedroom 3	B3	8.3 sq m
Bathroom	BR1	8.7 sq m
External Lobby	EL1	2.7 sq m
Foyer	F1	6.9 sq m
Open Plan Living	OP1	43.7 sq m
Utility Room	UR1	7 sq m
WC	WC1	2.1 sq m
Corridor		12.1 sq m
FLOOR TOTAL:		115.2 sq m

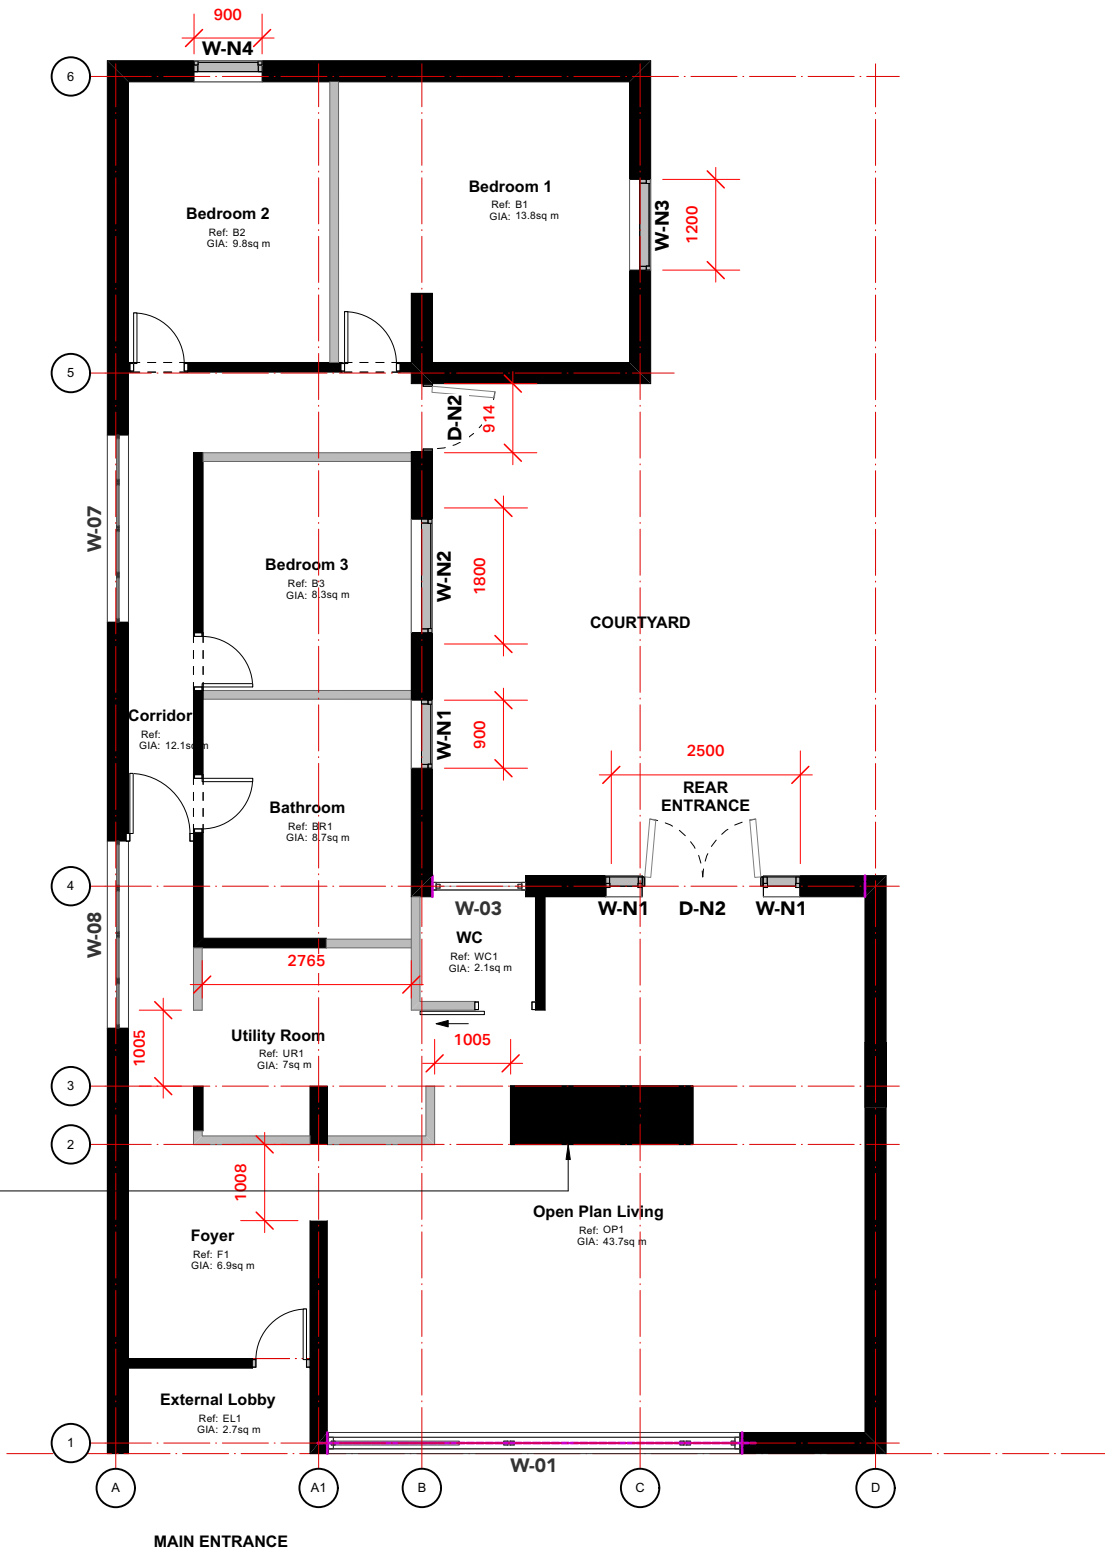

Existing stone chimney breast
To be retained and repointed in lime
mortar

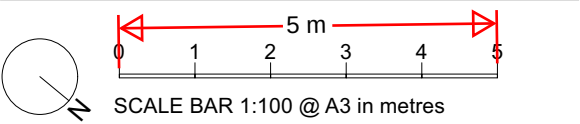

PROJECT: BUNGALOW REMODEL
ADDRESS: 7B PARROCK RD,
GRAVESEND,
KENT. DA12 1PY

PURPOSE: FOR PLANNING PERMISSION

TITLE: PROPOSED GROUND FLOOR PLAN
DRAWING No. 01-04-001
SCALE: 1:100
PAGE SIZE: A3
DRAWN BY: RC

DATE: 22/12/23
REVISION: A