

PROPOSED ROOF PLAN
SCALE 1:100



EXISTING 3 BED, 6 PERSON BUNGALOW
WITH PITCHED ROOF AND SEPARATE
GARAGE

GROSS INTERNAL AREA: 115SQM
(rounded)

Solar Panels
Fixed to flat roof. To project no further
than 200mm from flat roof

Roof Light
Fixed to flat roof. Double glazed unit.

Exiting stone chimney breast
To be retained and repointed in lime
mortar

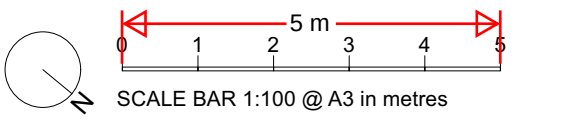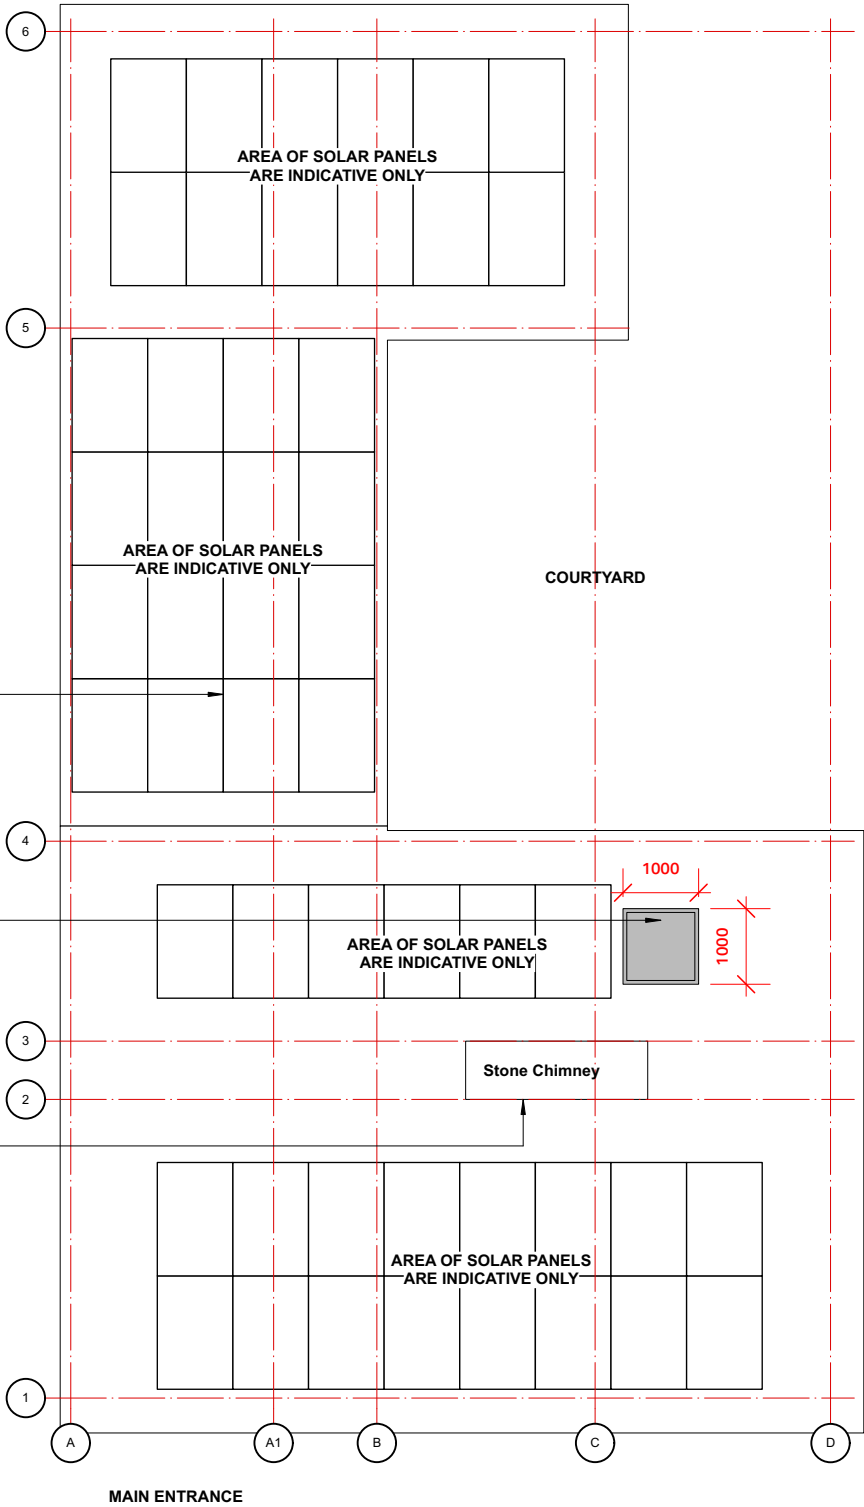

PROJECT: BUNGALOW REMODEL
ADDRESS: 7B PARROCK RD,
GRAVESEND,
KENT. DA12 1PY

PURPOSE: FOR PLANNING PERMISSION

TITLE: PROPOSED ROOF PLAN
DRAWING No. 01-04-002
SCALE: 1:100
PAGE SIZE: A3
DRAWN BY: RC

DATE: 22/12/23
REVISION: A