
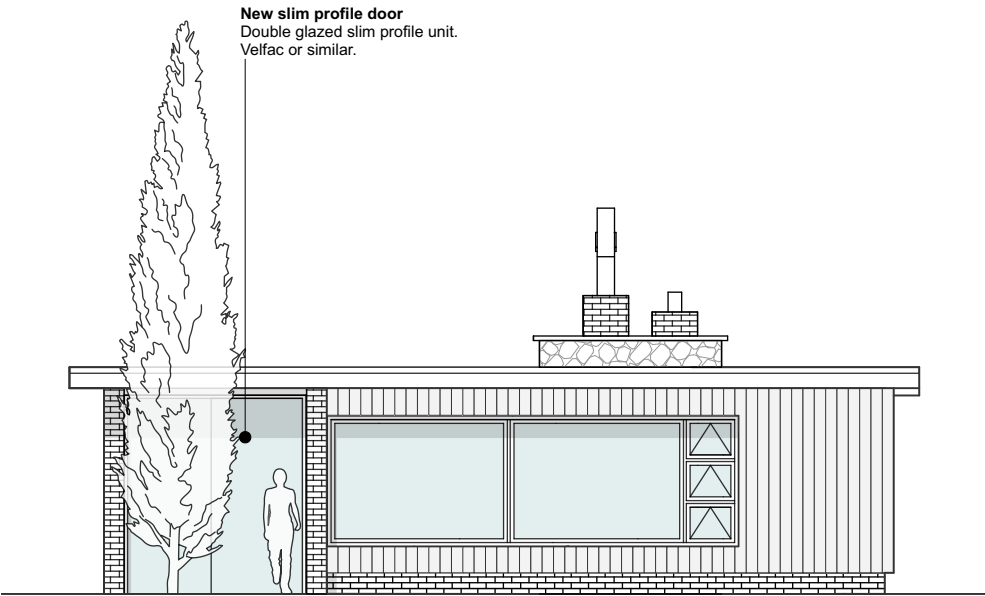



PROPOSED ELEVATIONS
SCALE 1:100

EXISTING 3 BED, 6 PERSON BUNGALOW
WITH PITCHED ROOF AND SEPARATE
GARAGE


GROSS INTERNAL AREA: 115SQM
(rounded)

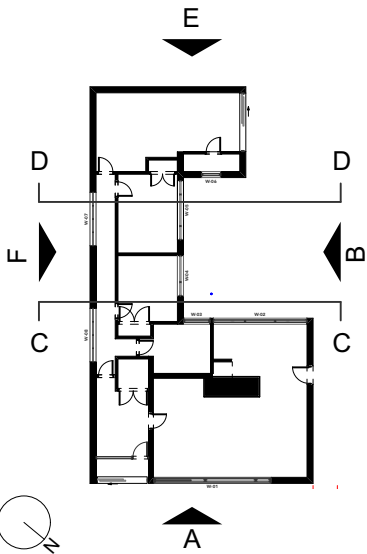


A - PROPOSED FRONT ELEVATION

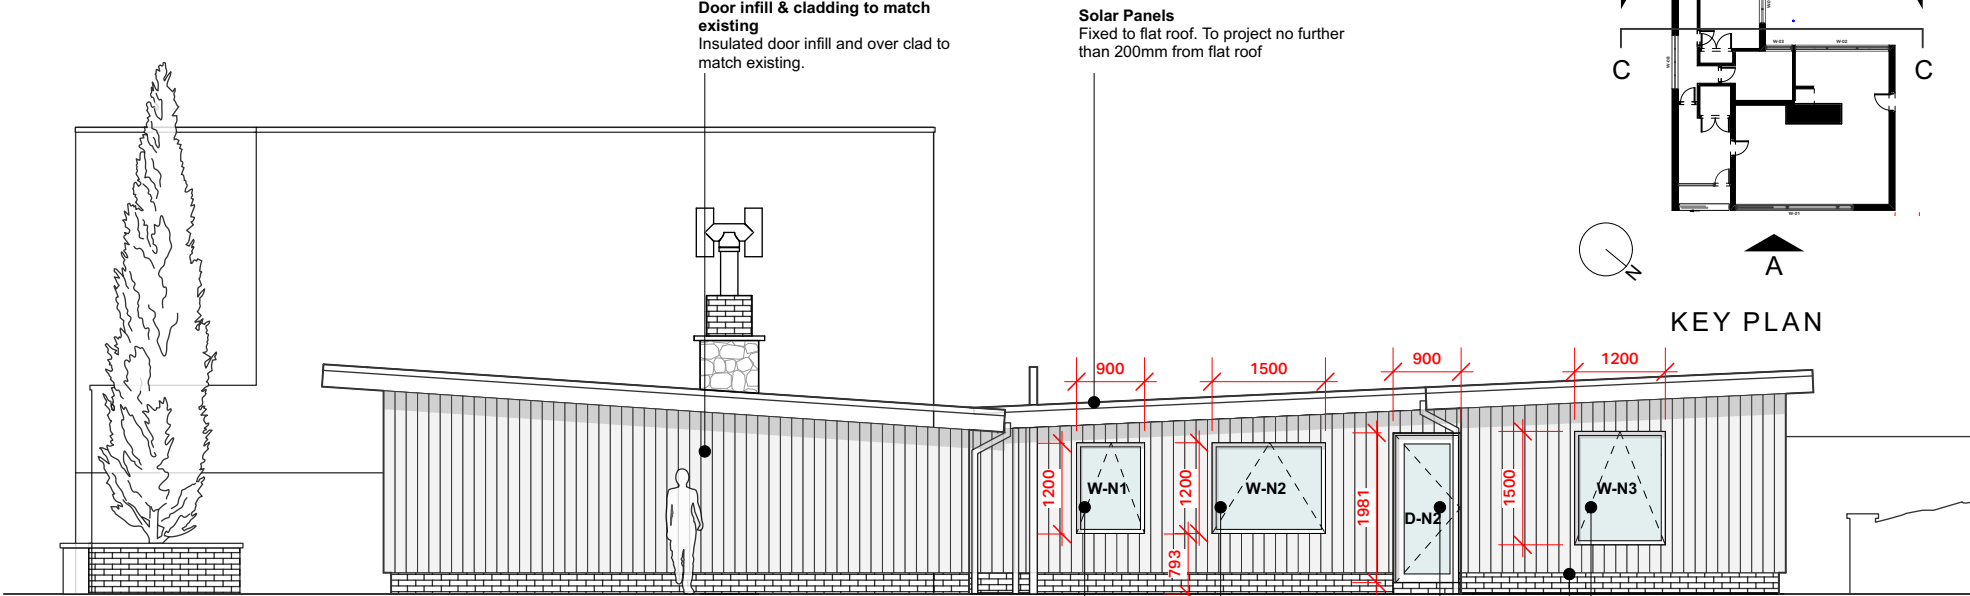


B - PROPOSED SIDE ELEVATION - COURTYARD

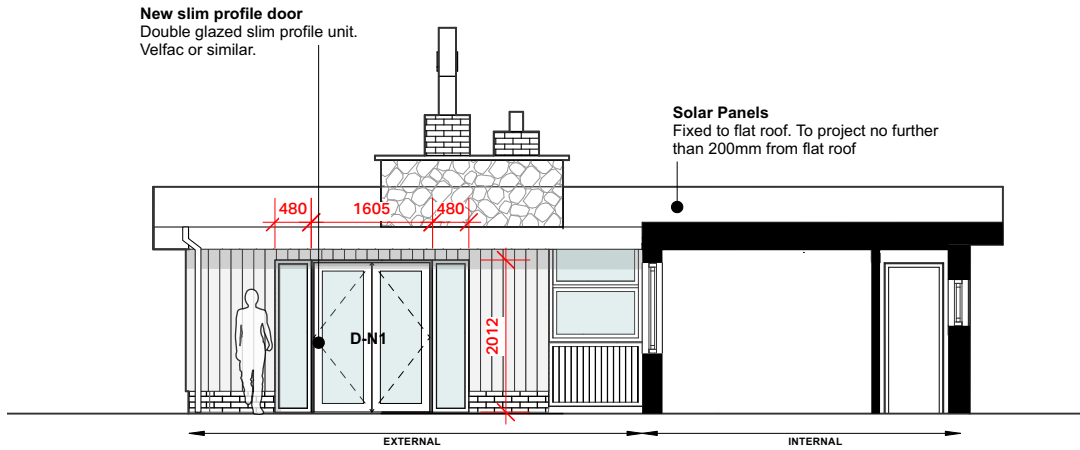


CC - PROPOSED SECTION

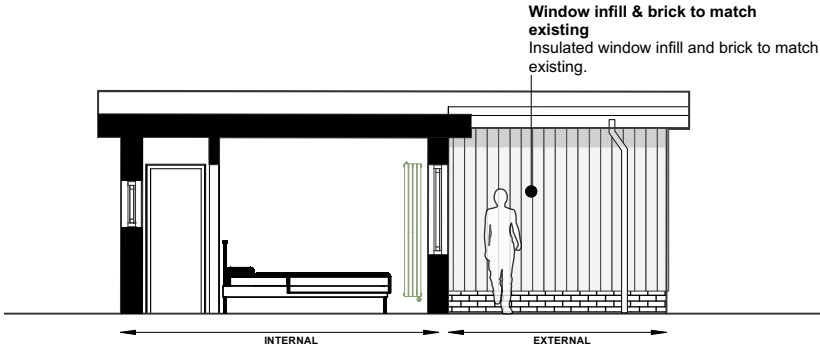


DD - PROPOSED SECTION

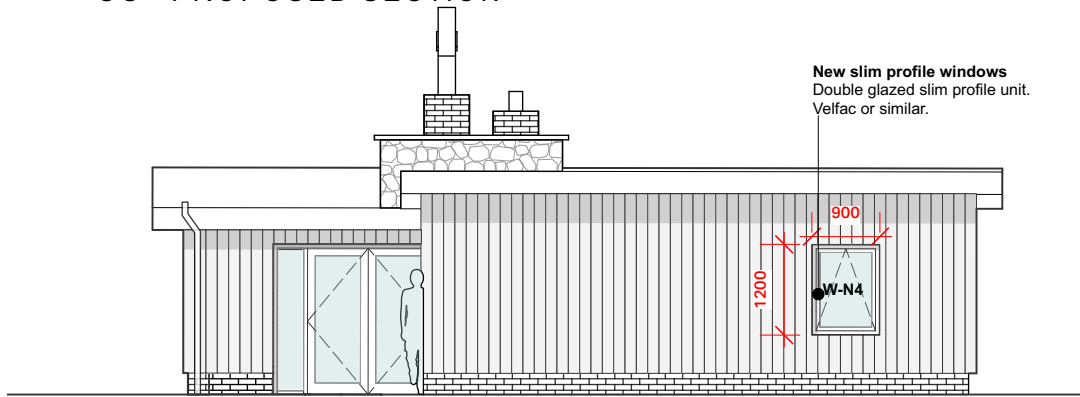

E - PROPOSED REAR ELEVATION

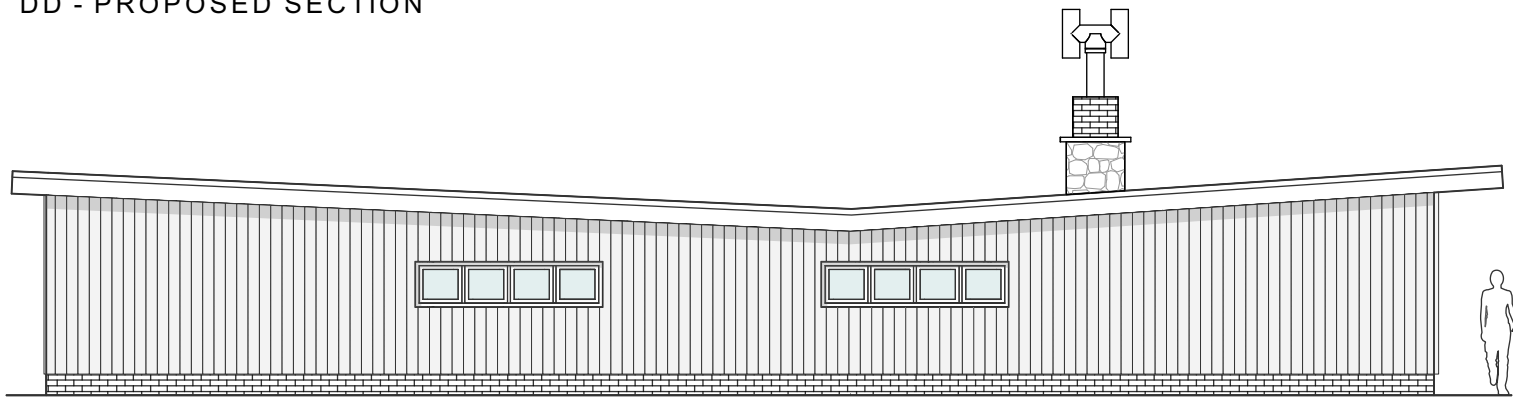

F - PROPOSED SIDE ELEVATION - SIDE PASSAGE

 

SCALE BAR 1:100 @ A3 in metres

PURPOSE: FOR PLANNING PERMISSION

PROJECT: BUNGALOW REMODEL
ADDRESS: 7B PARROCK RD,
GRAVESEND,
KENT. DA12 1PY

TITLE: PROPOSED EXTERNAL ELEVATIONS
DRAWING No. 01-05-001
SCALE: 1:100
PAGE SIZE: A3
DRAWN BY: RC

DATE: 28/12/23
REVISION: A