




Existing Location Plan
1:1250 @ A3

The red line is to identify the property based on Ordnance Survey data only. It is not intended to identify physical or ownership boundaries.




Existing Block Plan
1:500 @ A3

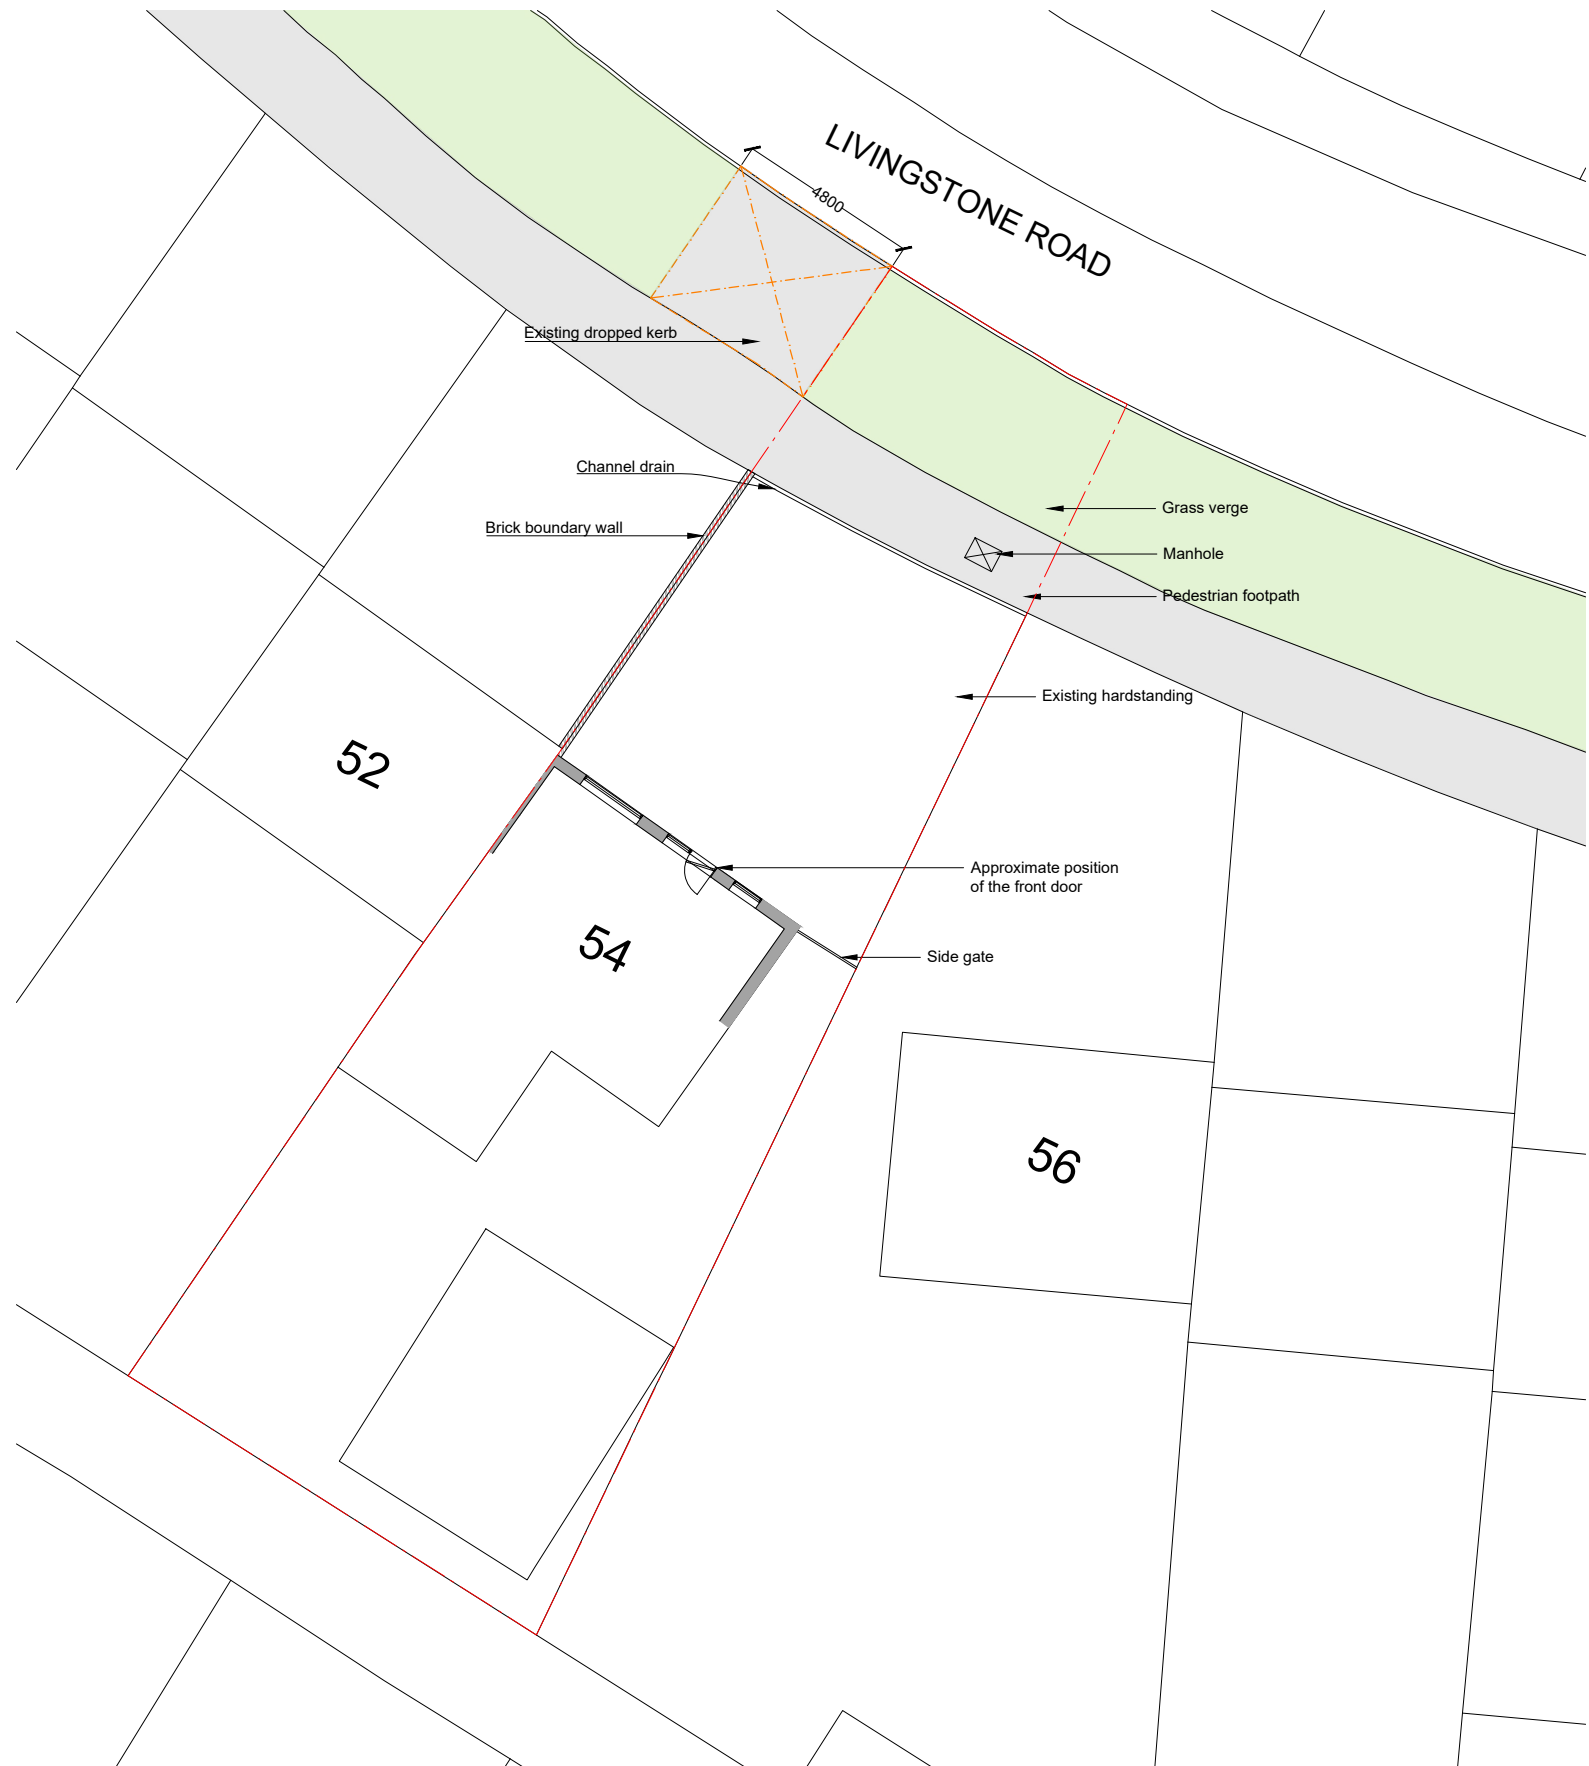

Existing Site Plan
1:200 @ A3

NOTES:
- This drawing is for early stage design and planning applications only, and therefore should NOT be used for construction.

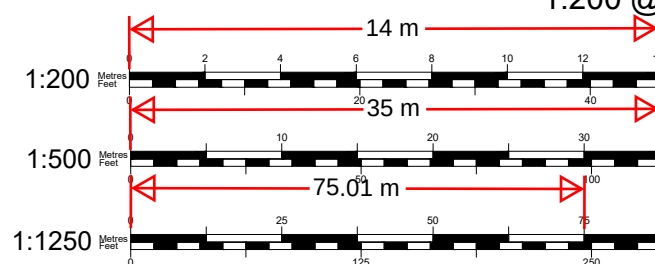

Revisions:
- 01.11.23 FIRST ISSUE
- 23.12.23 - Rev. A - Revised drawings issued to Client for sign off

LOCATION 54 Livingstone Rd Gravesend DA12 5DZ	CLIENT Chris Brett & Carole Bines			DRAWING TITLE Existing Location Plan and Site Plan	DRAWING No 001 @ A3
	SCALE Various @ A3	STATUS Existing	CHECKED BY YS		REV A
JOB DESCRIPTION Dropped kerb/vehicle crossover application					