

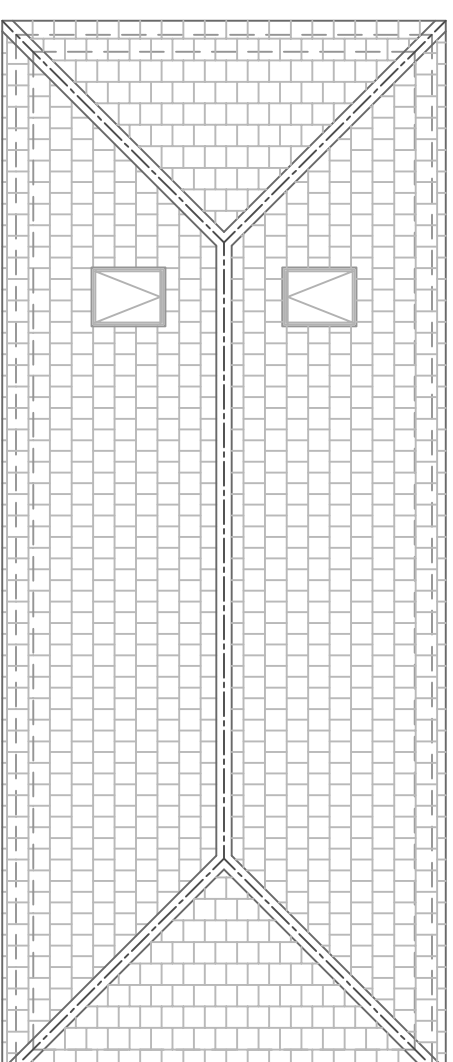


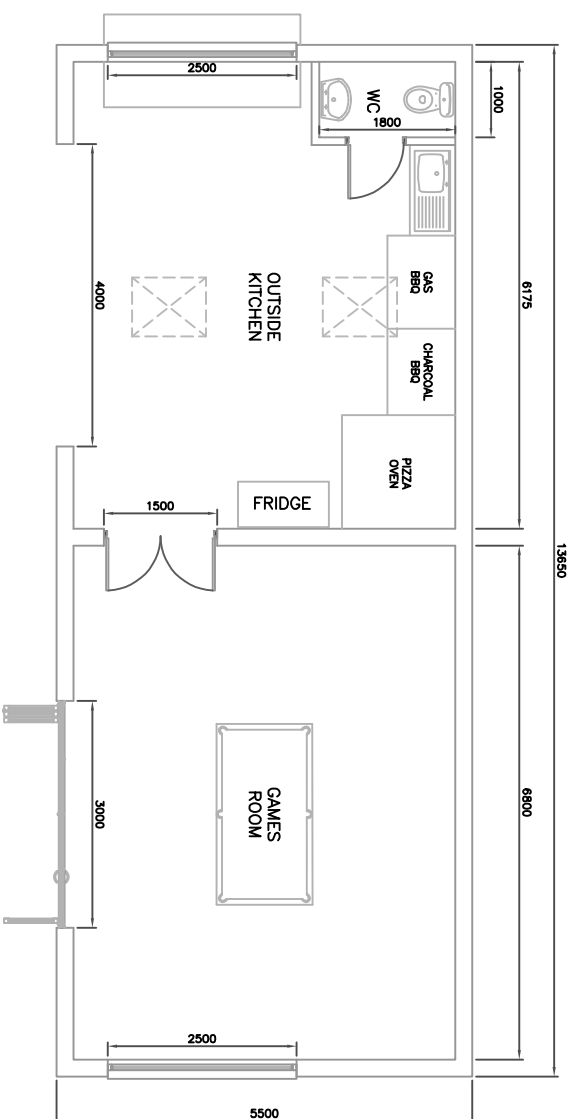


PROPOSED FLOOR PLAN


PROPOSED FLOOR PLAN

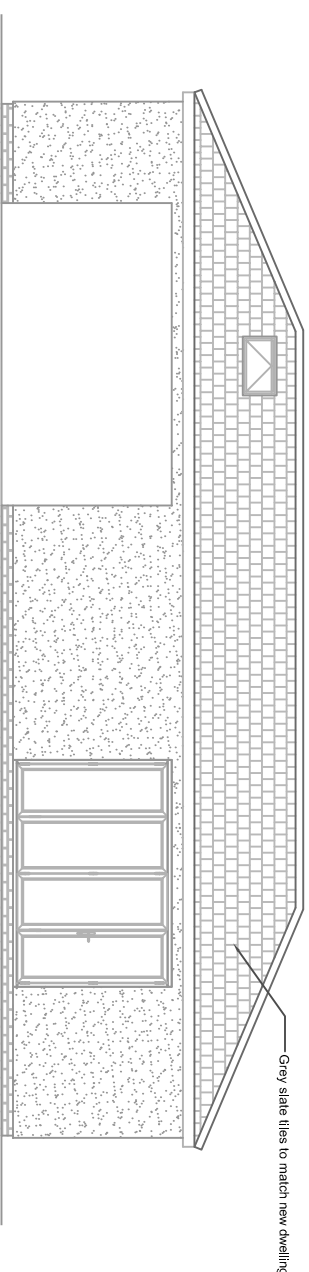


PROPOSED FRONT ELEVATION

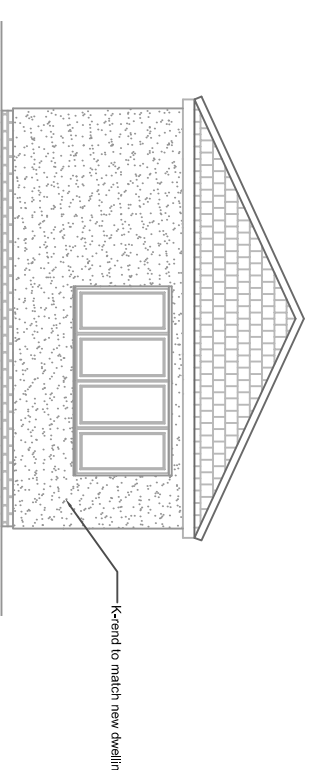

PROPOSED SOUTH FACING
SIDE ELEVATION

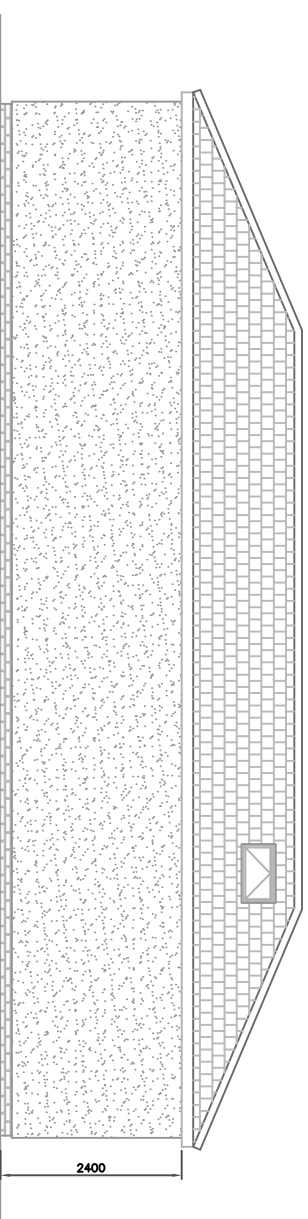

PROPOSED REAR ELEVATION

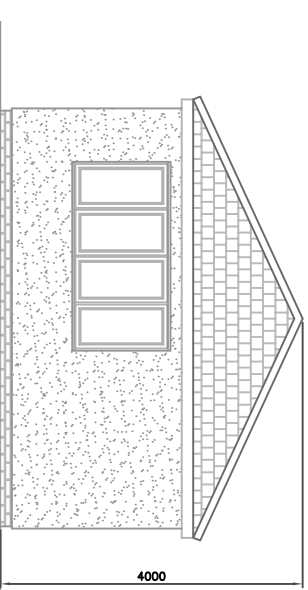

PROPOSED NORTH FACING
SIDE ELEVATION

PLAN APPROVED
Planning Ref: --/--
Building Regulations Ref: -

Planning Rel. --/--
Building Regulations Ref: -Planning Rel. --/--
Building Regulations Ref: -

SCALE 1:100 (mm)

•

All work to comply with current Building Regulations and relevant codes of practice

All dimensions, levels and construction details to be checked and clarified on site by the builder before commencement of work.
No dimensions to be scaled.

SCOPE OF DRAWING

This drawing has been prepared for the purposes of making Planning & Building Control Applications only and is NOT intended to indicate complete constructional details.

It is the **CLIENTS RESPONSIBILITY** for obtaining an agreement with the owners of any adjoining property under the **PARTY WALL ACT 1996**, (details available from your local authority)

		D
Sept 2023	CLIENT REVISIONS	C
Jul 2021	CLIENT REVISIONS	B
May 2021	ISSUED FOR DISCUSSION & APPROVAL BY CLIENT	A
DATE	REVISION	RE

TITLE

Whitegates

Kent ME2 3UF

Kent ME2 3UF

PROPOSED PLANS AND ELEVATIONS

KENTEC DRAUGHTING

ARCHITECTURAL DIVISION

SHODLAND, KENT ME6 80F
TELEPHONE: (01634) 248900

IT/MS/OS	② Complaint of this drawing is on
----------	-----------------------------------

ED:	-	Let's and may not be copied or reprinted without permission of Koutec
-----	---	---

SIZE:	A2	DRAWING NO:	7204
E:	1:100 at A2		

May 2021	1021-1
----------	--------

DATE:	May 2021
CUMULATIVE:	1,100 at 12

1321-P-01 C