



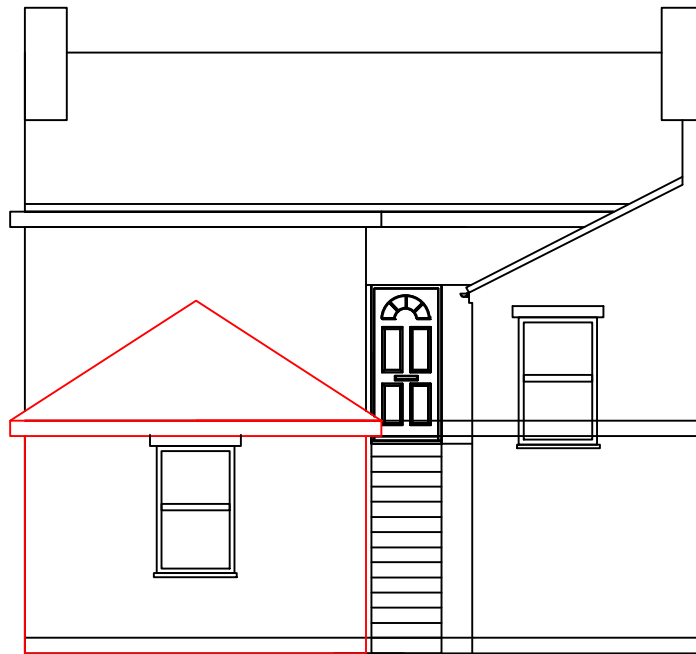


PROPOSED Front Elevation
Scale 1:100



PROPOSED Rear Elevation
Scale 1:100

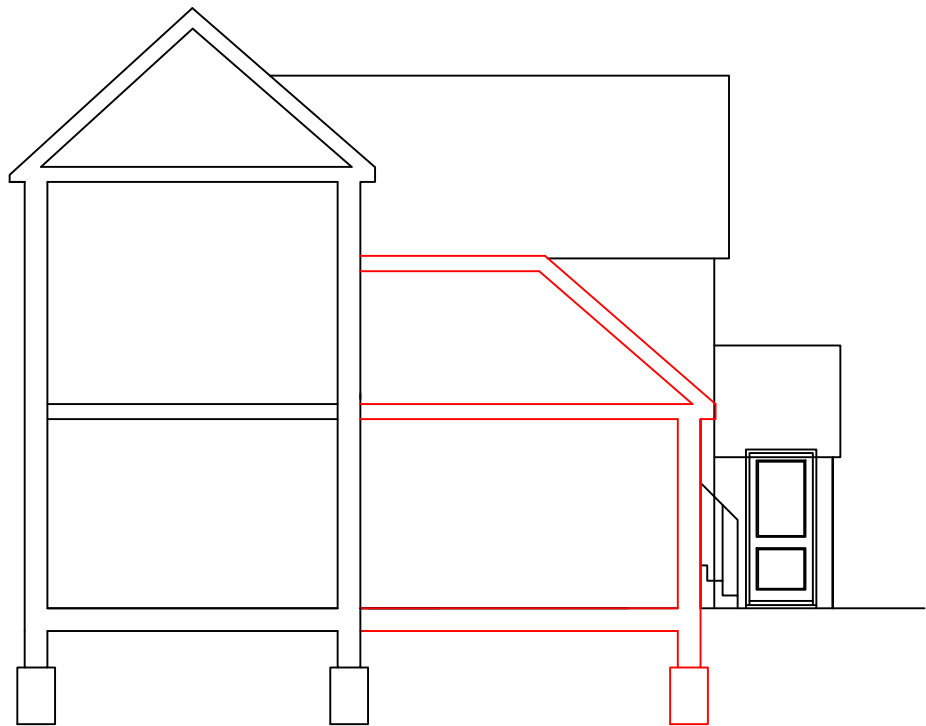

PROPOSED Cross section
Scale 1:100

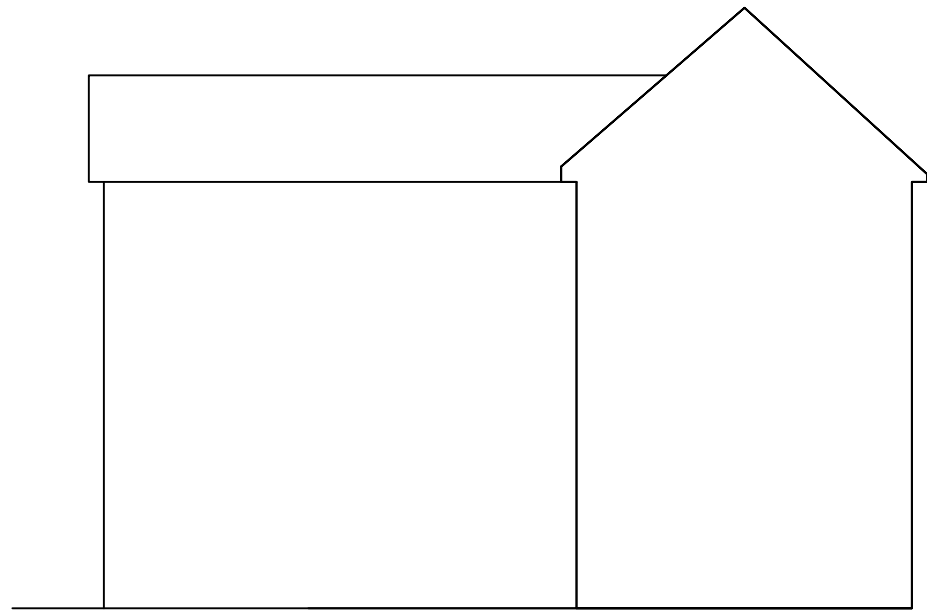

PROPOSED Side Elevation
Scale 1:100


PROPOSED ELEVATIONS

PROJECT

1:100

@ A3

SCALE BAR
M 1:100

 

SCALE	DATE	AUTHOR	CHK'D
1:100 @ A3	10-MAY 2025	abc	RK
JOB NO.	DRAWING NO.	REV	
CD0000-00	3	REV	
CLIENT REF			
PROPOSED-DRAWINGS			

90 Wellington Street, Gravesend DA12 1JQ