




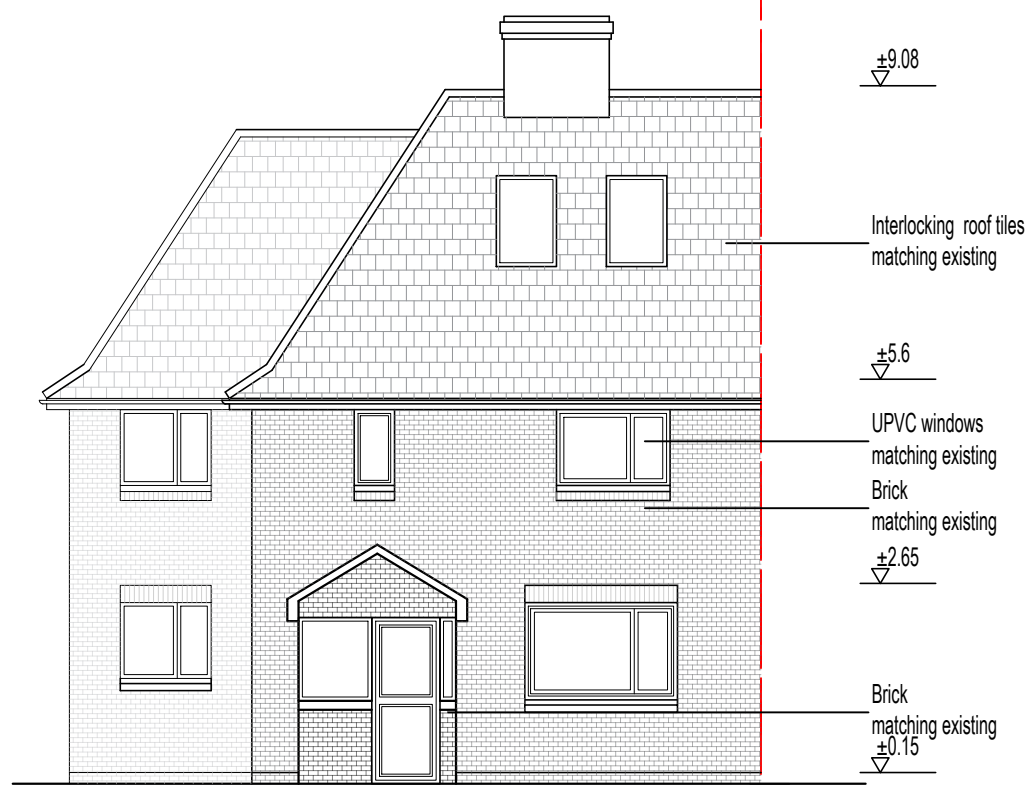


Proposed Front Elevation
Scale 1:100

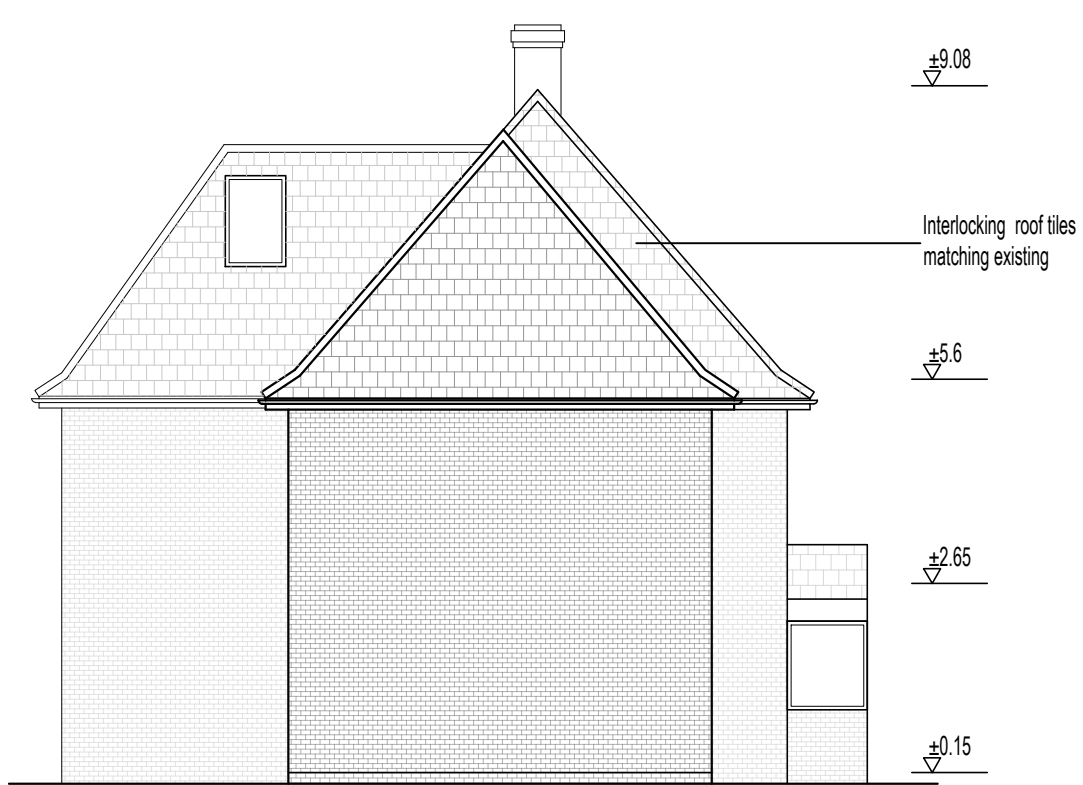


Proposed Side Elevation
Scale 1:100

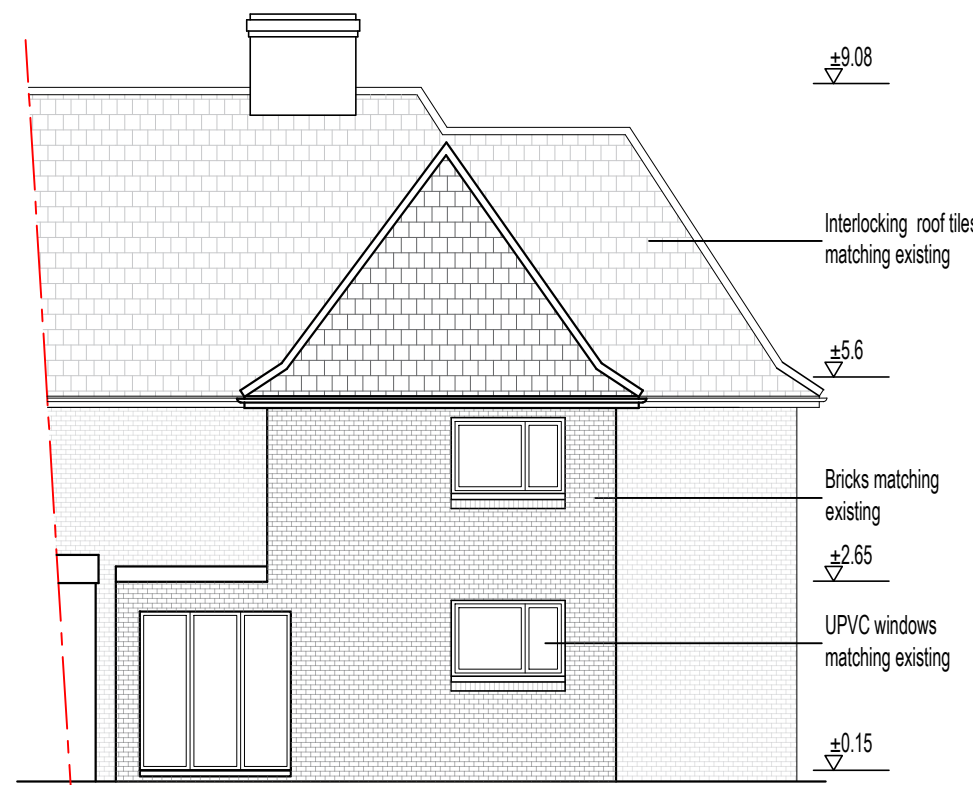


Proposed Rear Elevation
Scale 1:100

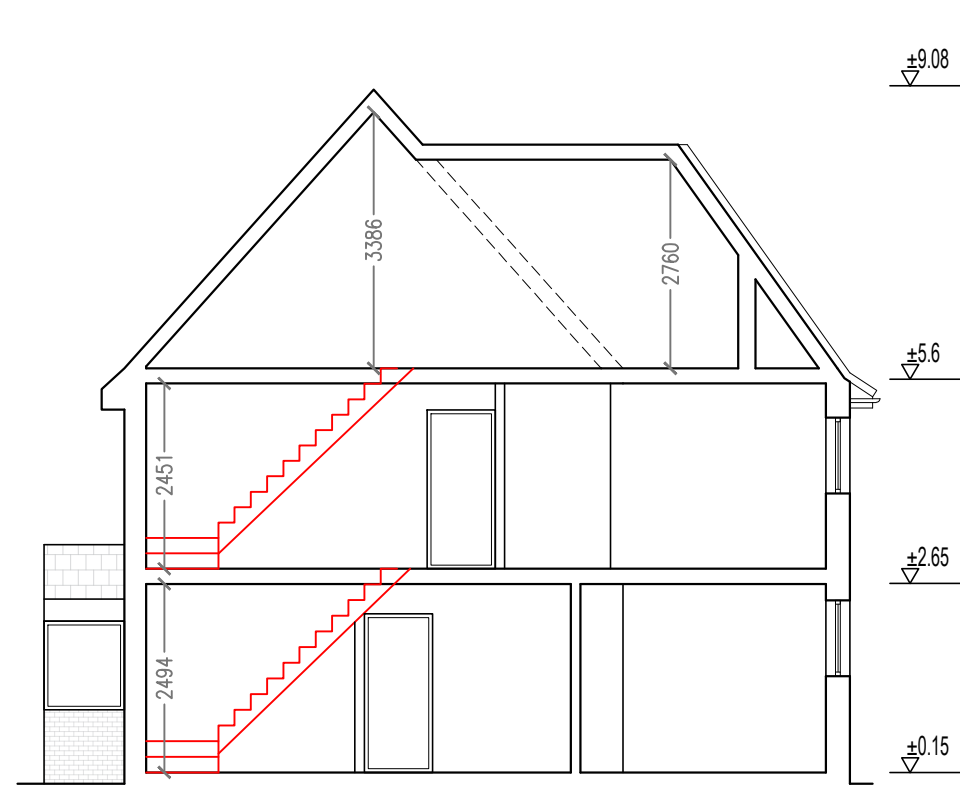


Proposed Section A-A
Scale 1:100

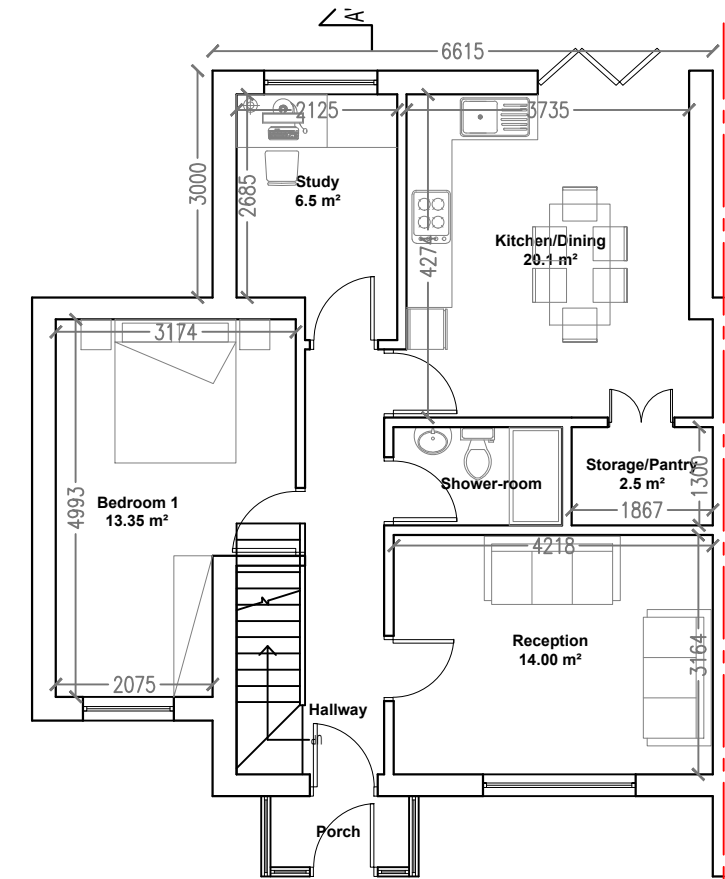


Proposed Ground Floor
Scale 1:100

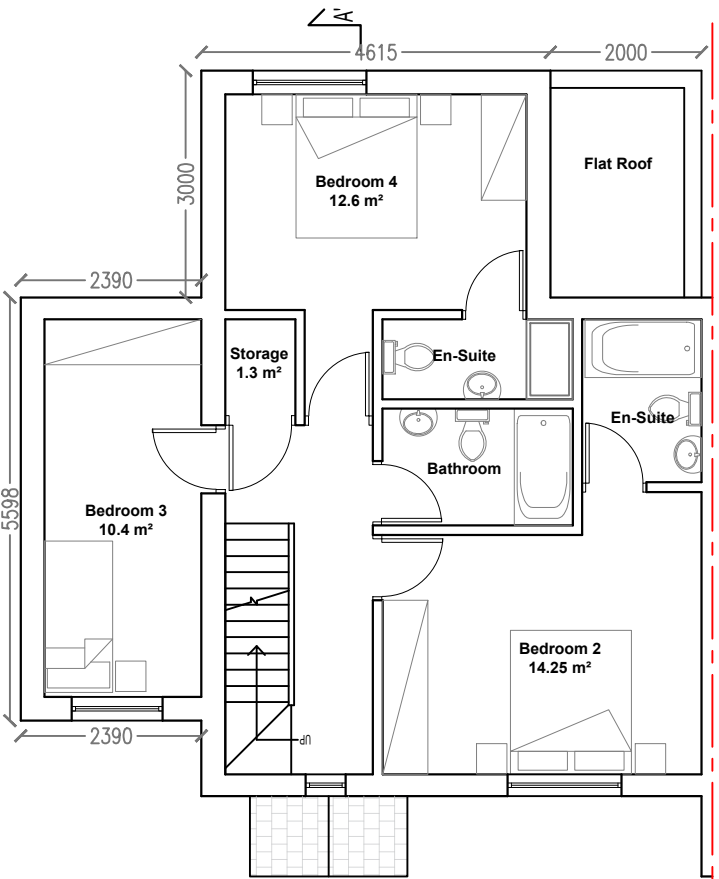

Proposed First Floor
Scale 1:100

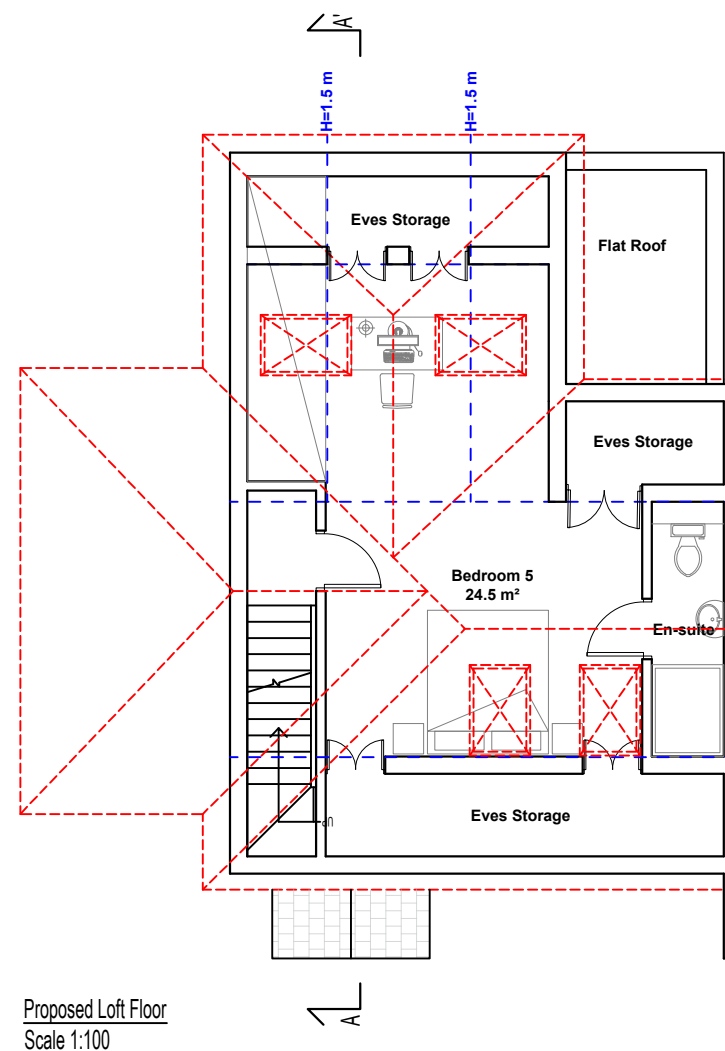


Proposed Loft Floor
Scale 1:100

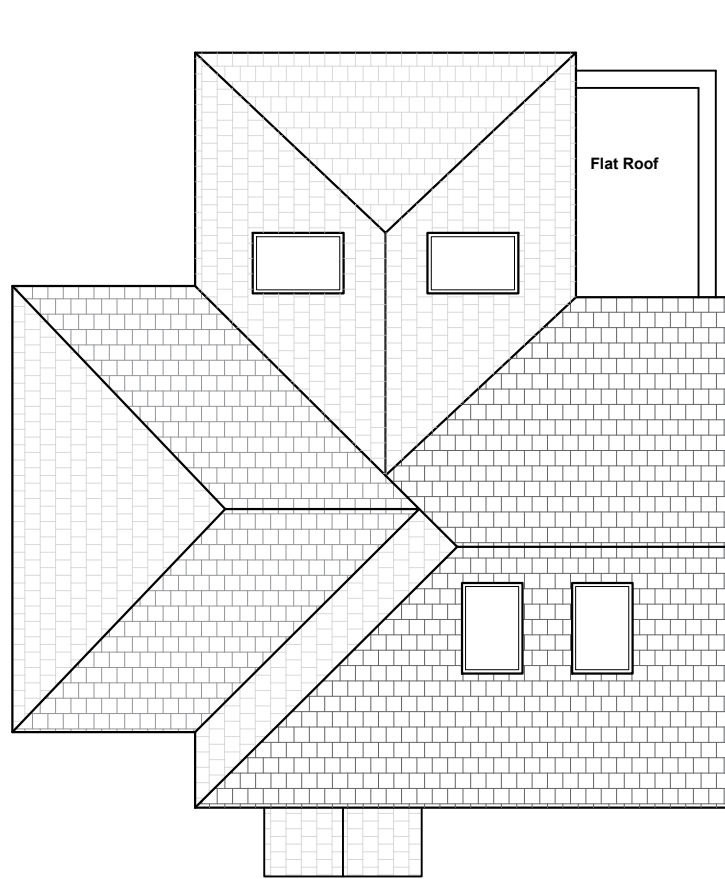


Proposed Roof
Scale 1:100




Site Location Plan
Scale 1:1250

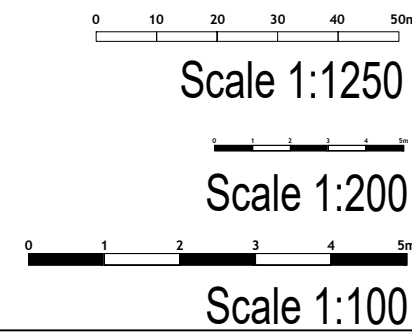

Proposed Site Location Plan
Scale 1:200

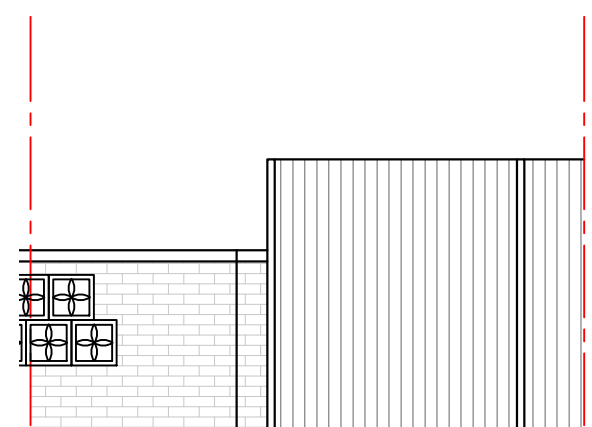

Existing Boundary
Scale 1:50

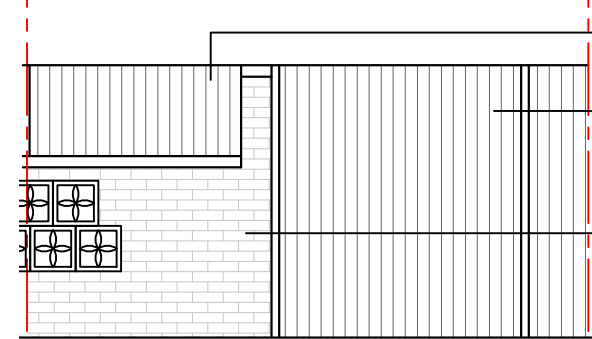

Proposed Boundary
Scale 1:50

Boundary wall proposal to an area of lower boundary with No. 6 Lanes Avenue.

Kappa Planning Ltd

46-48 Ennersdale Road, London,
SE13 6JB
Tel: 02080041662
www.kappa-planning.co.uk

CLIENT

Mr Ionel John Vilciu

PROJECT

4 Lanes Avenue, Gravesend, Kent, DA11 7HR

JOB TITLE

PROPOSED 2-STORY SIDE AND REAR EXTENSION,
LOFT CONVERSION, PORCH; AND ASSOCIATED
INTERNAL & EXTERNAL ALTERATIONS TO CREATE A
LARGER SINGLE FAMILY DWELLING

DRAWING

PROPOSED FLOOR PLANS, ROOF
PLANS, SECTION, ELEVATIONS AND
PROPOSED SITE LOCATION PLAN

DRAWN BY
NR

CHECKED BY
GP

REVISION
Rev B - 16.03.26

DATE
10.12.25

SCALE
1:100 / 1:1250 @ A1

RELEASE
02

PROJECT
No
838

DRAWING
No
02