



DO NOT SCALE FROM THIS DRAWING  
ALL DIMENSIONS TO BE VERIFIED BY THE CONTRACTOR ON SITE

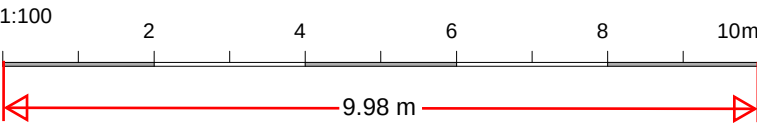

Existing window opening widened to provide french doors out to private amenity space.


Left flank elevation 1

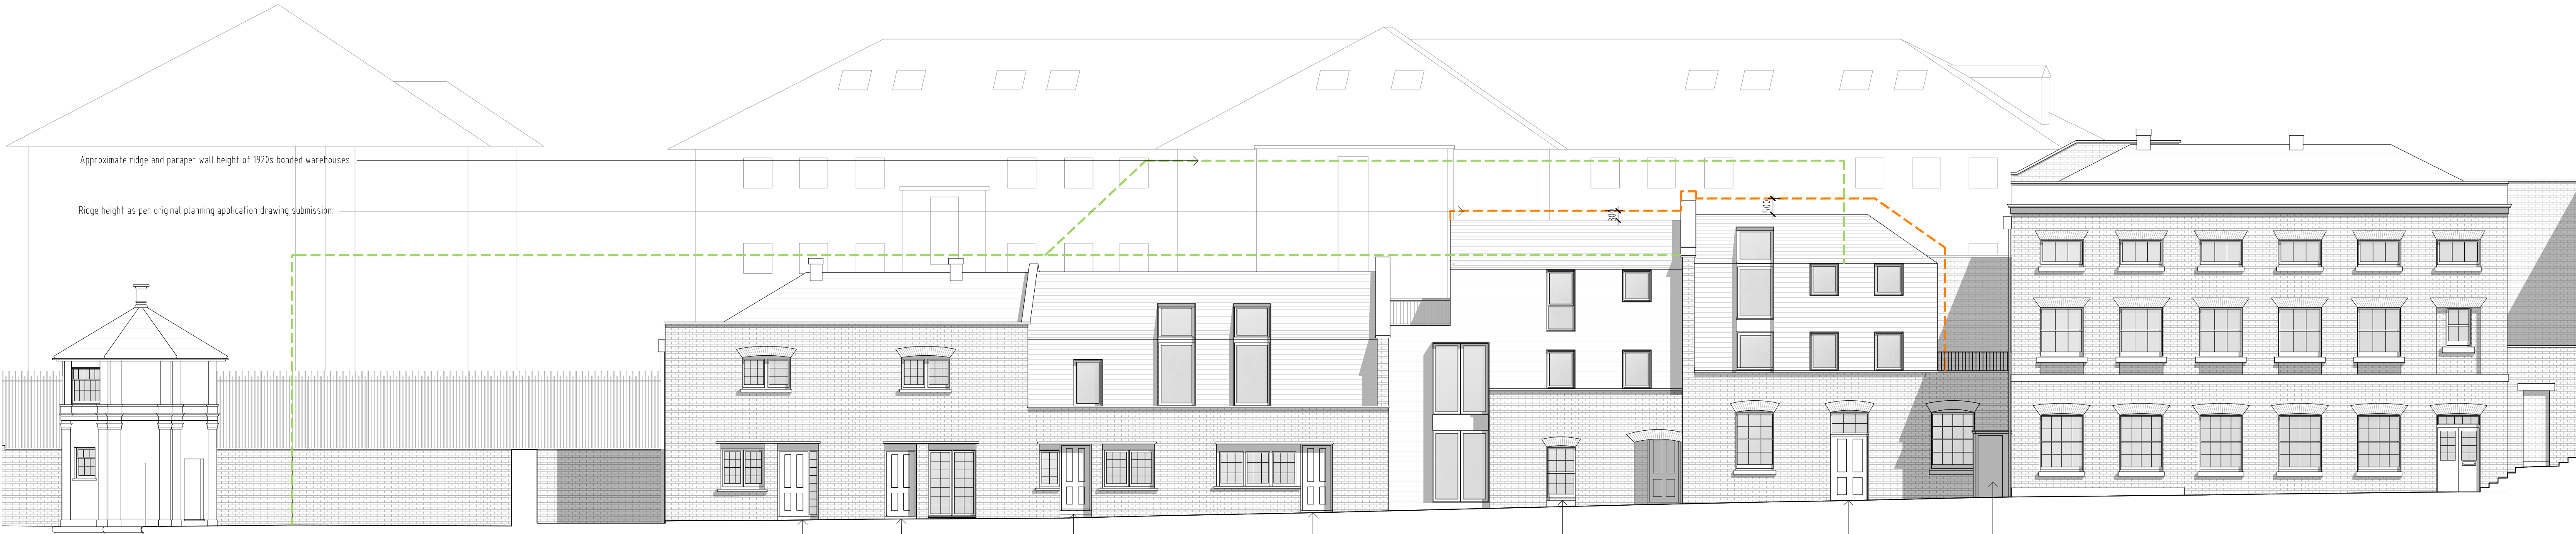

Approximate ridge and parapet wall height of 1920s bonded warehouses.  
Ridge height as per original planning application drawing submission.

Front elevation

New door added in location of existing window openings.  
New door added in location of existing openings.  
Existing non original window to be removed and sash window inserted.  
Existing window to be removed and door opening formed in same location.  
Existing porch to be retained and repaired / restored where necessary

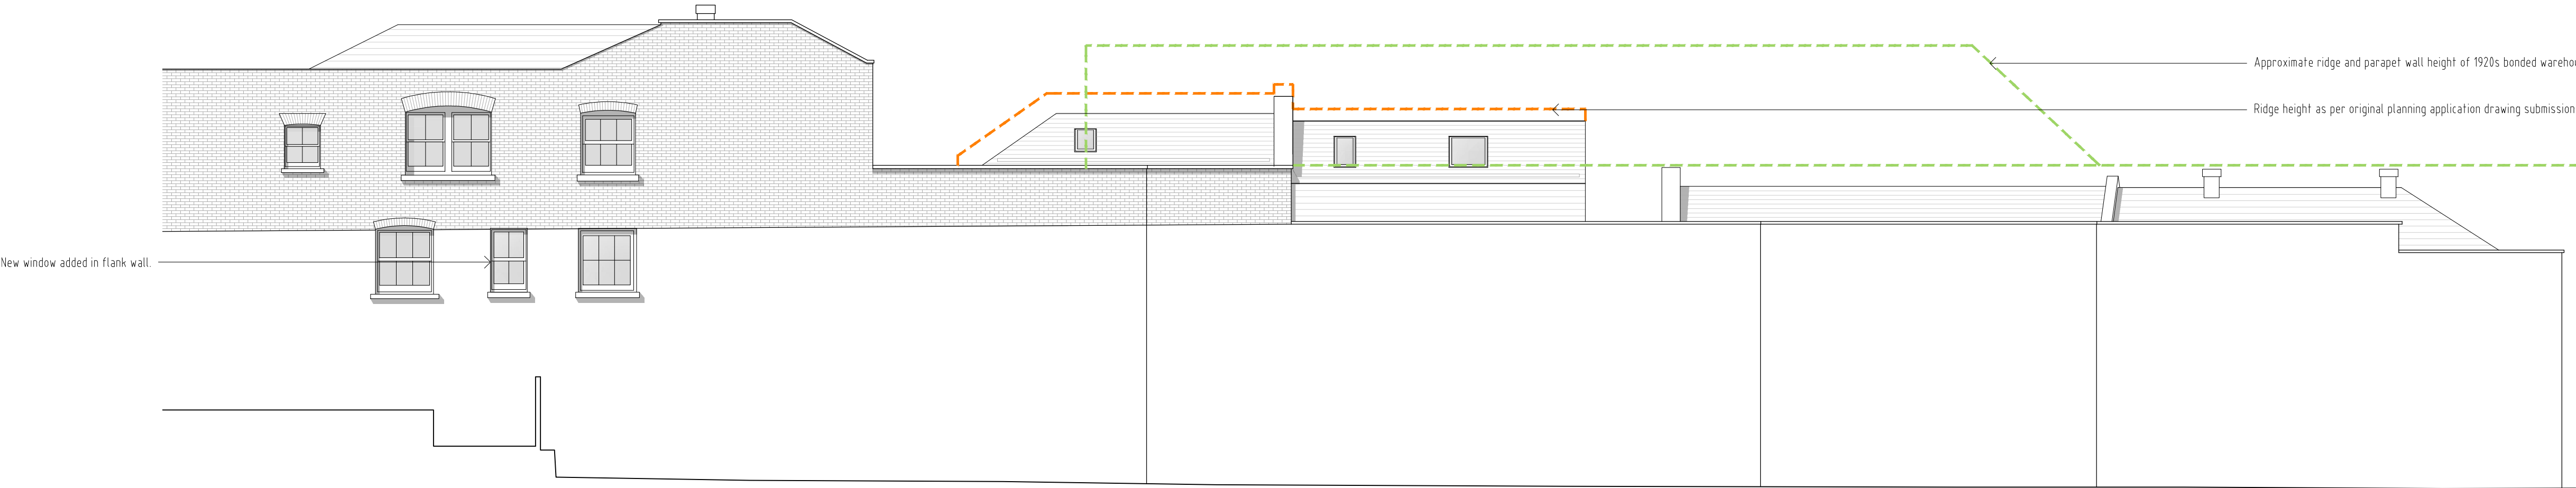

Approximate ridge and parapet wall height of 1920s bonded warehouses.  
Ridge height as per original planning application drawing submission.

Rear elevation

| B   | Existing porch entrance to unit 13 retained.                            | May 22 | AR |      |
|-----|-------------------------------------------------------------------------|--------|----|------|
| A   | Amendment to fenestration, parapet height and roof height, unit 14 & 15 | Apr 22 | AR |      |
| REV | DESCRIPTION                                                             | DATE   | BY | CHKD |

TURNER  
JACKSON+DAY  
ASSOCIATES

Radio House  
Thanet Way, Whitstable  
Kent CT15 3QX  
I: 01227 261453  
e: enquiries@tjda.co.uk  
www.turnerjacksonday.co.uk

client details

Mile Property Group Ltd

project details

Custom House  
The Terrace, Gravesend, DA12 2DE

drawing title

Custom House Outbuildings  
Proposed Plans

date scale drawn by checked by

Feb'21 1:100@A1 NS

|             |             |          |
|-------------|-------------|----------|
| project no: | drawing no: | revision |
| 1735        | 029         | B        |