


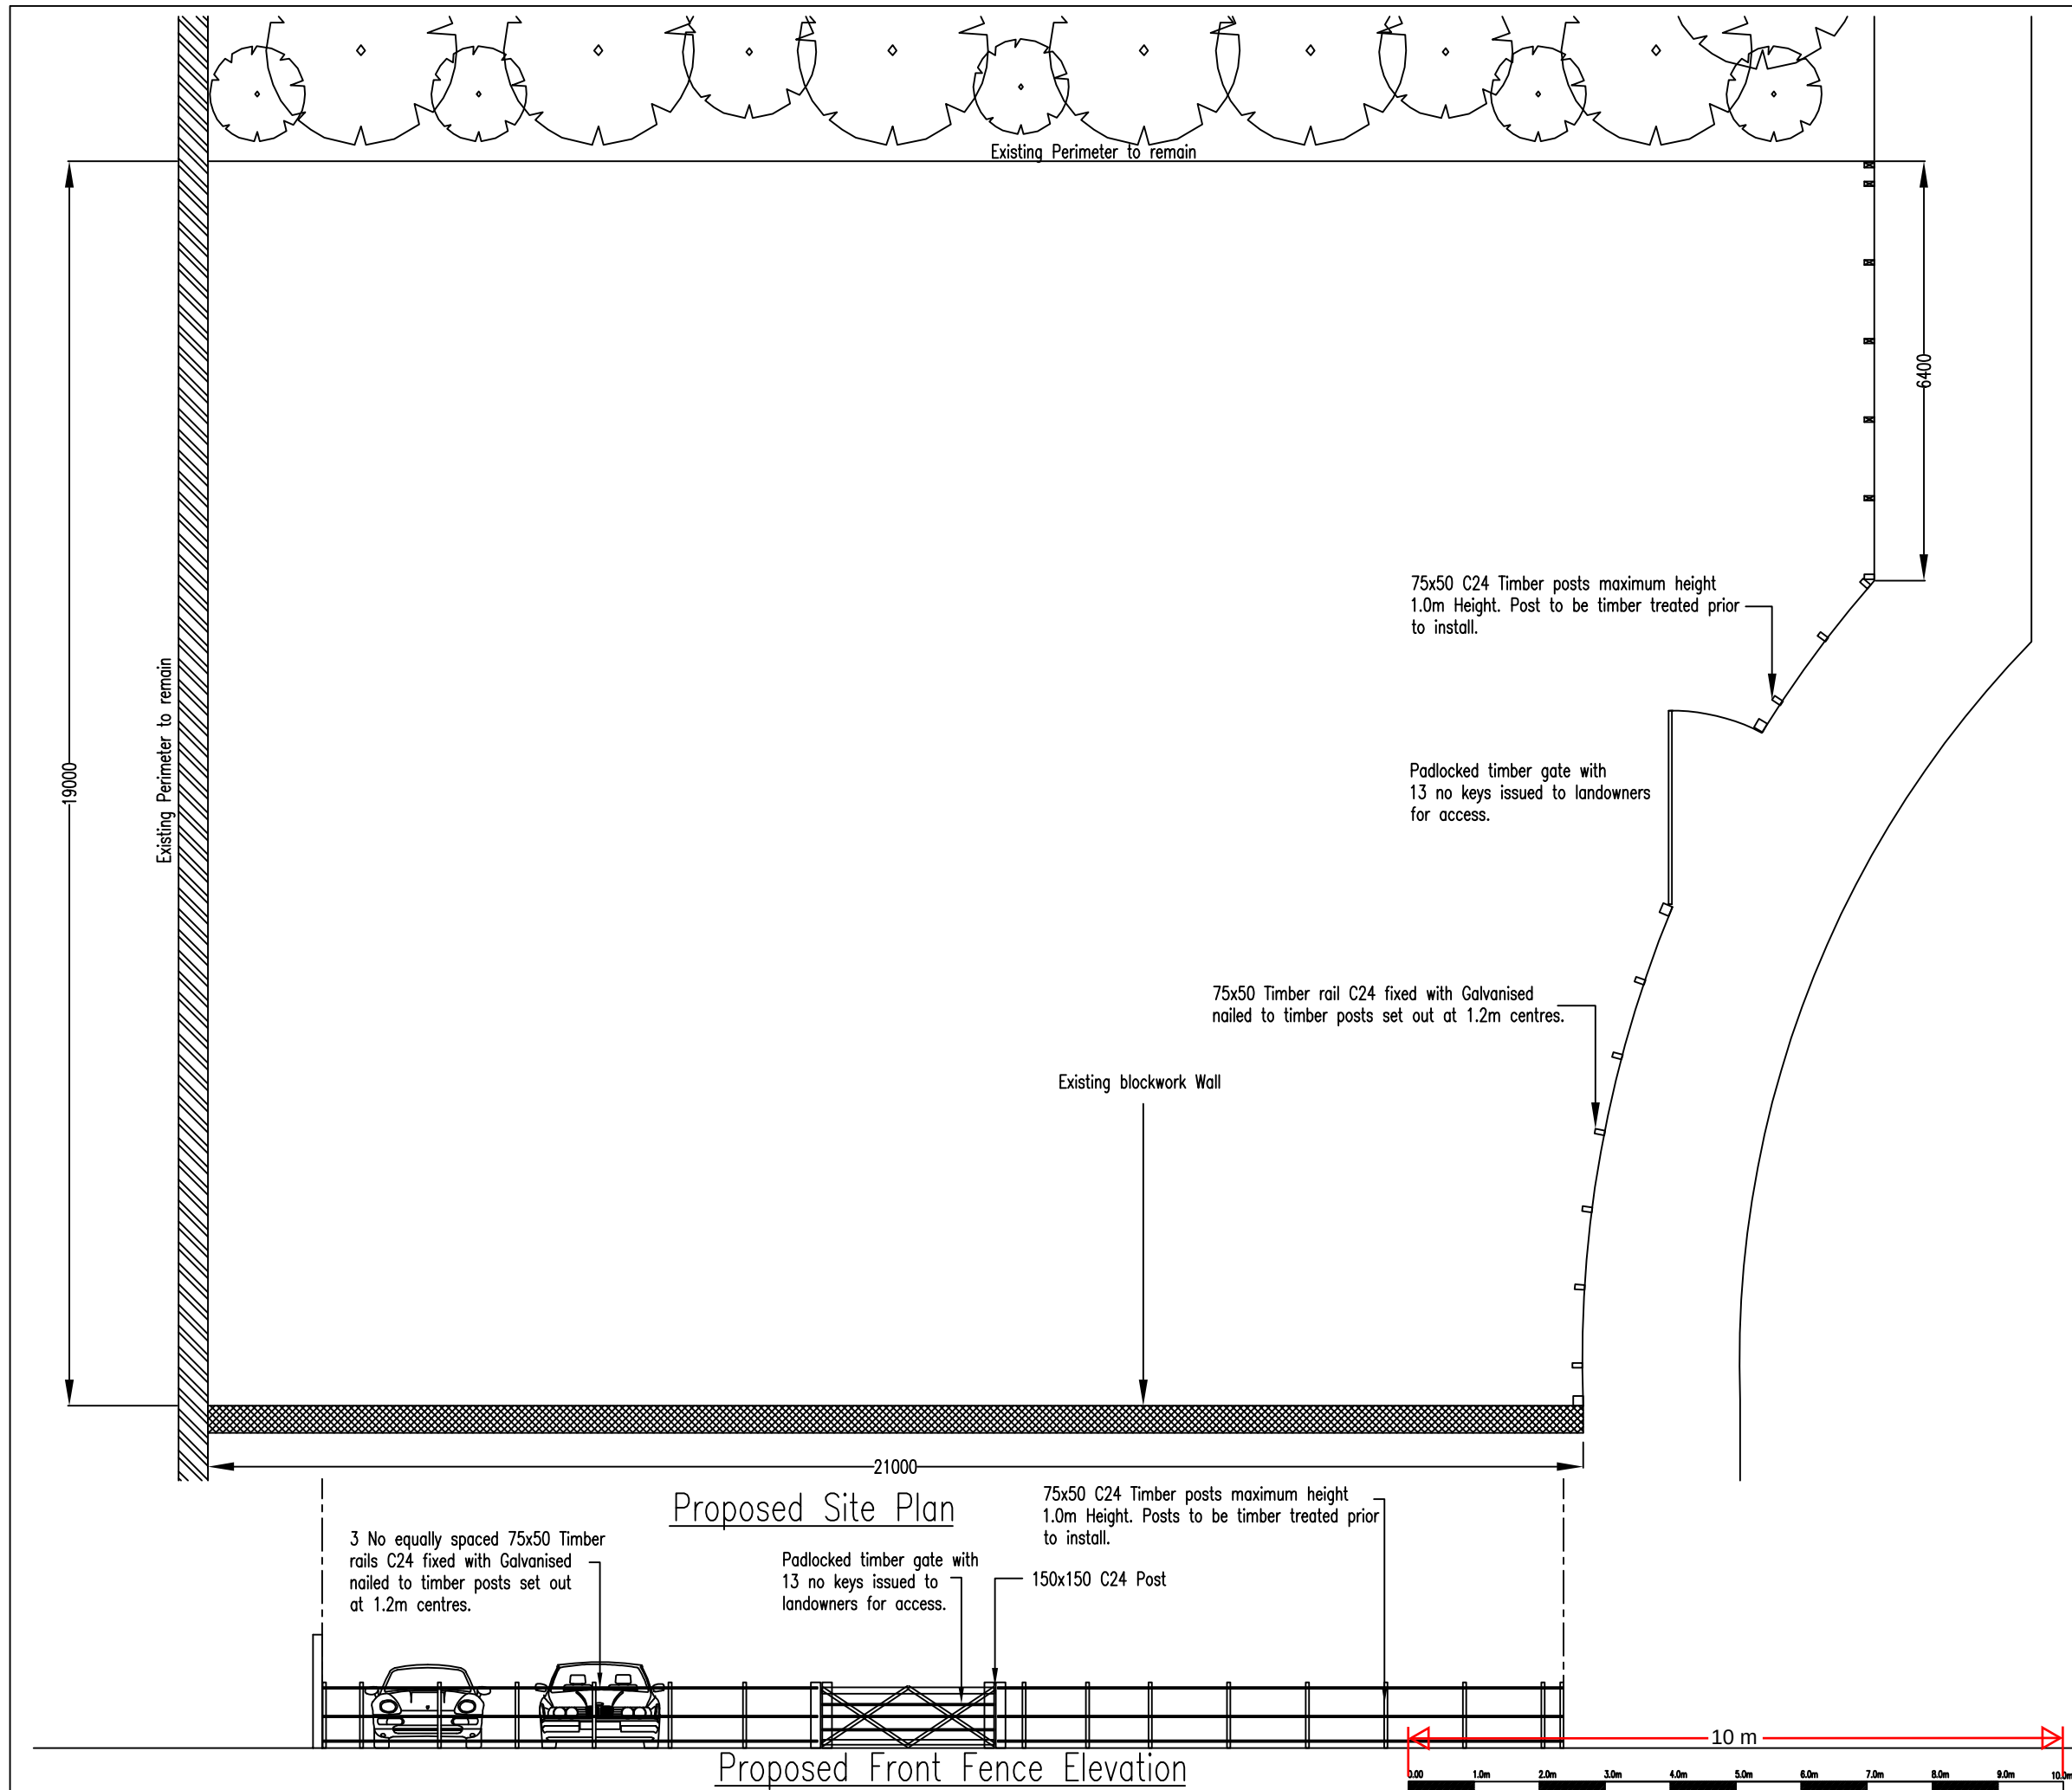

Client
Alanbrooke Private Car park
Alanbrooke
Gravesend Kent
DA12 1NA

Drawing Title
Proposed Plan and Front Elevation

Description	Initial	Rev	Date
-------------	---------	-----	------

This drawing is copyright and may not be reproduced or made use of unless expressly agreed by the Design Team.
All dimensions to be checked on Site.

Drawing No. 2316-001 **Revision** 00

Scale 1:100@A3 **Date** August 2024

Computer File No. **Project No.**

Drawn By Raj Bhatti **Checked By**

Coordinated By **Approved By**