

 
 
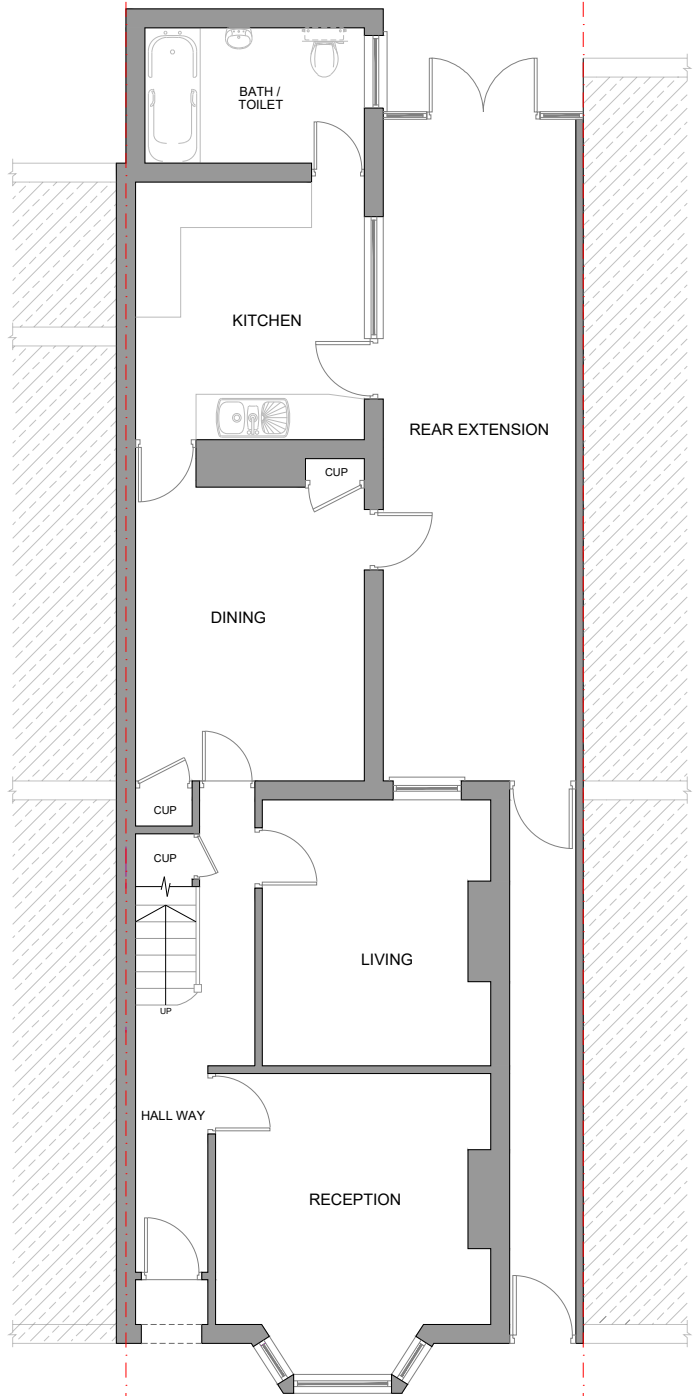


LEGENDS:


EXISTING WALL		PROPOSED WALL	
EXISTING RENDER		PROPOSED RENDER	
EXISTING ROOF TILES		PROPOSED ROOF TILES	
EXISTING BRICKS		PROPOSED BRICKS	
EXISTING DOOR & WINDOWS		PROPOSED DOOR & WINDOWS	
DEMOLISHED			

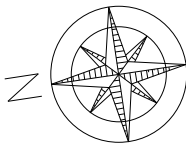


EXISTING
GROUND FLOOR PLAN

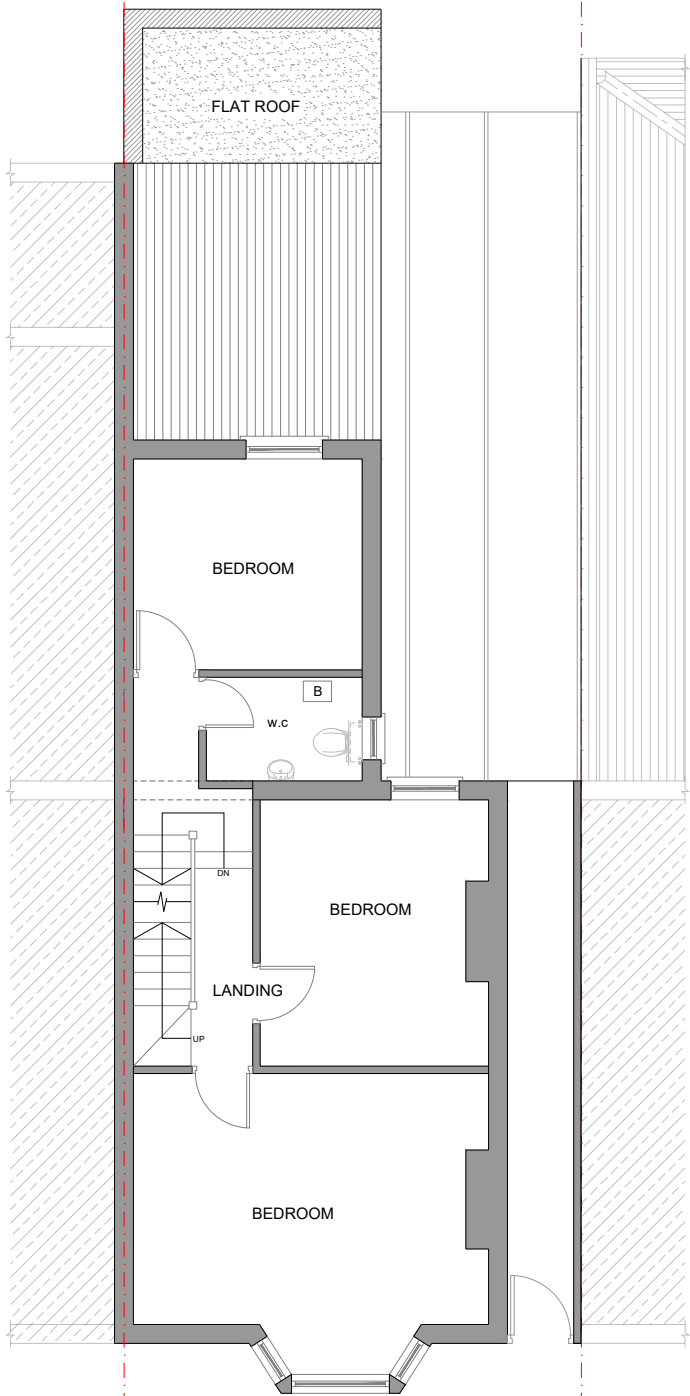

EXISTING
FIRST FLOOR PLAN

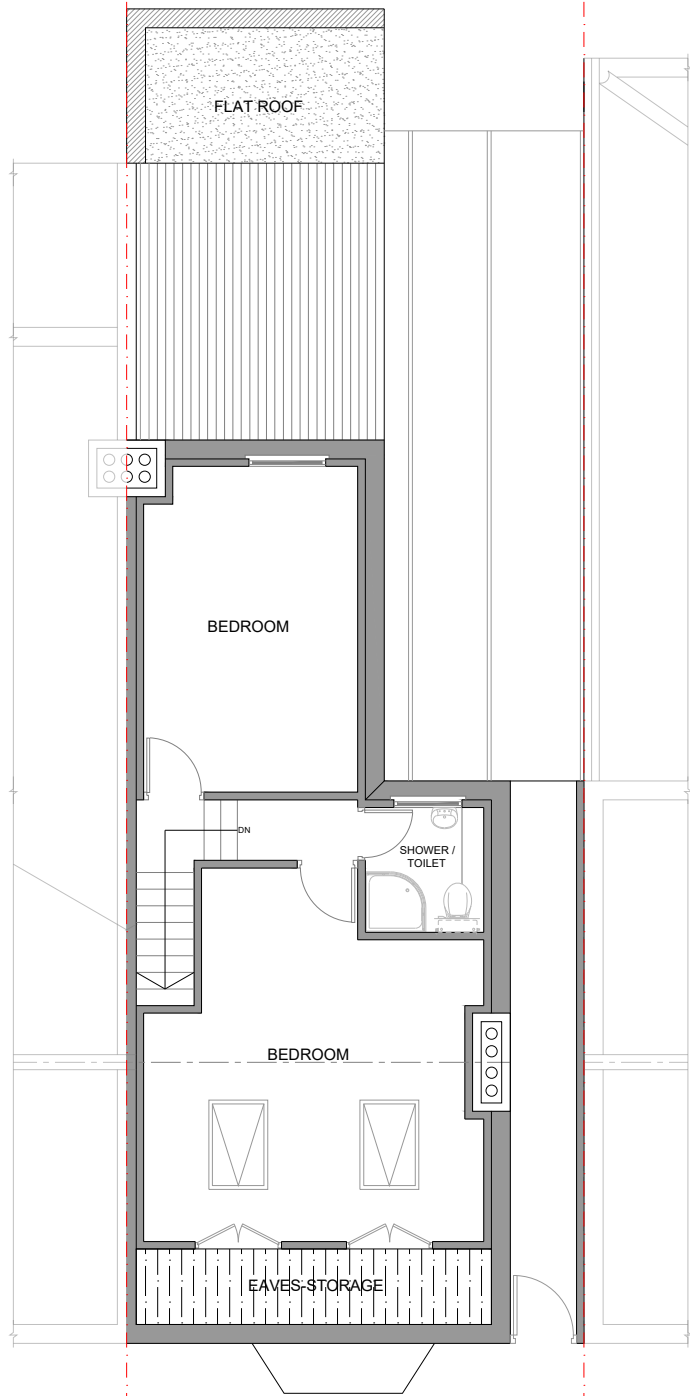

EXISTING
LOFT FLOOR PLAN

 Project Name		32 Brandon Street GRAVESEND DA11 0PL	
Sheet Title :		Existing Floor Plans	
Project Title:		Proposed HMO	REV 01
Date:	02/04/26	 Meters Scale: 1:100@ A3	
Drawn by: MAN		Client	
Checked by MAN			

LEGEND

Area calculated from outlined
whereas headroom height up to 1500mm

LEGENDS:

EXISTING WALL

EXISTING RENDER

EXISTING ROOF TILES

EXISTING BRICKS

EXISTING DOOR & WINDOWS

DEMOLISHED



PROPOSED WALL

PROPOSED RENDER


PROPOSED ROOF TILES

PROPOSED BRICKS


PROPOSED DOOR & WINDOWS

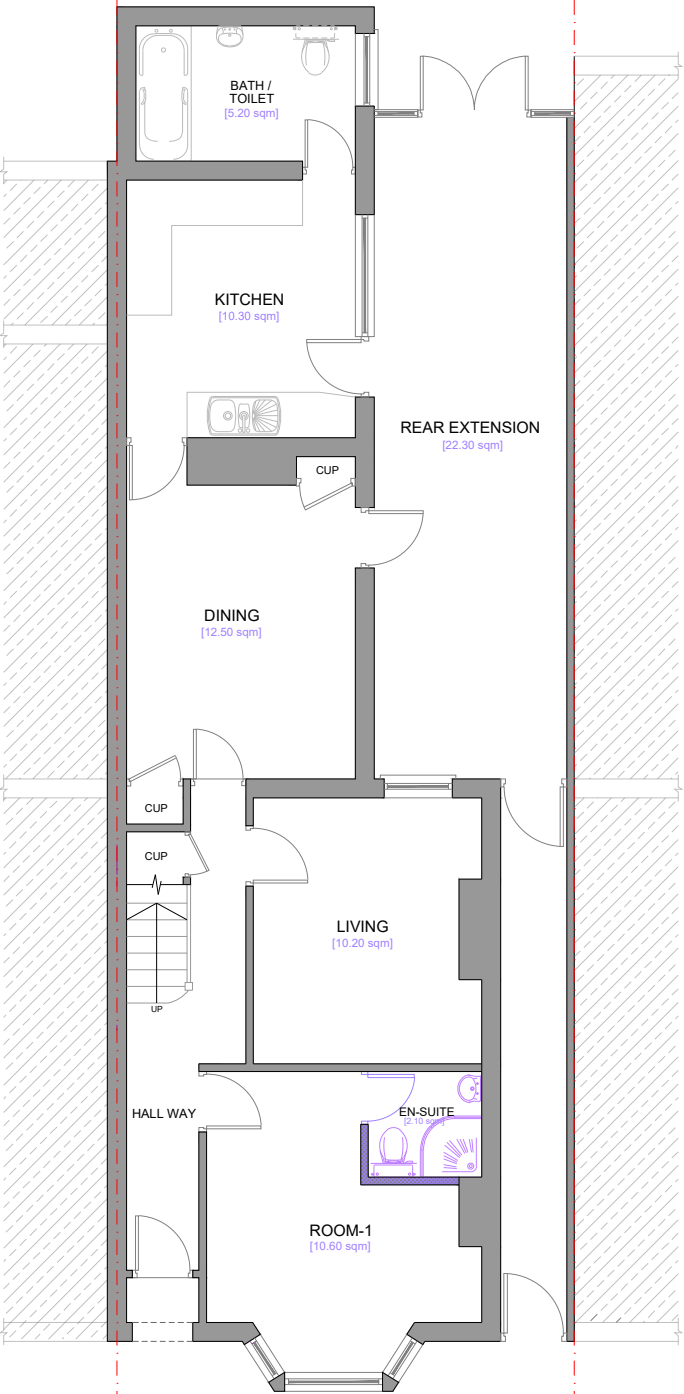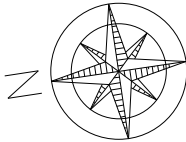

PROPOSED
GROUND FLOOR PLAN

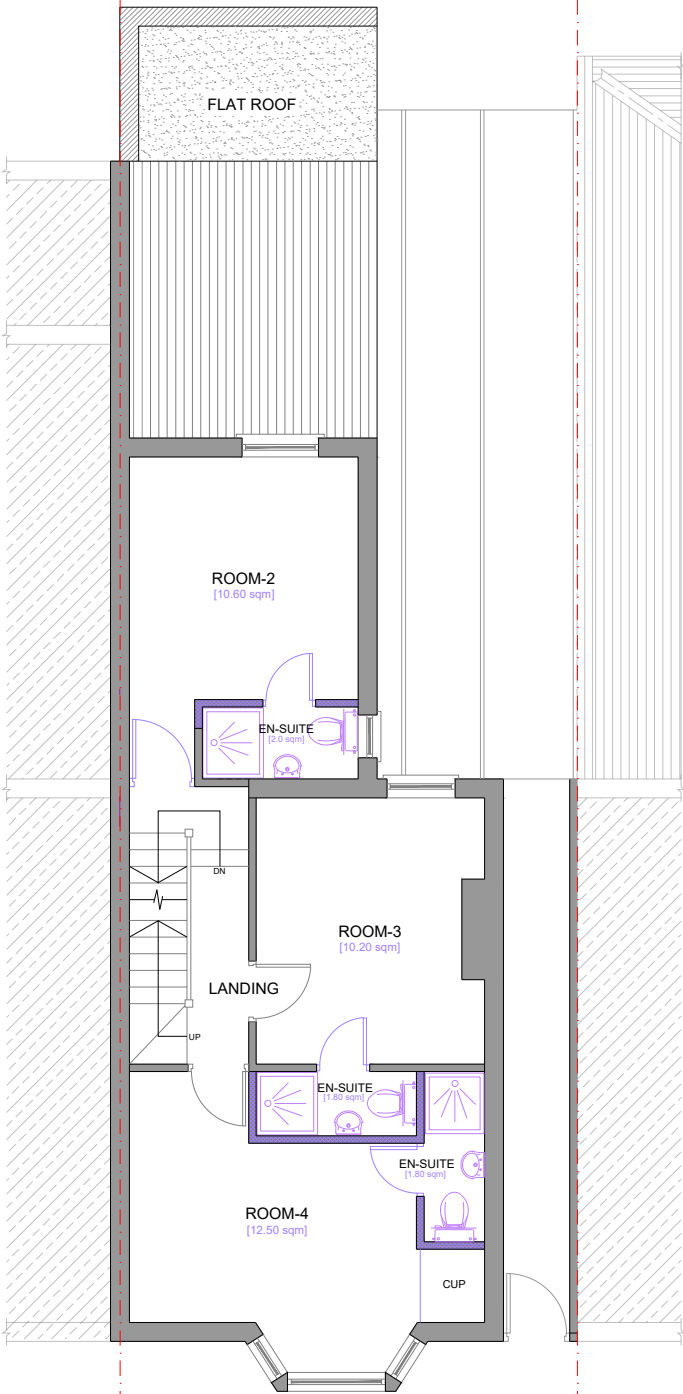

PROPOSED
FIRST FLOOR PLAN

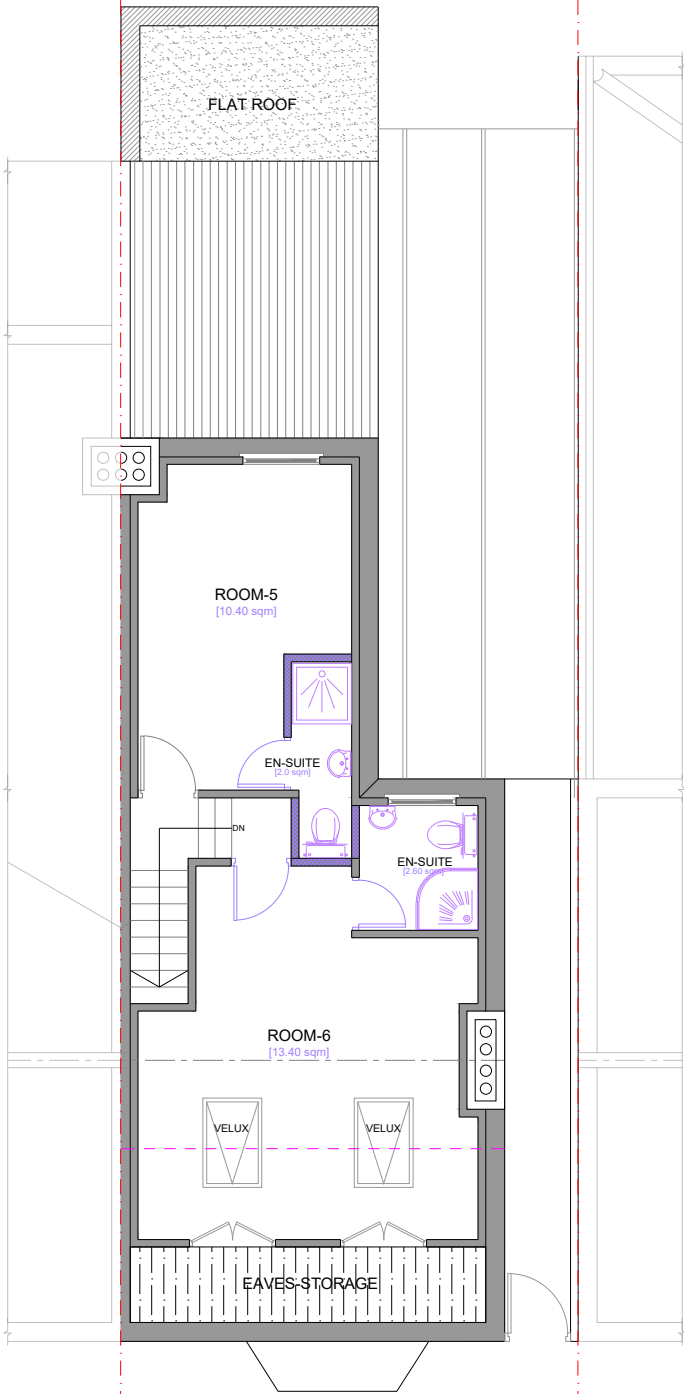

PROPOSED
LOFT FLOOR PLAN

Project Name 32 Brandon Street
GRAVESEND
DA11 0PL

Sheet Title : Proposed Floor Plans

Project Title: Proposed HMO


REV

01

Date: 02/04/26

Drawn by:
MAN



Checked by
MAN

 


Client

LEGENDS:

EXISTING WALL		PROPOSED WALL	
EXISTING RENDER		PROPOSED RENDER	
EXISTING ROOF TILES		PROPOSED ROOF TILES	
EXISTING BRICKS		PROPOSED BRICKS	
EXISTING DOOR & WINDOWS		PROPOSED DOOR & WINDOWS	
DEMOLISHED			

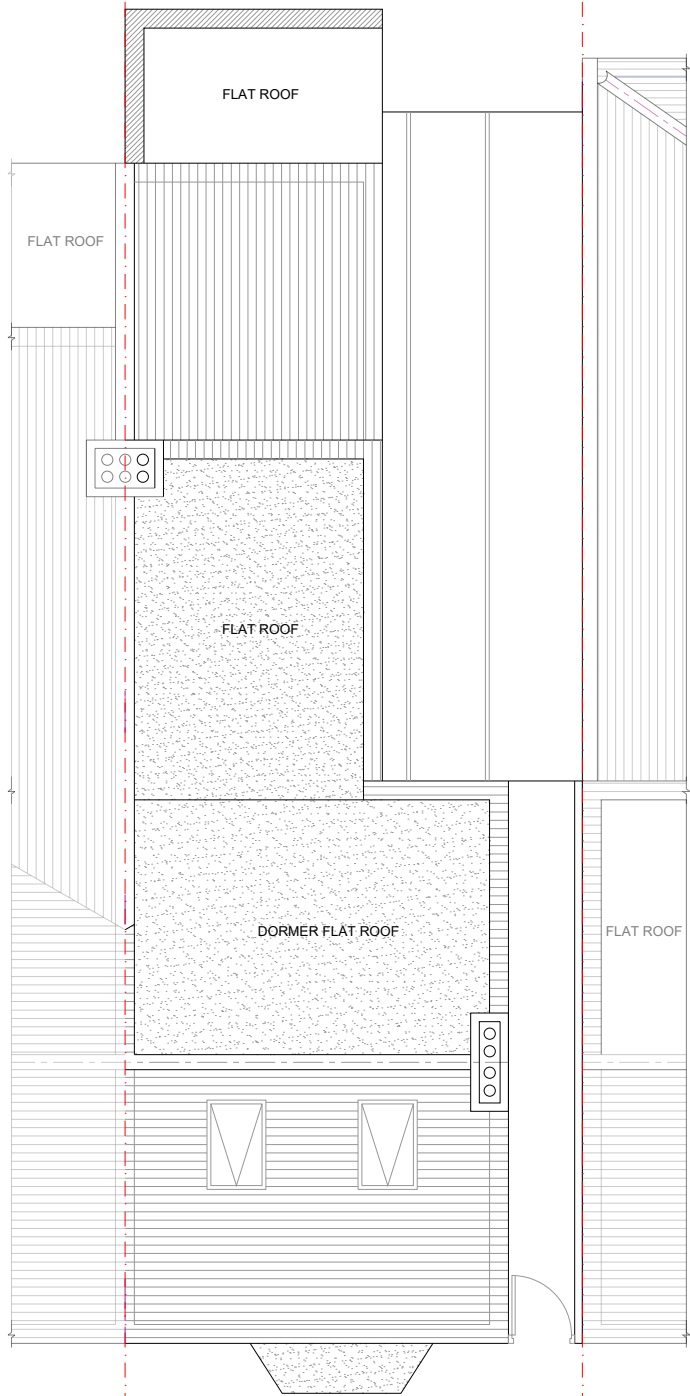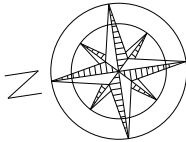

EXISTING
ROOF PLAN

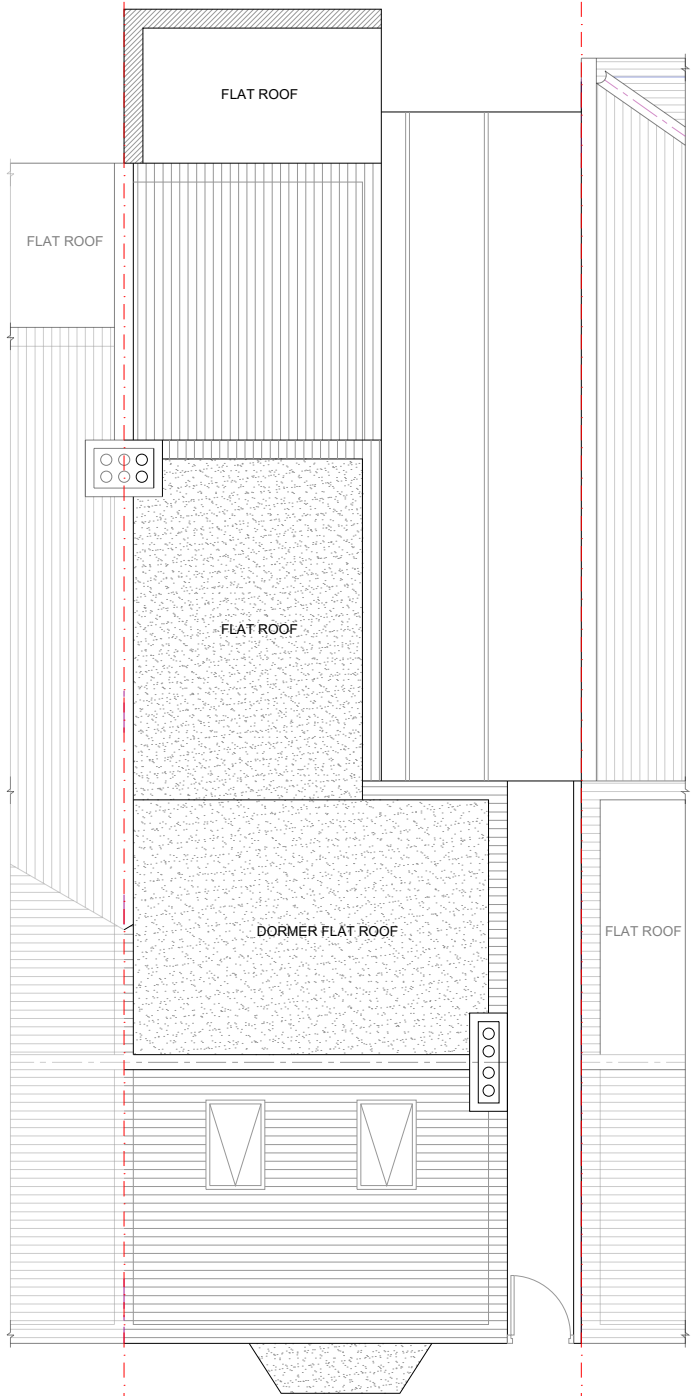

ROOF PLAN
(NO CHANGE PROPOSED)

Project Name 32 Brandon Street
GRAVESEND
DA11 0PL

Sheet Title : Existing & Proposed Roof Plan

Project Title: Proposed HMO


REV

01


Date: 02/04/26

Drawn by:
MAN


Checked by
MAN

 


Client

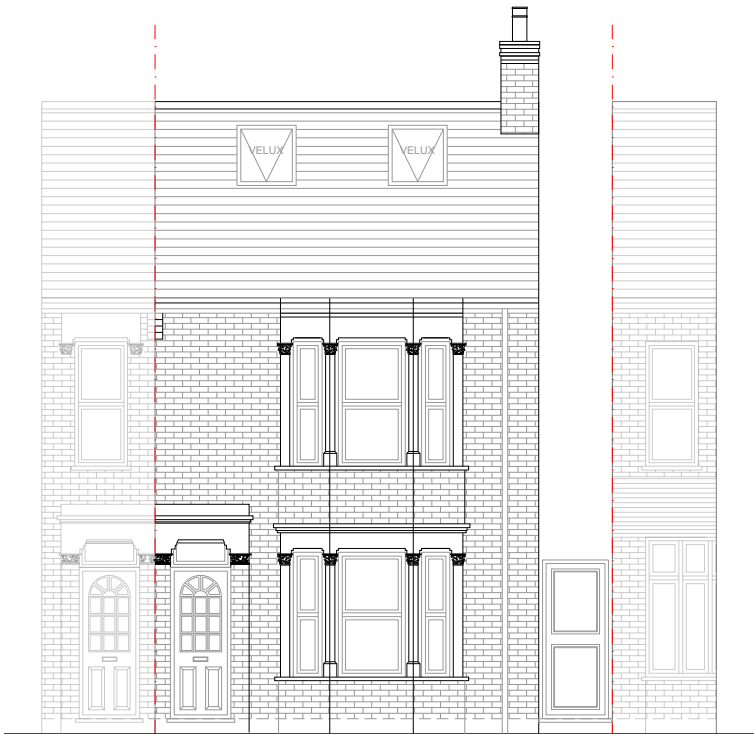


EXISTING
FRONT ELEVATION

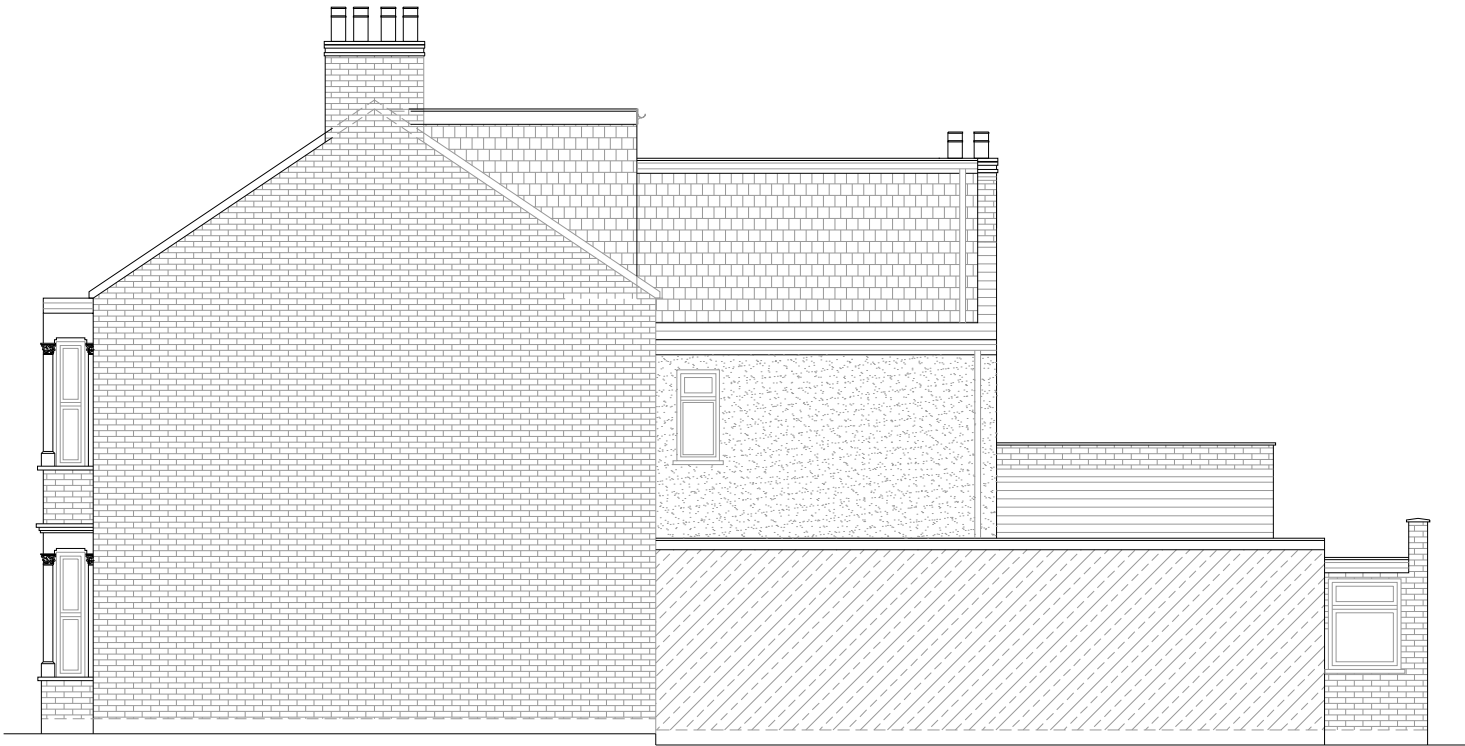

EXISTING
SIDE ELEVATION-1

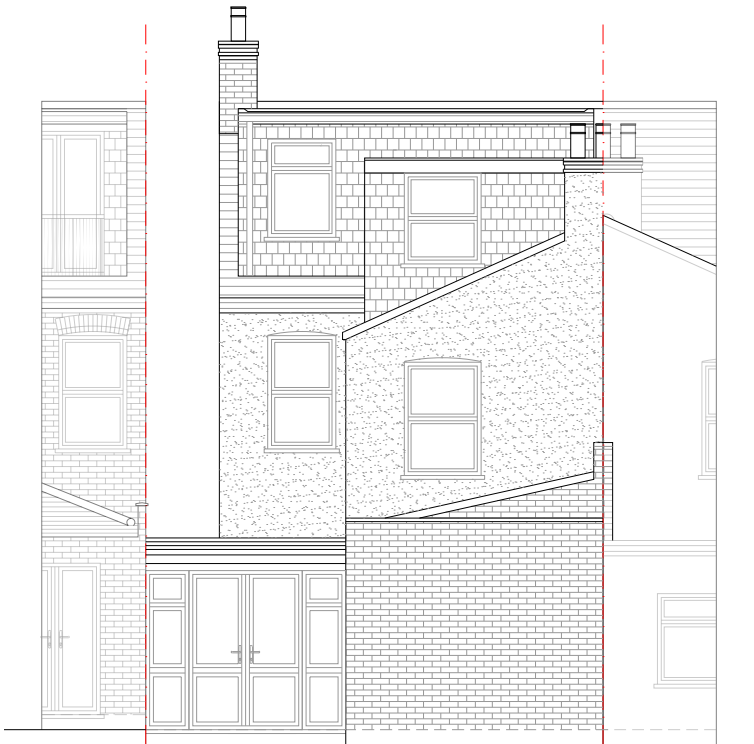

EXISTING
REAR ELEVATION

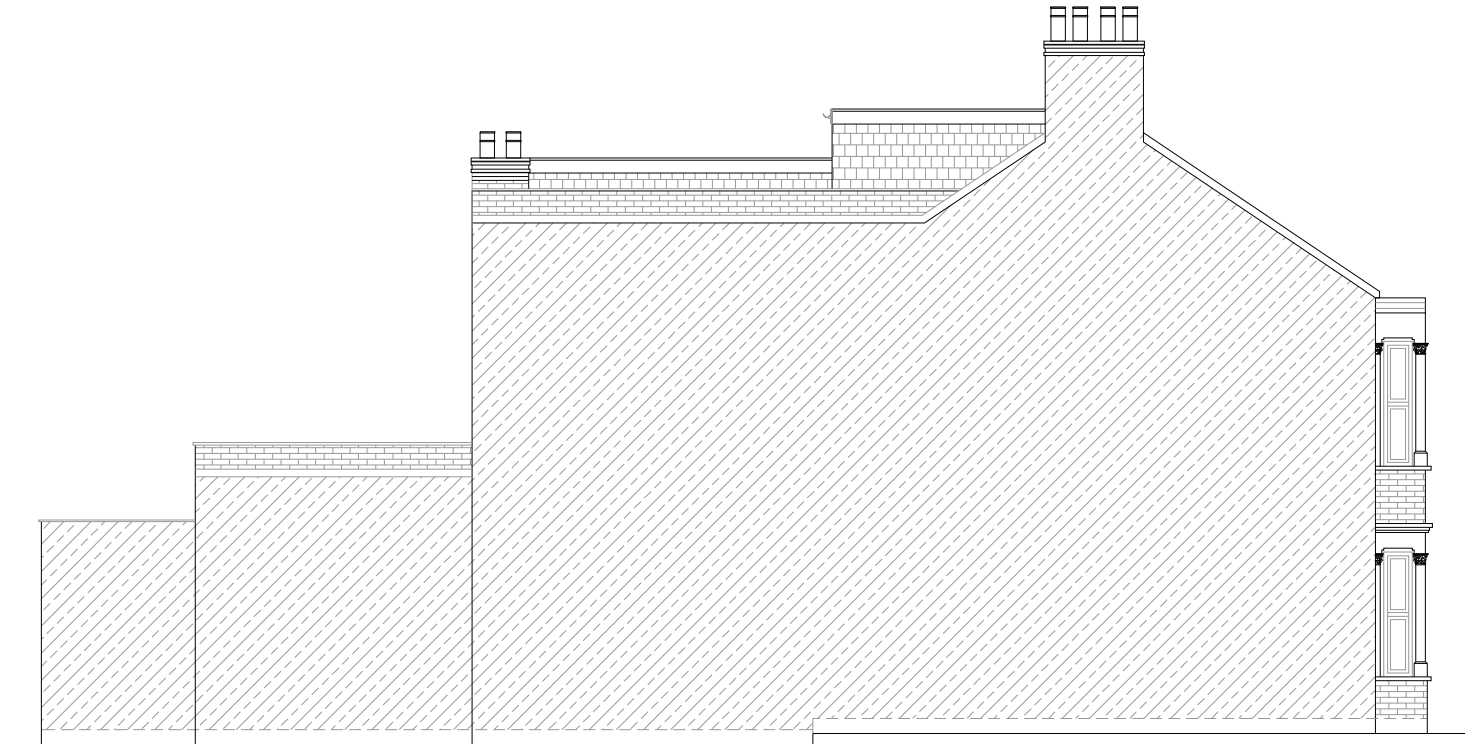


EXISTING
SIDE ELEVATION-2


LEGENDS:

EXISTING WALL		PROPOSED WALL	
EXISTING RENDER		PROPOSED RENDER	
EXISTING ROOF TILES		PROPOSED ROOF TILES	
EXISTING BRICKS		PROPOSED BRICKS	
EXISTING DOOR & WINDOWS		PROPOSED DOOR & WINDOWS	
DEMOLISHED			


Project Name		32 Brandon Street GRAVESEND DA11 0PL	
Sheet Title :		Existing Elevations	
Project Title:		Proposed HMO	REV 01
Date:	02/04/26	0 1 2 3 4 5 Meters Scale: 1:100@ A3	
Drawn by: MAN			
Checked by MAN		Client	

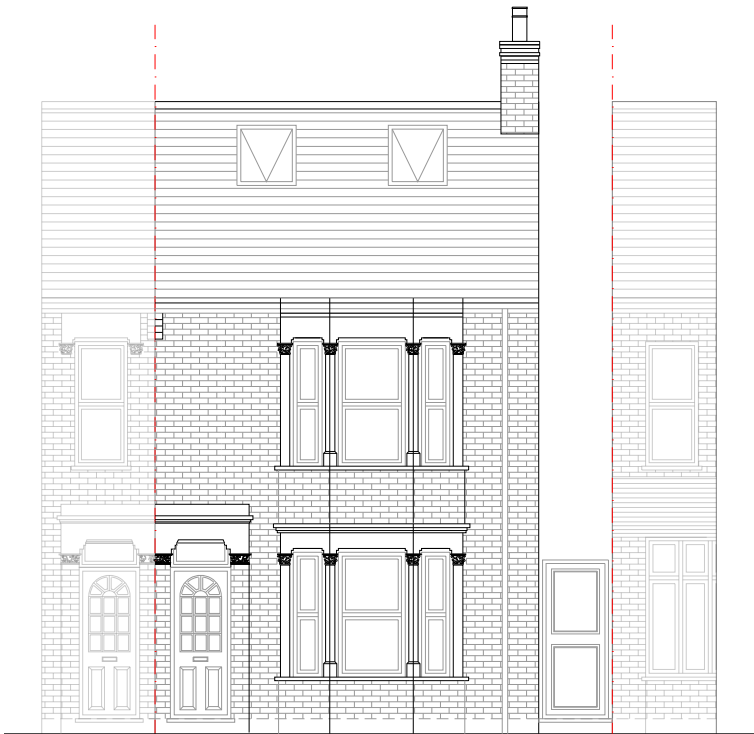


FRONT ELEVATION
(NO CHANGE PROPOSED)

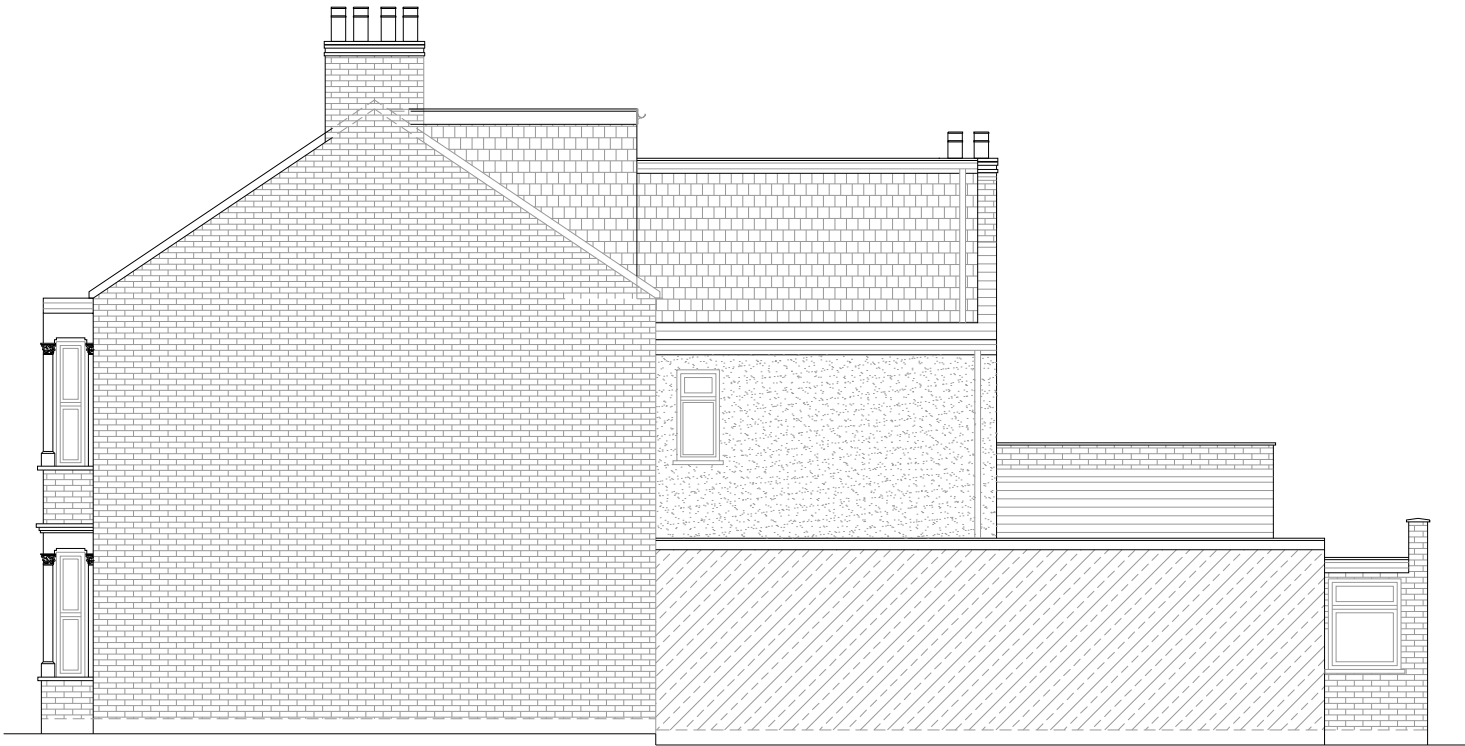

SIDE ELEVATION-1
(NO CHANGE PROPOSED)

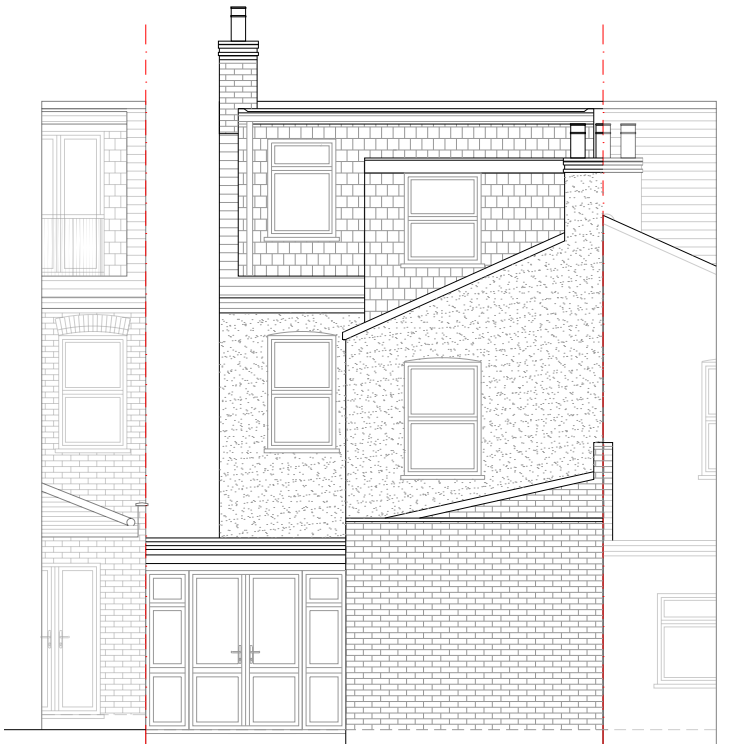

REAR ELEVATION
(NO CHANGE PROPOSED)



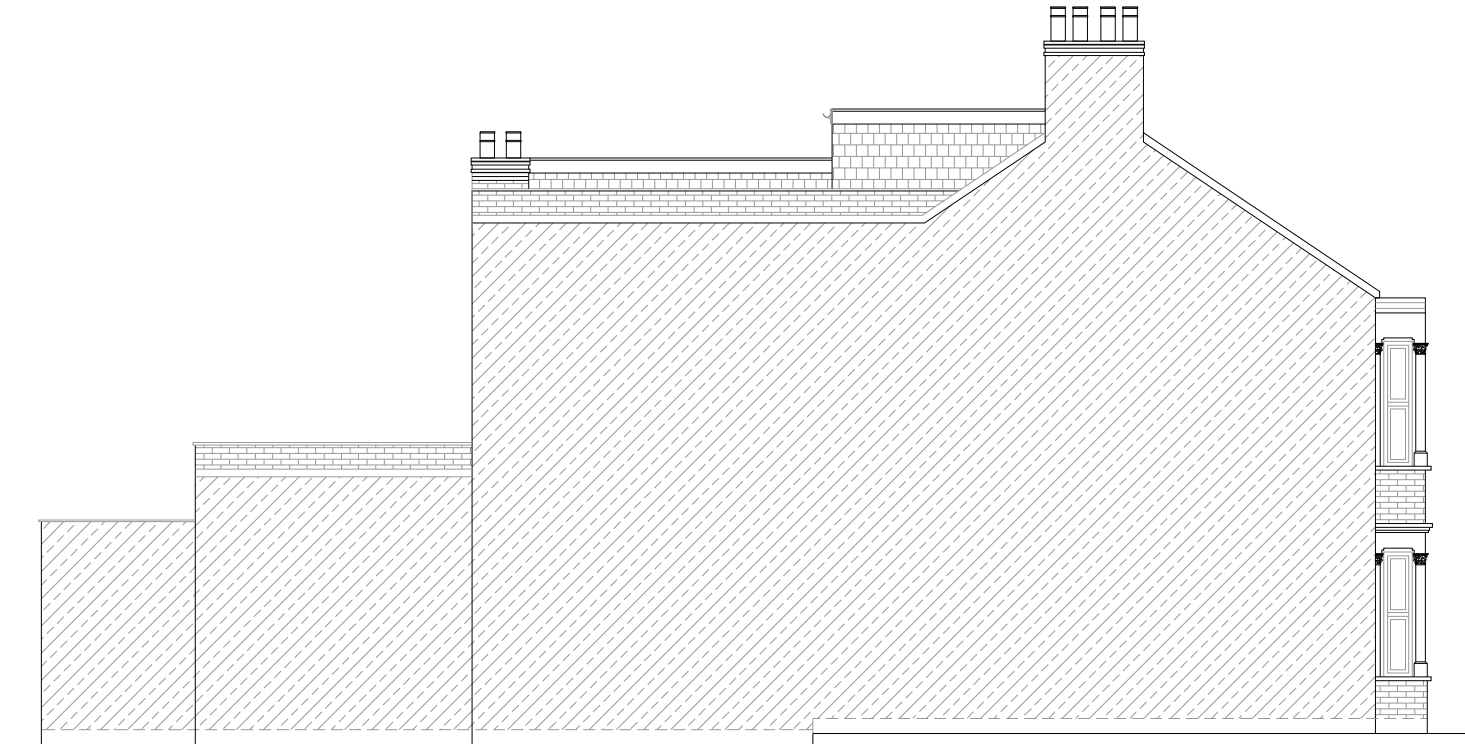


SIDE ELEVATION-2
(NO CHANGE PROPOSED)


LEGENDS:

EXISTING WALL		PROPOSED WALL	
EXISTING RENDER		PROPOSED RENDER	
EXISTING ROOF TILES		PROPOSED ROOF TILES	
EXISTING BRICKS		PROPOSED BRICKS	
EXISTING DOOR & WINDOWS		PROPOSED DOOR & WINDOWS	
DEMOLISHED			

Project Name		32 Brandon Street GRAVESEND DA11 0PL	
Sheet Title :		Proposed Elevations	
Project Title:		Proposed HMO	REV 01
Date:	02/04/26	Meters Scale: 1:100@ A3	
Drawn by: MAN			
Checked by MAN		Client	

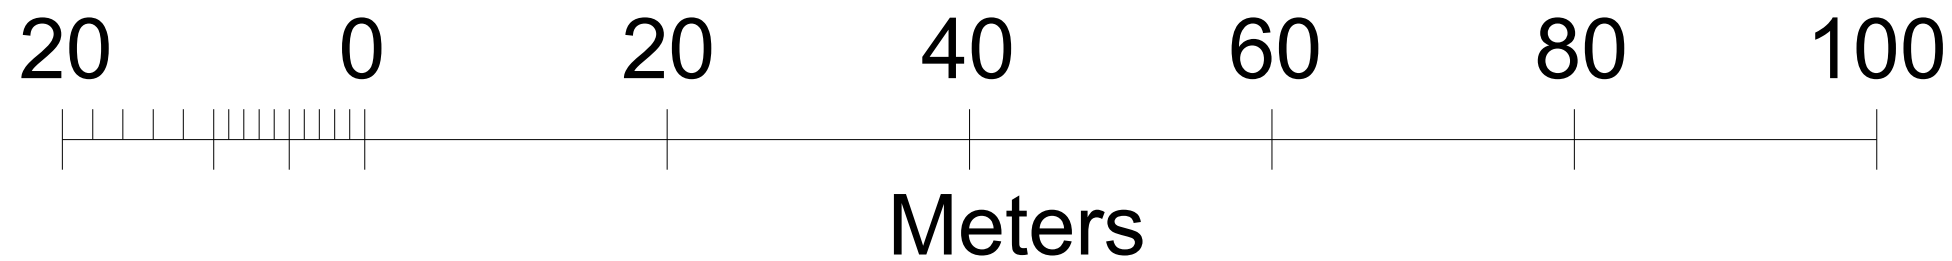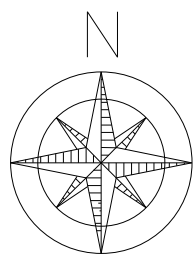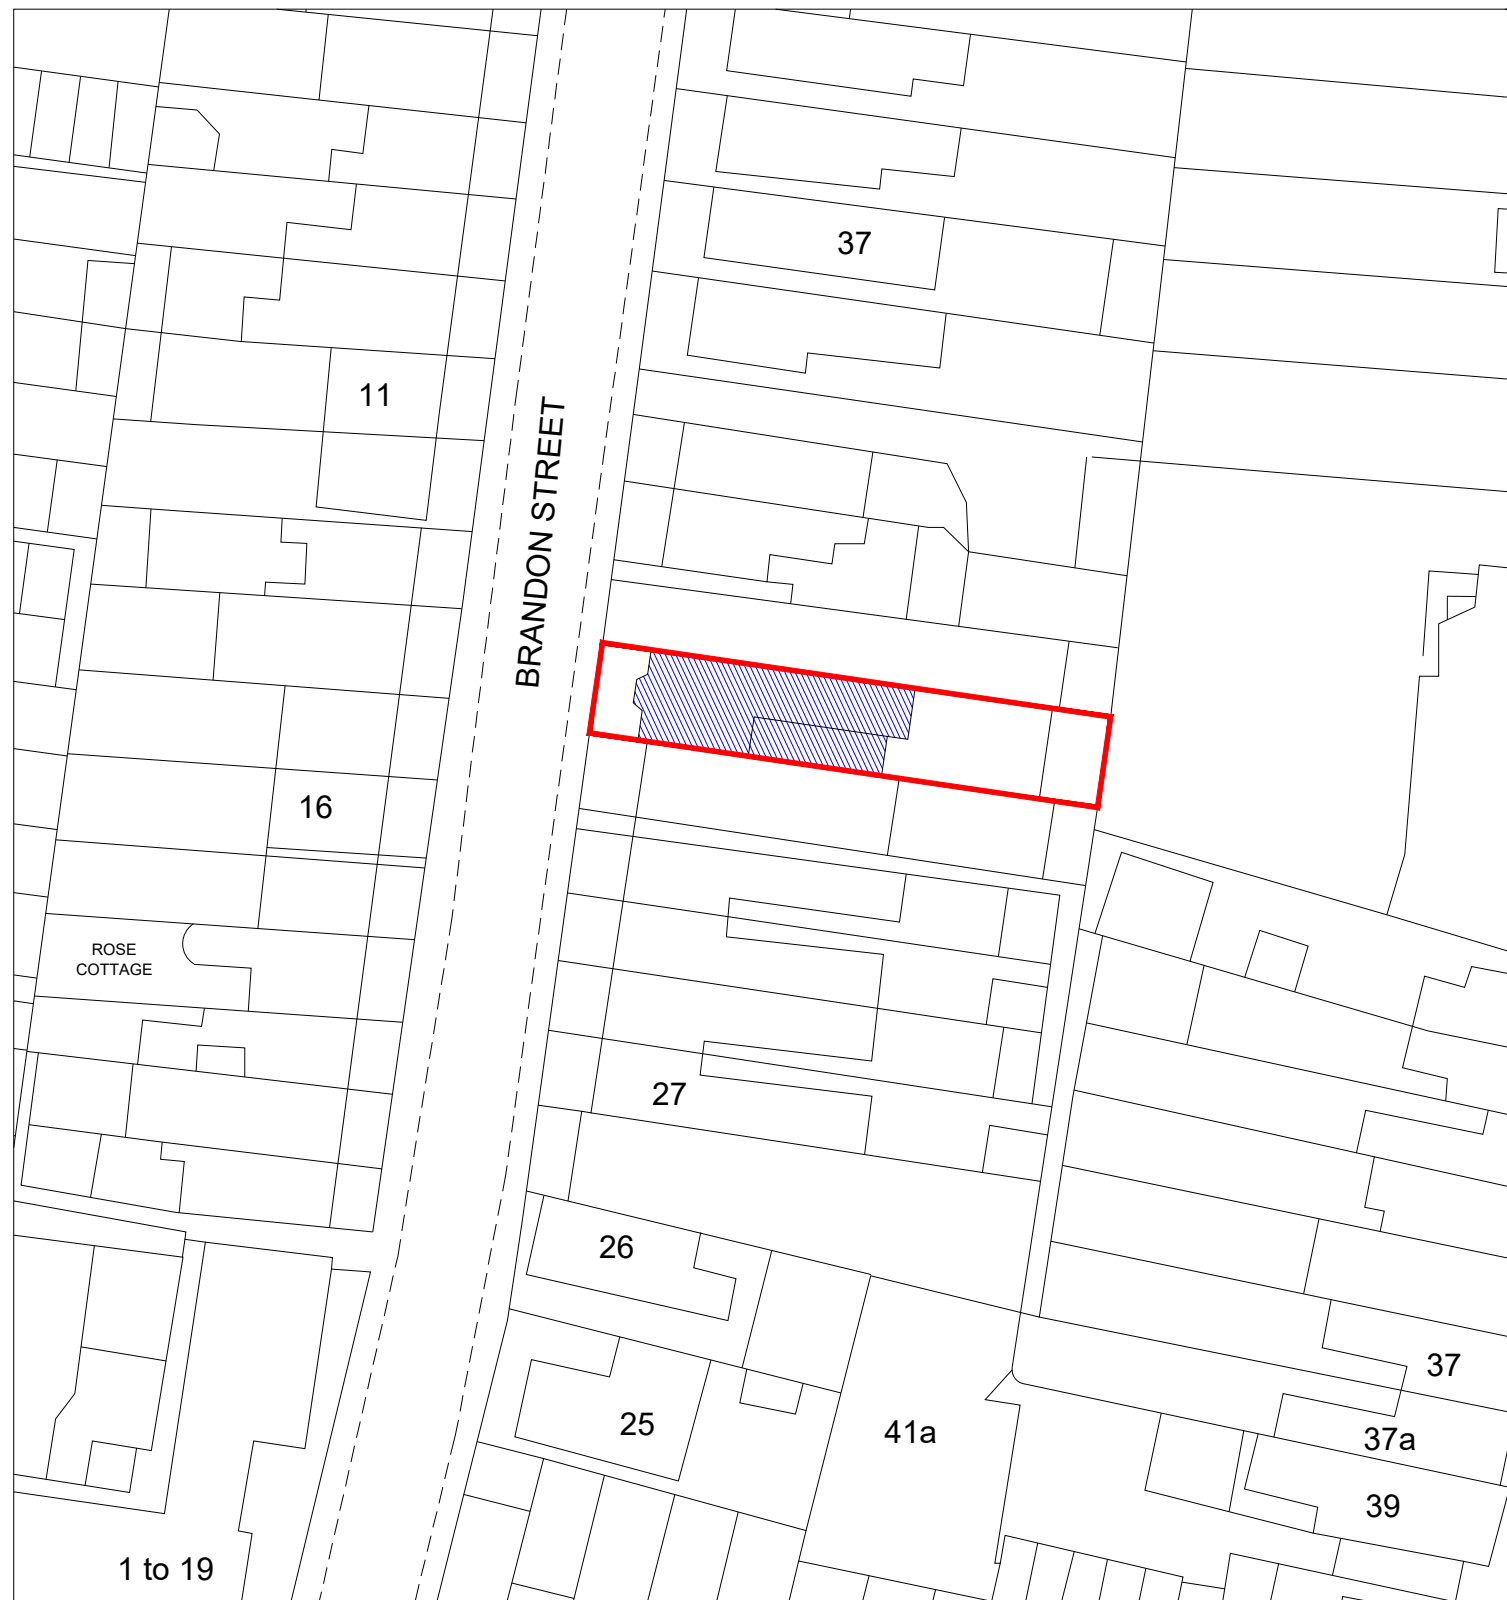

Project Name		32 Brandon Street GRAVESEND DA11 0PL	
Sheet Title :		Proposed Site Block Plan	
Project Title:		Proposed HMO	REV 01
Date:	02/04/26	Scale: 1:500@ A3	
Drawn by:	MAN		
Checked by	MAN	Client	

 

ADDRESS: 32 Brandon Street
GRAVESEND
DA11 0PL

SCALE:
1:1250@A4

