




EXISTING FRONT ELEVATION.




EXISTING SIDE ELEVATION.



EXISTING REAR ELEVATION.

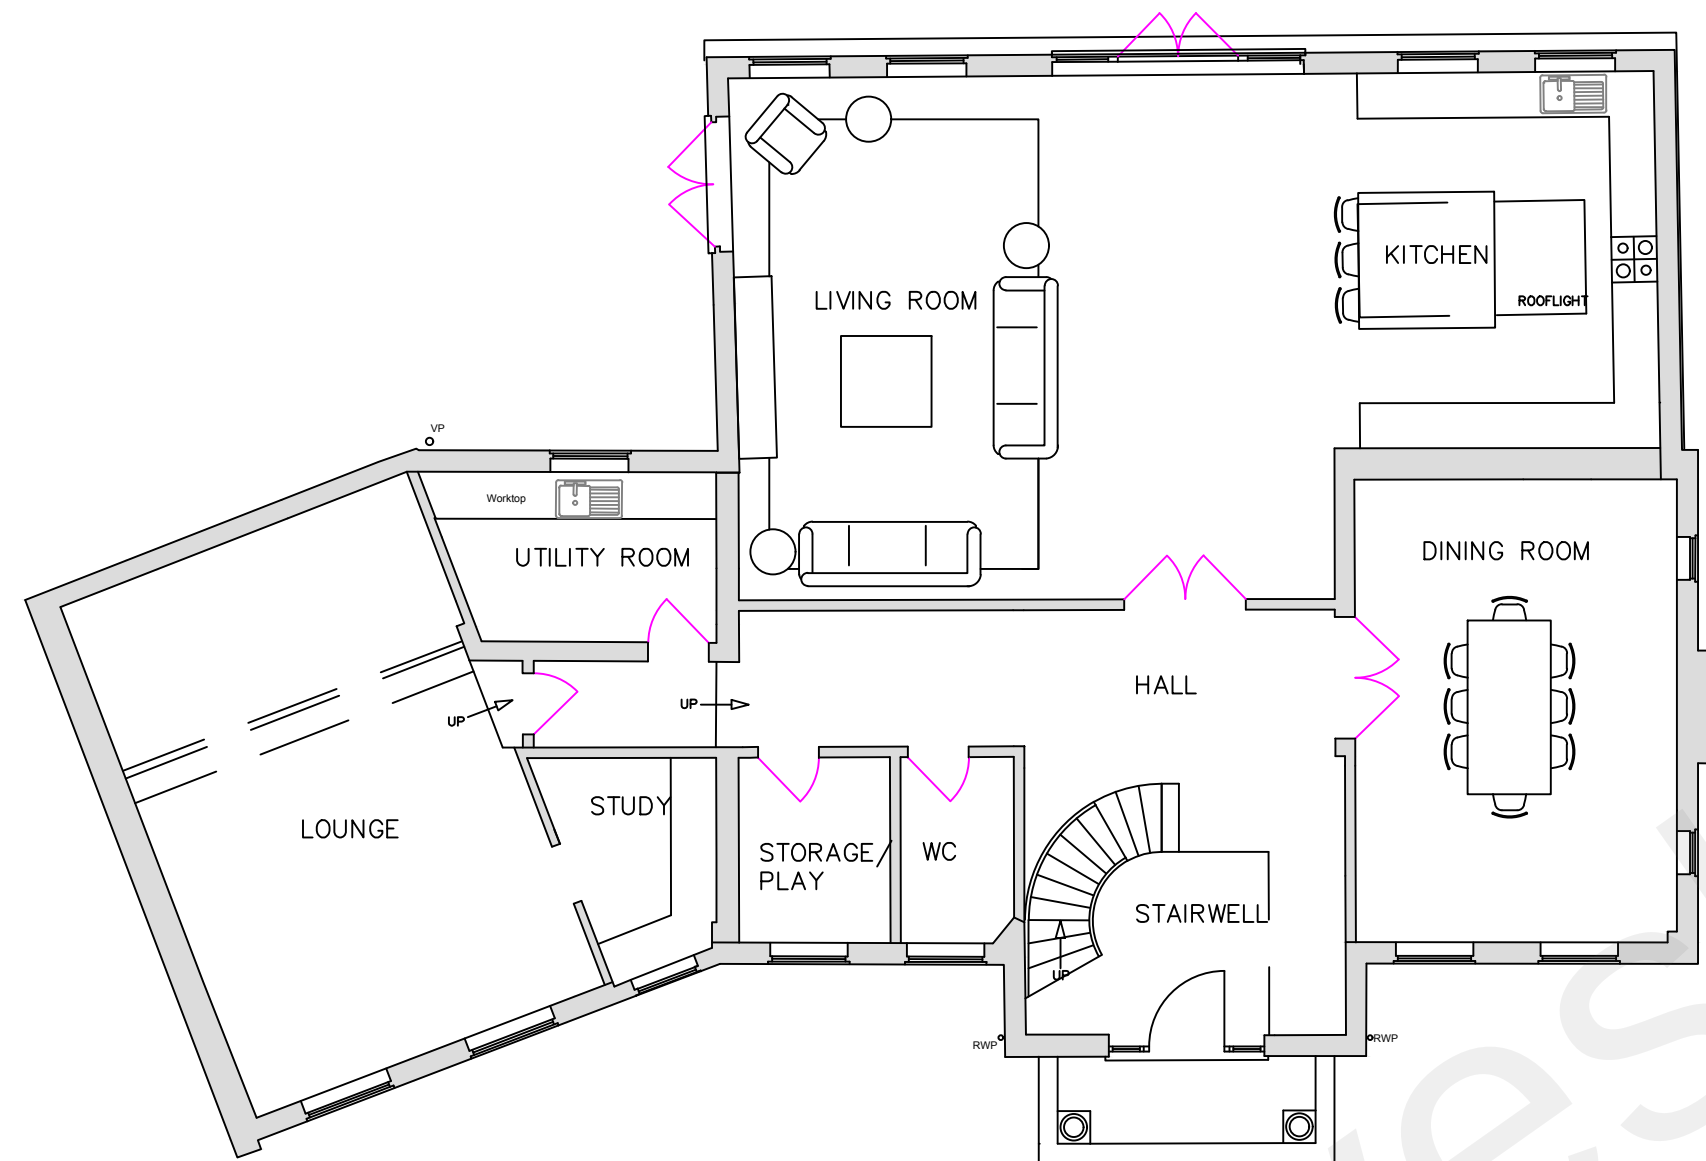

EXISTING GROUND FLOOR PLAN

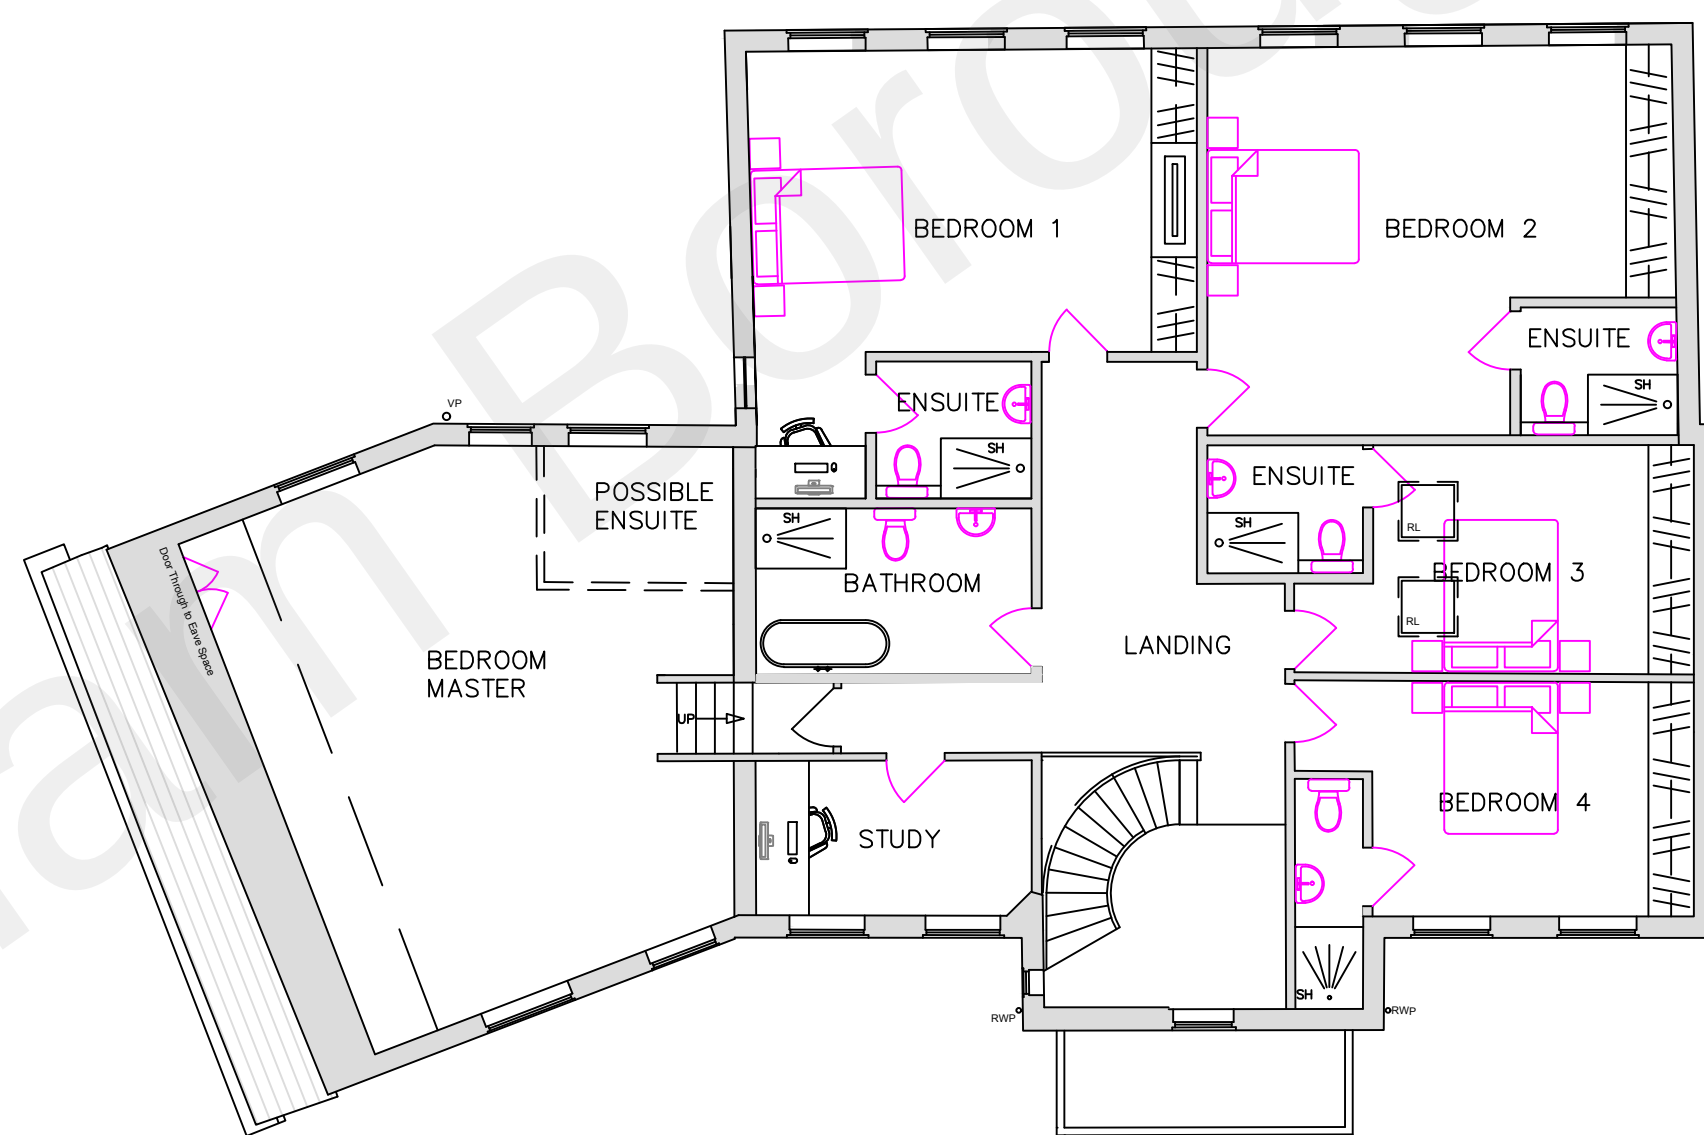

EXISTING FIRST FLOOR PLAN




EXISTING SIDE ELEVATION.



Revision	Date	Description

Status
PERMITTED DEVELOPMENT

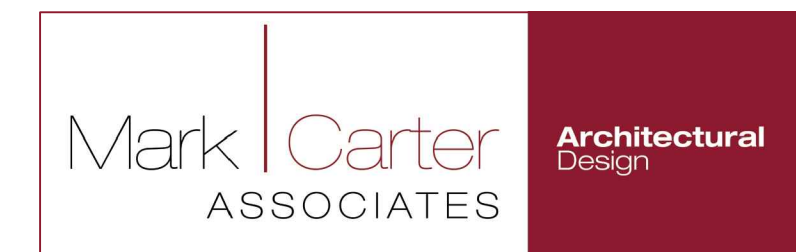

design studio
priestfield stadium gillingham kent ME7 4DD
tel 01634 304700 fax 01634 850986
e mail: markcarter.design@virgin.net

Client
MR AND MRS TURNER GOLDSMITH

Drawing Title
EXISTING PLANS AND ELEVATION

Project Title
REAR EXTENSION AT
BUCKLEBURY
PEARTREE LANE SHORNE.

Scale	Date	Drawn
1:100	JAN 23	MC

Drawing No	Rev
3440 - 006	-