





FRONT ELEVATION.

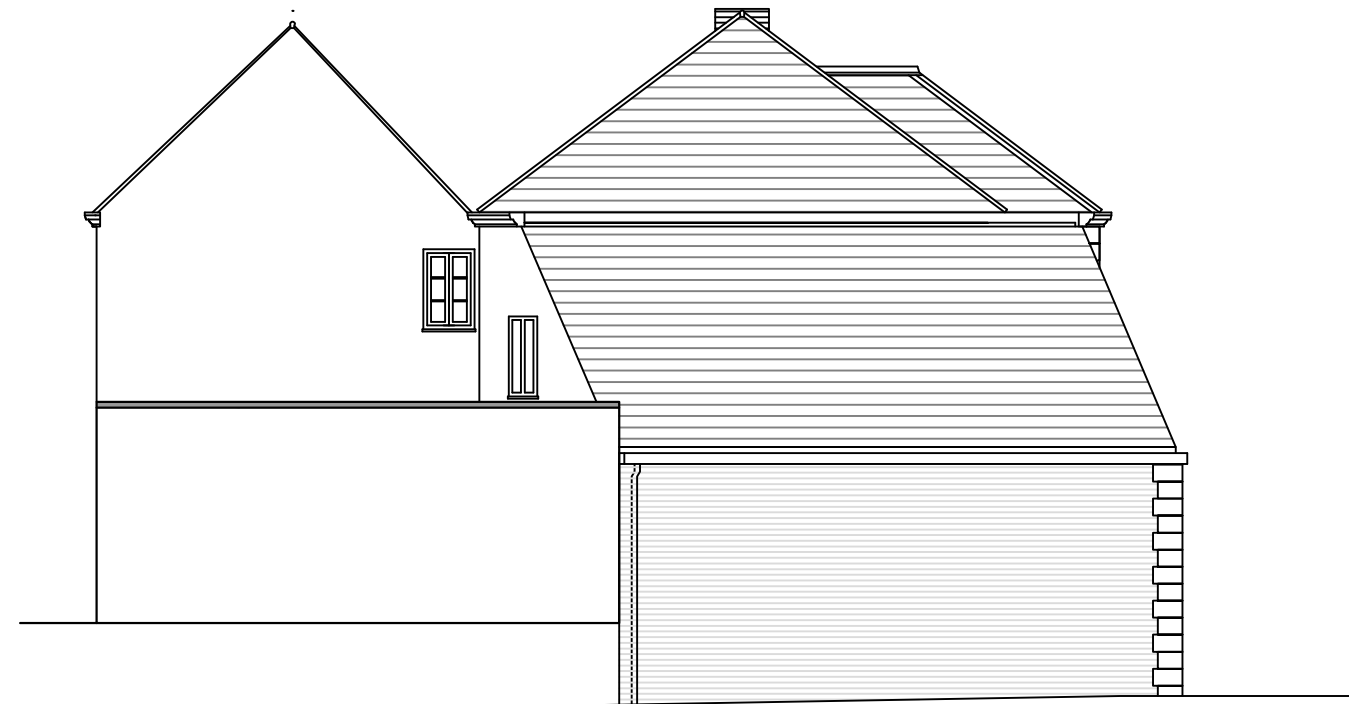


PROPOSED SIDE ELEVATION.




PROPOSED REAR ELEVATION.

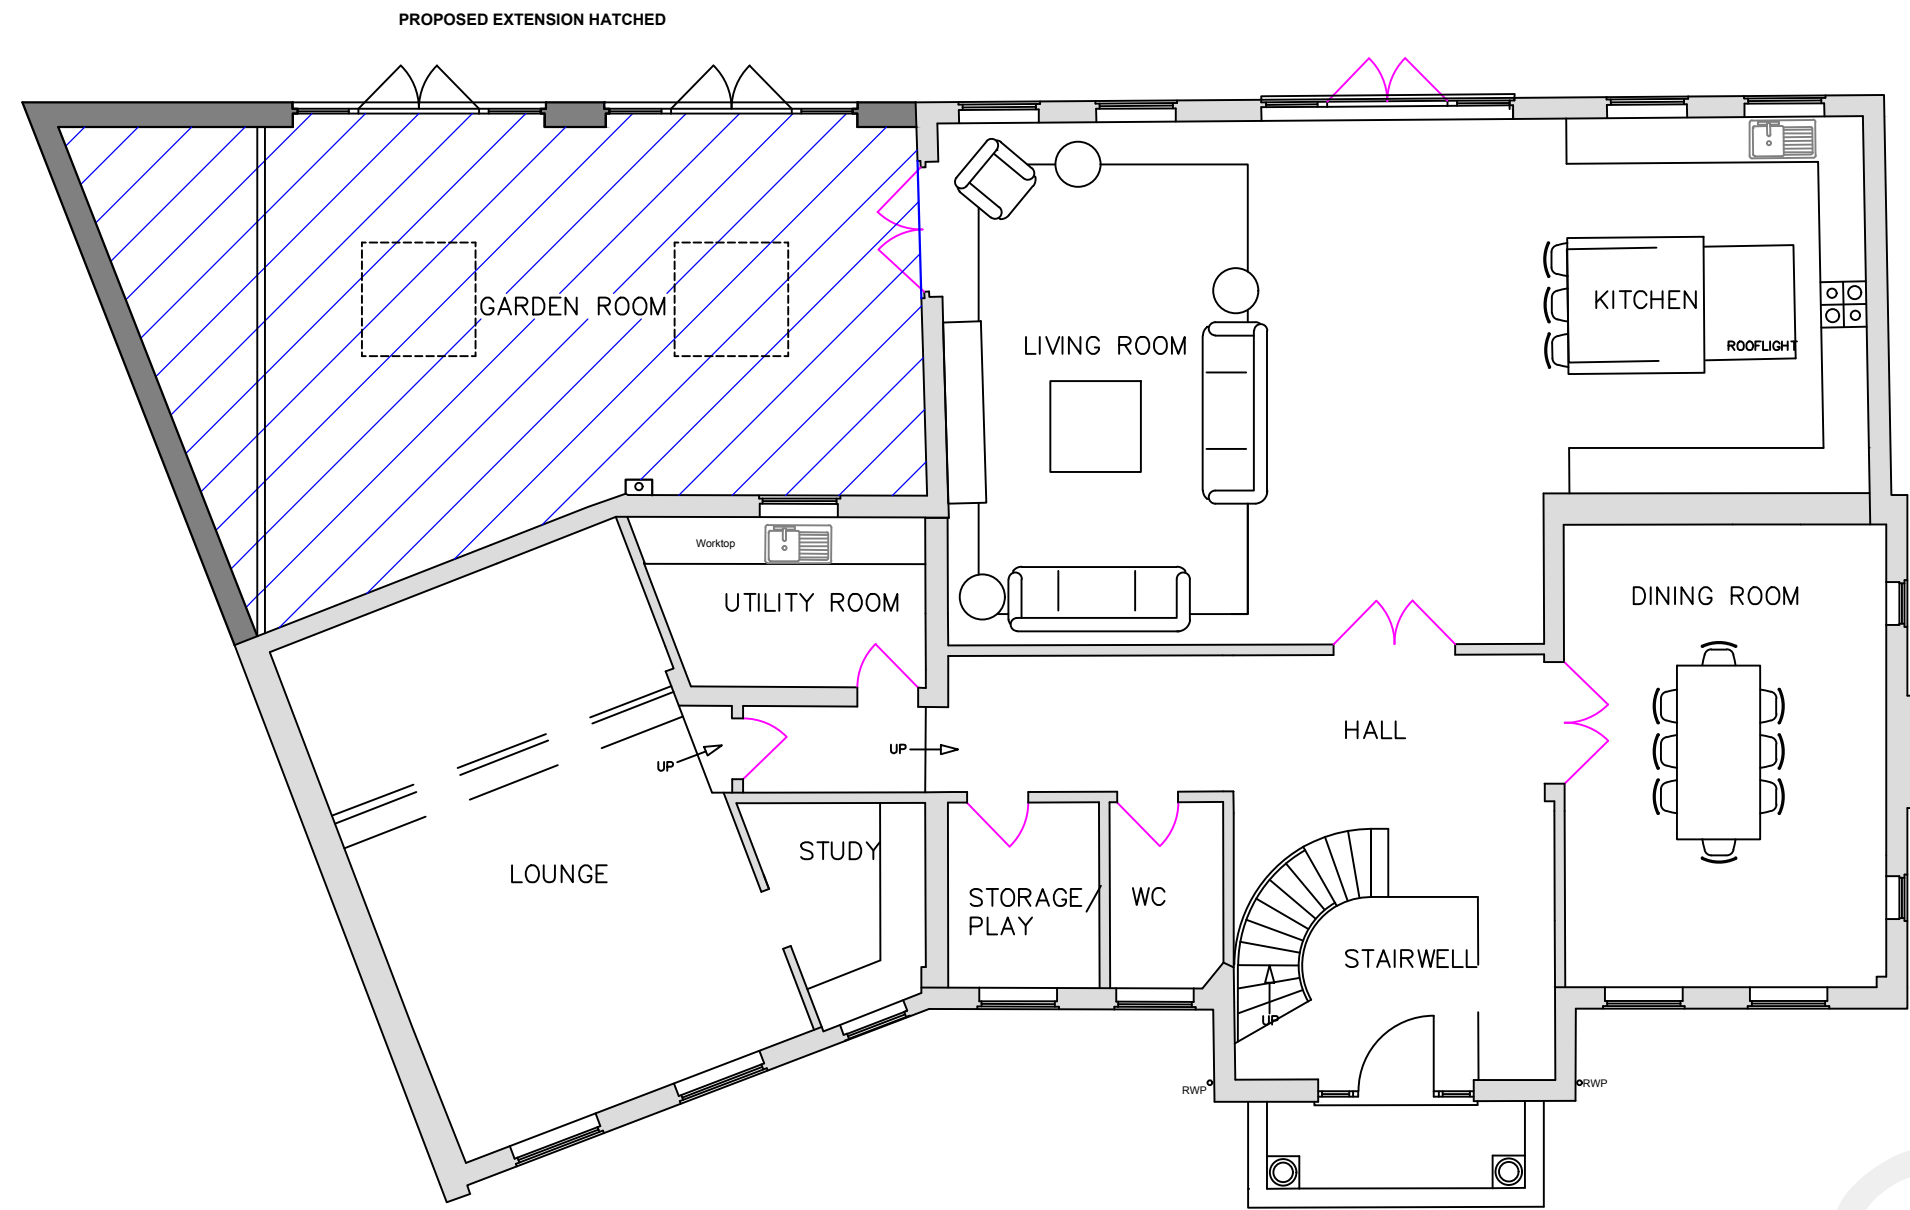

PROPOSED GROUND FLOOR PLAN

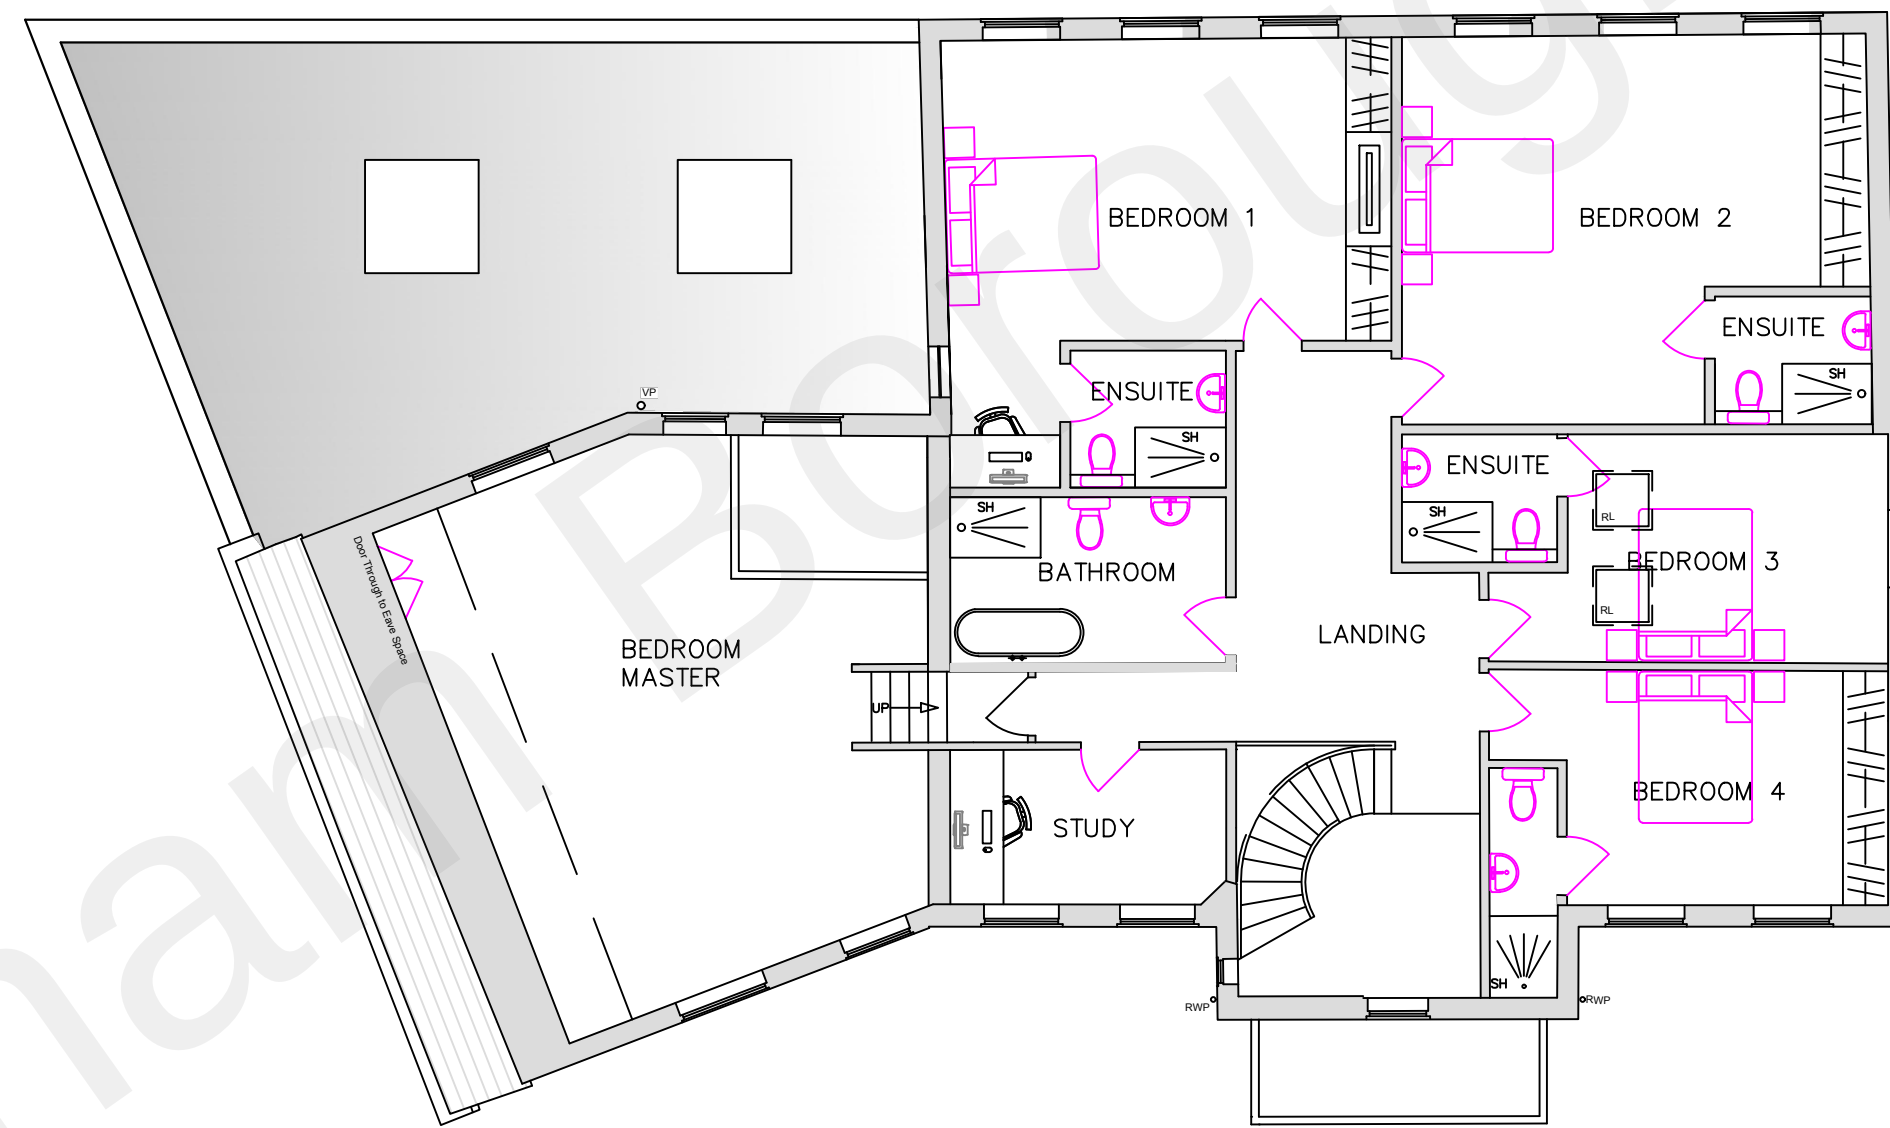

FIRST FLOOR PLAN

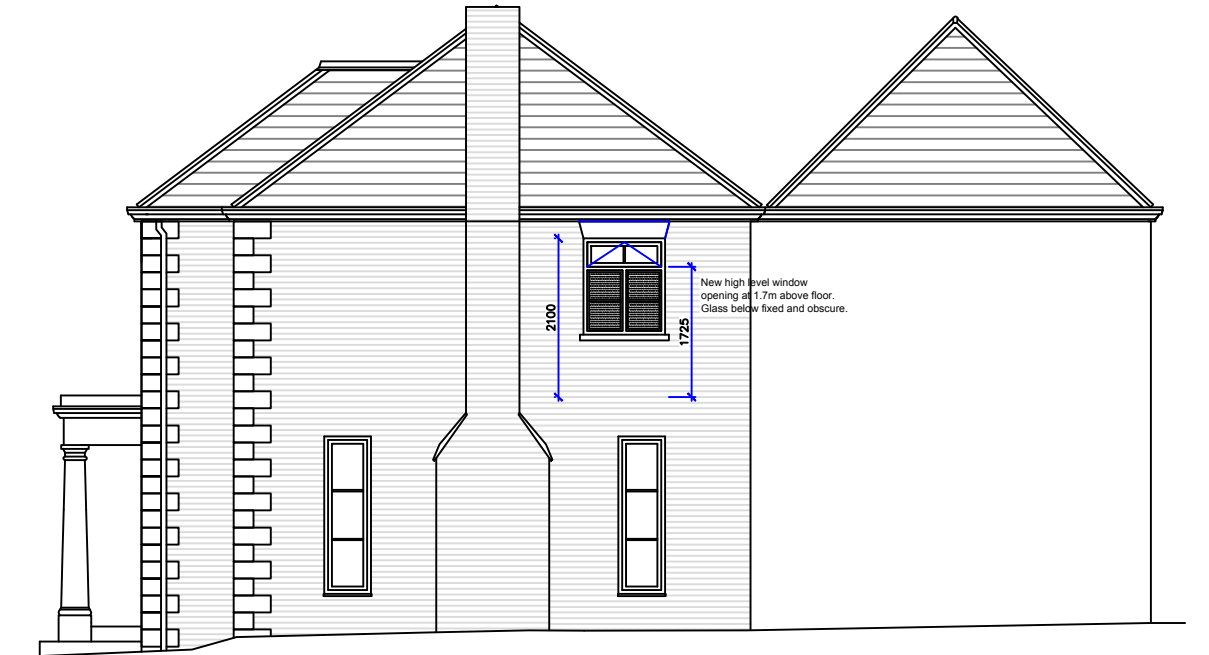


SIDE ELEVATION.



SCALE

Scale Bar at 1:100

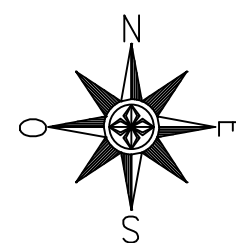

LOCATION PLAN 1:1250

Scale Bar at 1:1250



BLOCK PLAN 1:500

Scale Bar at 1:500

Revision	Date	Description
Status		
PERMITTED DEVELOPMENT		
Mark Carter ASSOCIATES		
design studio priestfield stadium gillingham kent ME7 4DD tel 01634 304700 fax 01634 850986 e mail: markcarter.design@virgin.net		
Client		
MR AND MRS TURNER GOLDSMITH		
Drawing Title		
REAR EXTENSION		
Project Title		
REAR EXTENSION AT BUCKLEBURY PEARTREE LANE SHORNE.		
Scale	Date	Drawn
1:100	JAN 23	MC
Drawing No	Rev	
3440 - 005	C	